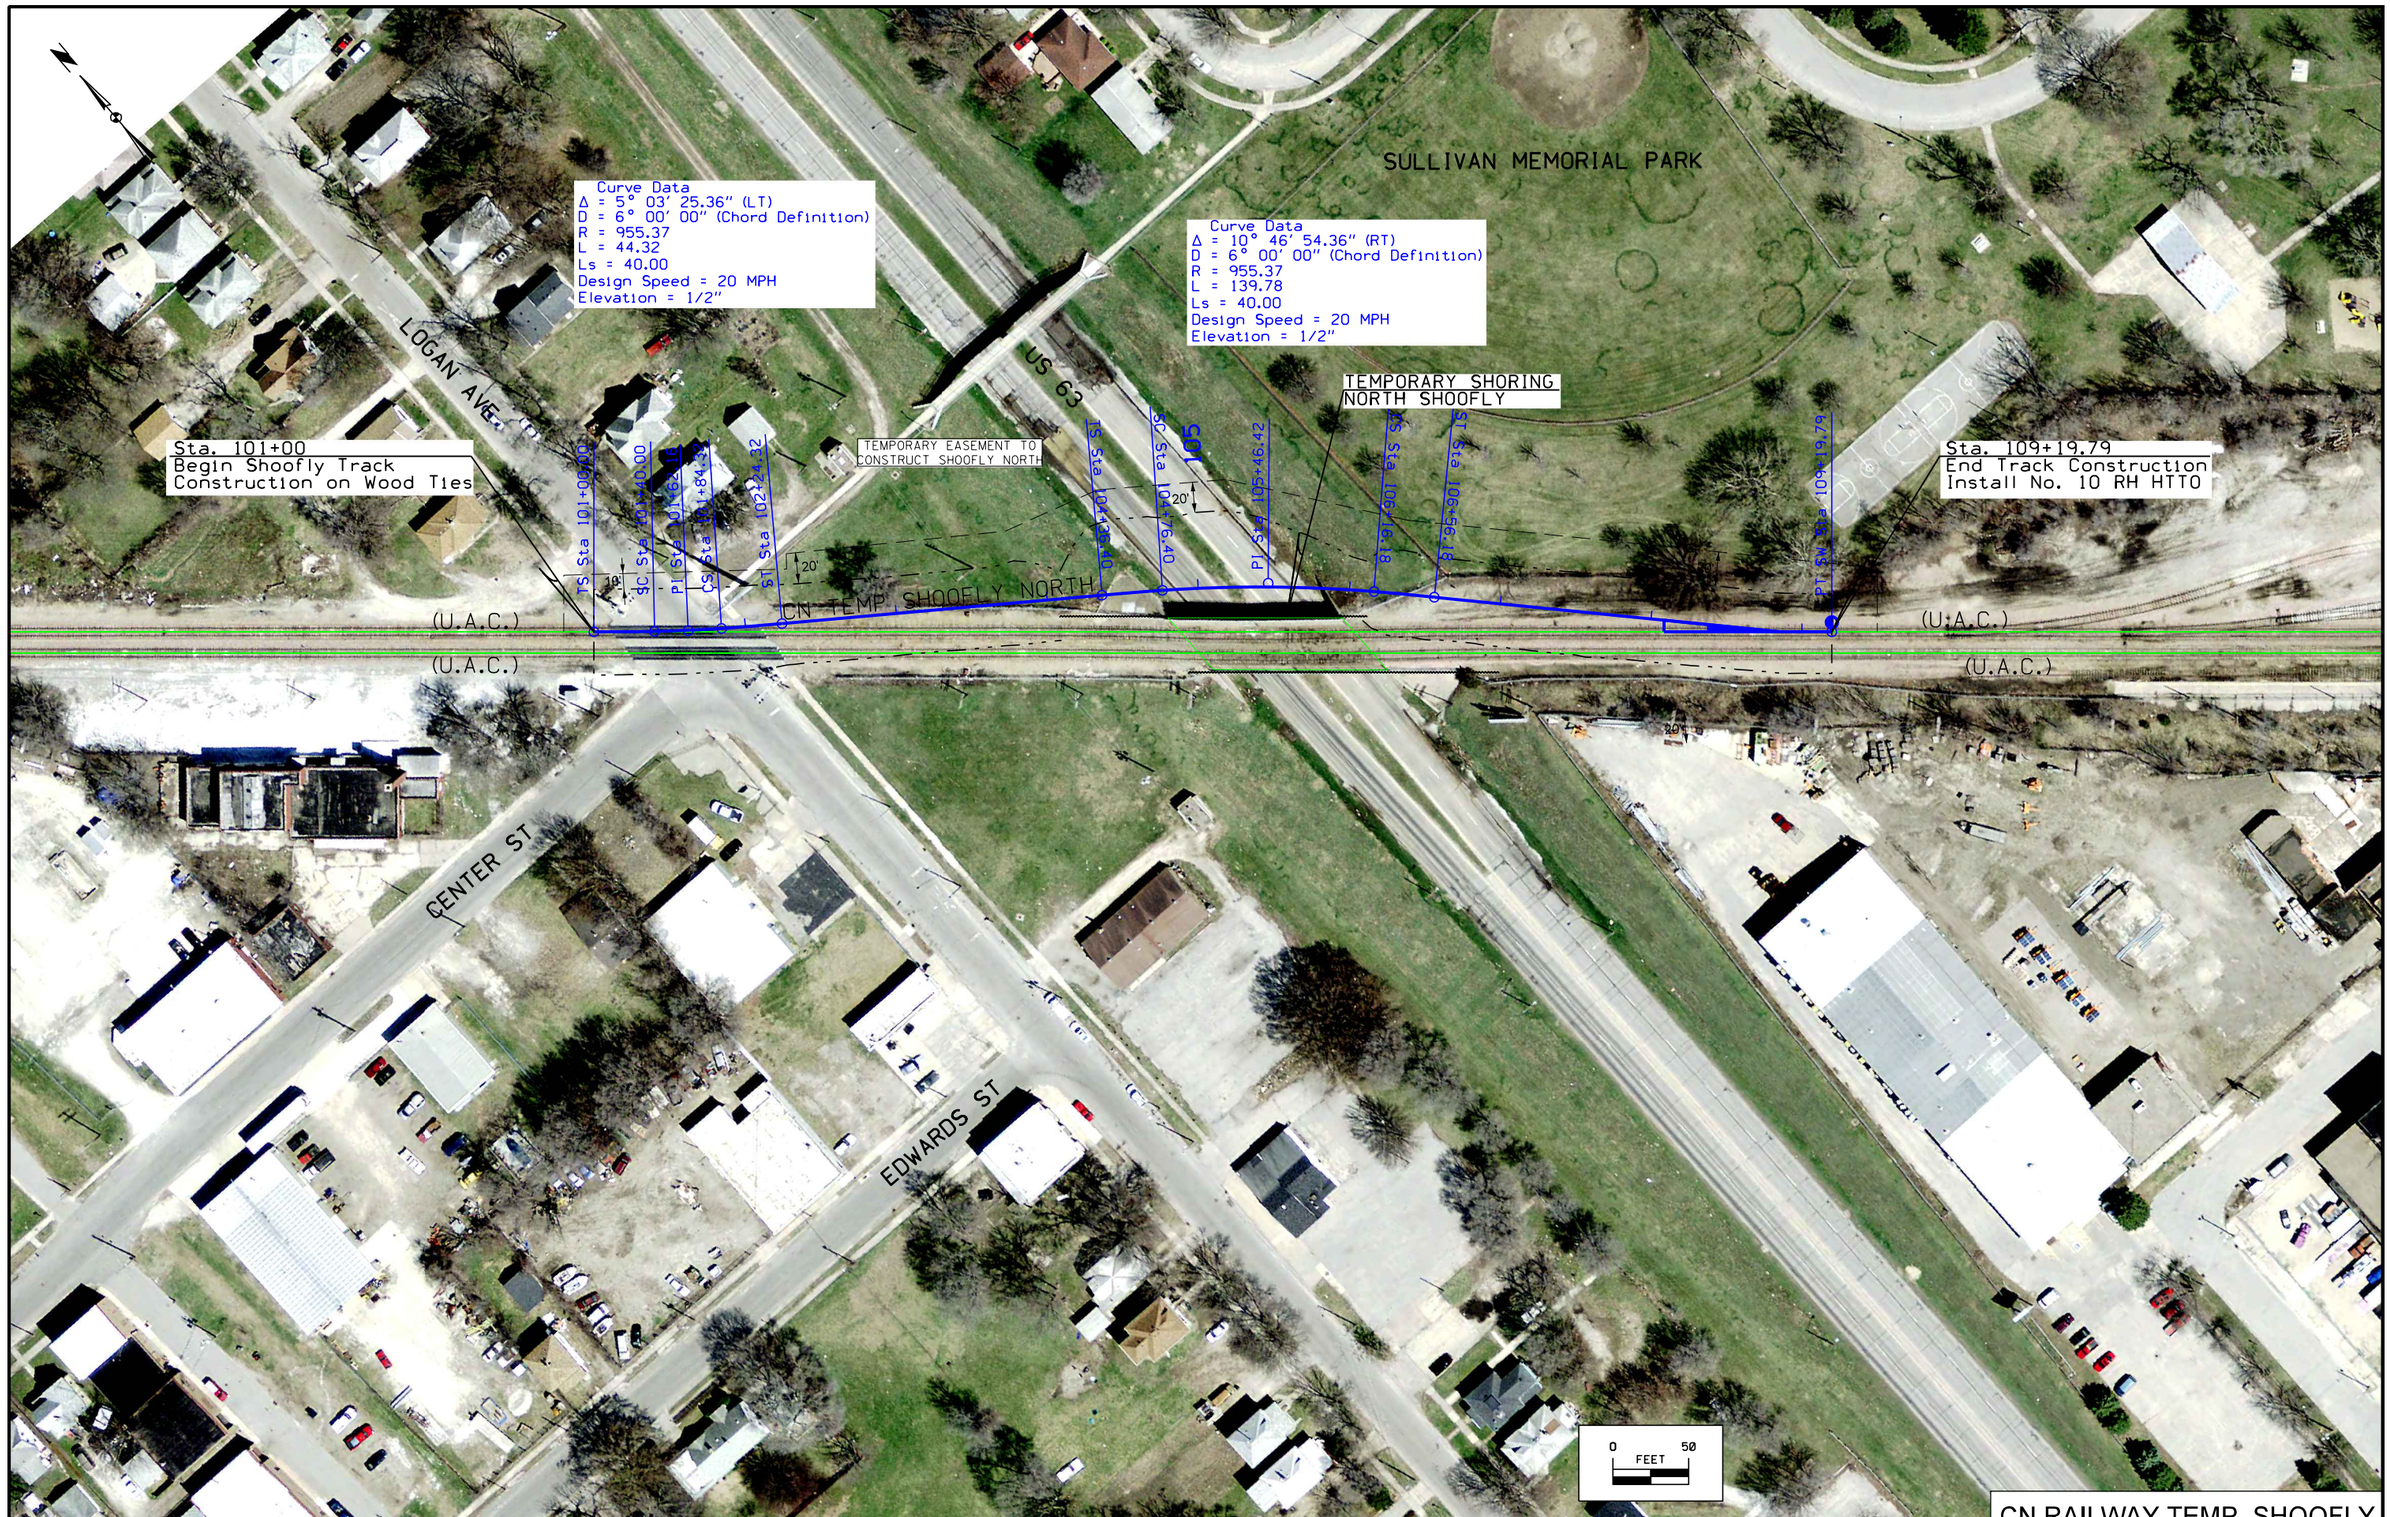

CN RAILWAY TEMP. SHOOFLY

C	ENGLISH	IOWA DOT	DESIGN TEAM HDR\Iowa DOT	BLACK HAWK COUNTY	PROJECT NUMBER	NHSX-063-6(75)-3H-07	SHEET NUMBER 1