130th St.

61

100 105 110 115 120 125 130 135 140 145 150 155

Iowa Department of Transportation
PUBLIC HEARING
December 8, 2011
Louisa County US 61 Corridor - Preferred Alternative
2008 Aerial Photo

LEGEND

- PROPOSED PAVEMENT
- PROPOSED BRIDGE
- PROPOSED GRANULAR SURFACE
- PROPOSED ROADWAY REMOVAL
- PROPERTY LINES
- CORRIDOR STUDY LIMITS

0 200
SCALE IN FEET

N

PRELIMINARY PLAN
NOT FINAL - SUBJECT TO CHANGE

C	ENGLISH	IOWA DOT	DESIGN TEAM Harris\Galliart	LOUISA COUNTY	PROJECT NUMBER NHS-061-3(48)--19-58	SHEET NUMBER 1

12:39:59 PM 11/30/2011 jgallia W:\Projects2\P0102000\PlanStudy\CorrDev\Design\PH_Display_Sheets.loc

145th St.

92

(CLOSE)

(CLOSE)

(CLOSE)

(CLOSE)

(U.A.C)

(U.A.C)

(U.A.C)

(U.A.C)

(U.A.C)

Grandview

LOUISA G48

Iowa Department of Transportation
PUBLIC HEARING
December 8, 2011
Louisa County US 61 Corridor - Preferred Alternative
2008 Aerial Photo

LEGEND

- PROPOSED PAVEMENT
- PROPOSED BRIDGE
- PROPOSED GRANULAR SURFACE
- PROPOSED ROADWAY REMOVAL
- PROPERTY LINES
- CORRIDOR STUDY LIMITS

0 200
SCALE IN FEET

N

PRELIMINARY PLAN
NOT FINAL - SUBJECT TO CHANGE

C	ENGLISH	IOWA DOT	DESIGN TEAM Harris\Galliart	LOUISA COUNTY	PROJECT NUMBER NHS-061-3(48)--19-58	SHEET NUMBER 2

12:40:02 PM 11/30/2011 jgallia W:\Projects2\P0102000\PlanStudy\CorrDev\Design\PH_Display_Sheets.loc

220
225
230
235
240
245
250
255
260
265
270
275
280
285
290

258+26
Prop. Type "C"
Entrance

(U.A.C)
(U.A.C)
(U.A.C)
(U.A.C)
(U.A.C)
(U.A.C)

(CLOSE)
(CLOSE)
(CLOSE)
(CLOSE)

160th St.

Iowa Department of Transportation
PUBLIC HEARING
December 8, 2011
Louisa County US 61 Corridor - Preferred Alternative
2008 Aerial Photo

LEGEND

- PROPOSED PAVEMENT
- PROPOSED BRIDGE
- PROPOSED GRANULAR SURFACE
- PROPOSED ROADWAY REMOVAL
- PROPERTY LINES
- CORRIDOR STUDY LIMITS

0 200
SCALE IN FEET

N

PRELIMINARY PLAN
NOT FINAL - SUBJECT TO CHANGE

C	ENGLISH	IOWA DOT	DESIGN TEAM Harris\Gallart	LOUISA COUNTY	PROJECT NUMBER NHS-061-3(48)--19-58	SHEET NUMBER 3

12:40:05 PM 11/30/2011 jgallia W:\Projects2\P0102000\PlanStudy\CorrDev\Design\PH_Display_Sheets.loc

Louisa-Muscatine High School

170th St.

175th St.

(U.A.C)

(CLOSE)

308+75
Prop. Type "C"
Entrance

Iowa Department of Transportation
PUBLIC HEARING
December 8, 2011
Louisa County US 61 Corridor - Preferred Alternative
2008 Aerial Photo

LEGEND

- PROPOSED PAVEMENT
- PROPOSED BRIDGE
- PROPOSED GRANULAR SURFACE
- PROPOSED ROADWAY REMOVAL
- PROPERTY LINES
- CORRIDOR STUDY LIMITS

0 200
SCALE IN FEET

N

PRELIMINARY PLAN
NOT FINAL - SUBJECT TO CHANGE

C	ENGLISH	IOWA DOT	DESIGN TEAM Harris\Galliart	LOUISA COUNTY	PROJECT NUMBER NHS-061-3(48)--19-58	SHEET NUMBER 4

12:40:07 PM 11/30/2011 jgallia W:\Projects2\P0102000\PlanStudy\CorrDev\Design\PH_Display_Sheets.loc

Co. Hwy. 305

364+32
Prop. Type "C"
Entrance

(U.A.C)

348+10
(U.A.C)

364+24
Prop. Type "C"
Entrance

374+47
(U.A.C)

388+70
Prop. Type "C"
Entrance

388+70
(U.A.C)

404+20
Prop. Type "C"
Jt. Entrance

350 355 360 365 370 375 380 385 390 395 400 405 410

Iowa Department of Transportation
PUBLIC HEARING
December 8, 2011
Louisa County US 61 Corridor - Preferred Alternative
2008 Aerial Photo

LEGEND

- PROPOSED PAVEMENT
- PROPOSED BRIDGE
- PROPOSED GRANULAR SURFACE
- PROPOSED ROADWAY REMOVAL
- PROPERTY LINES
- CORRIDOR STUDY LIMITS

0 200
SCALE IN FEET

N

PRELIMINARY PLAN
NOT FINAL - SUBJECT TO CHANGE

C	ENGLISH	IOWA DOT	DESIGN TEAM Harris\Galliart	LOUISA COUNTY	PROJECT NUMBER NHS-061-3(48)--19-58	SHEET NUMBER 5

12:40:10 PM 11/30/2011 jgallia W:\Projects2\P0102000\PlanStudy\CorrDev\Design\PH_Display_Sheets.loc

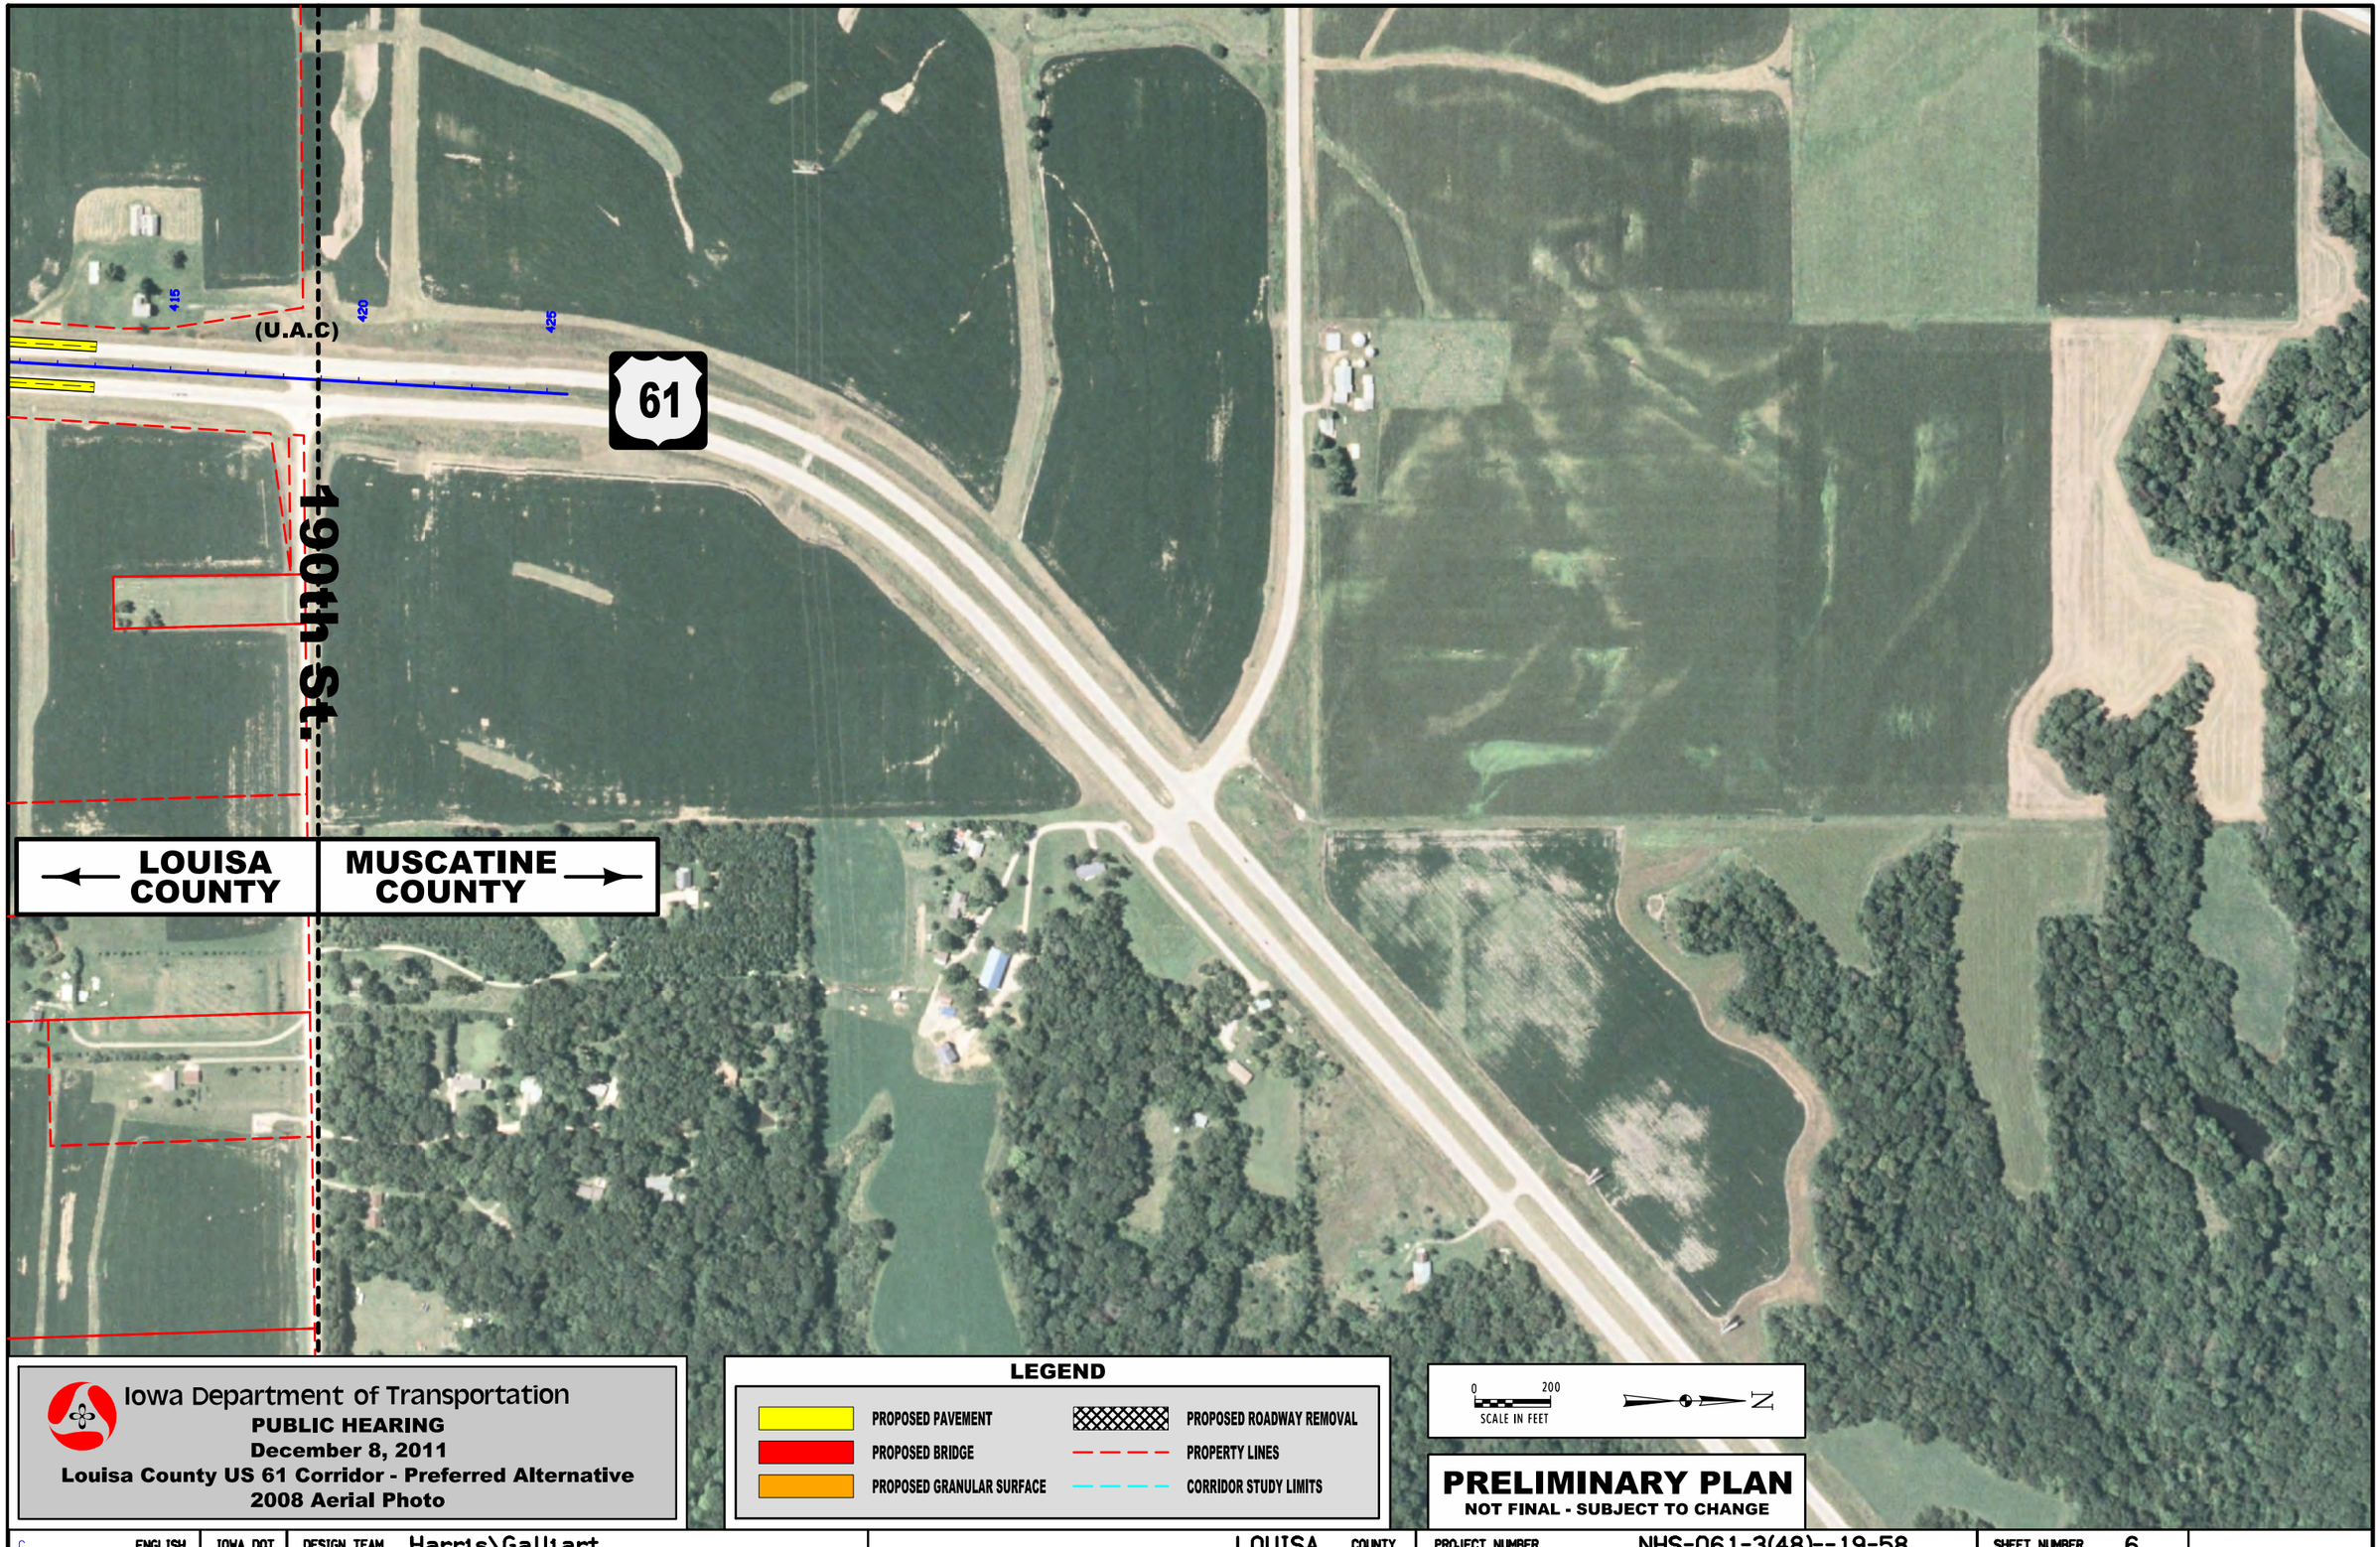

Iowa Department of Transportation
PUBLIC HEARING
December 8, 2011
Louisa County US 61 Corridor - Preferred Alternative
2008 Aerial Photo

LEGEND

- PROPOSED PAVEMENT
- PROPOSED BRIDGE
- PROPOSED GRANULAR SURFACE
- PROPOSED ROADWAY REMOVAL
- PROPERTY LINES
- CORRIDOR STUDY LIMITS

0 200
SCALE IN FEET

N

PRELIMINARY PLAN
NOT FINAL - SUBJECT TO CHANGE

C	ENGLISH	IOWA DOT	DESIGN TEAM Harris\Galliart	LOUISA COUNTY	PROJECT NUMBER NHS-061-3(48)--19-58	SHEET NUMBER 6

12:40:13 PM 11/30/2011 jgallia W:\Projects2\P0102000\PlanStudy\CorrDev\Design\PH_Display_Sheets.loc