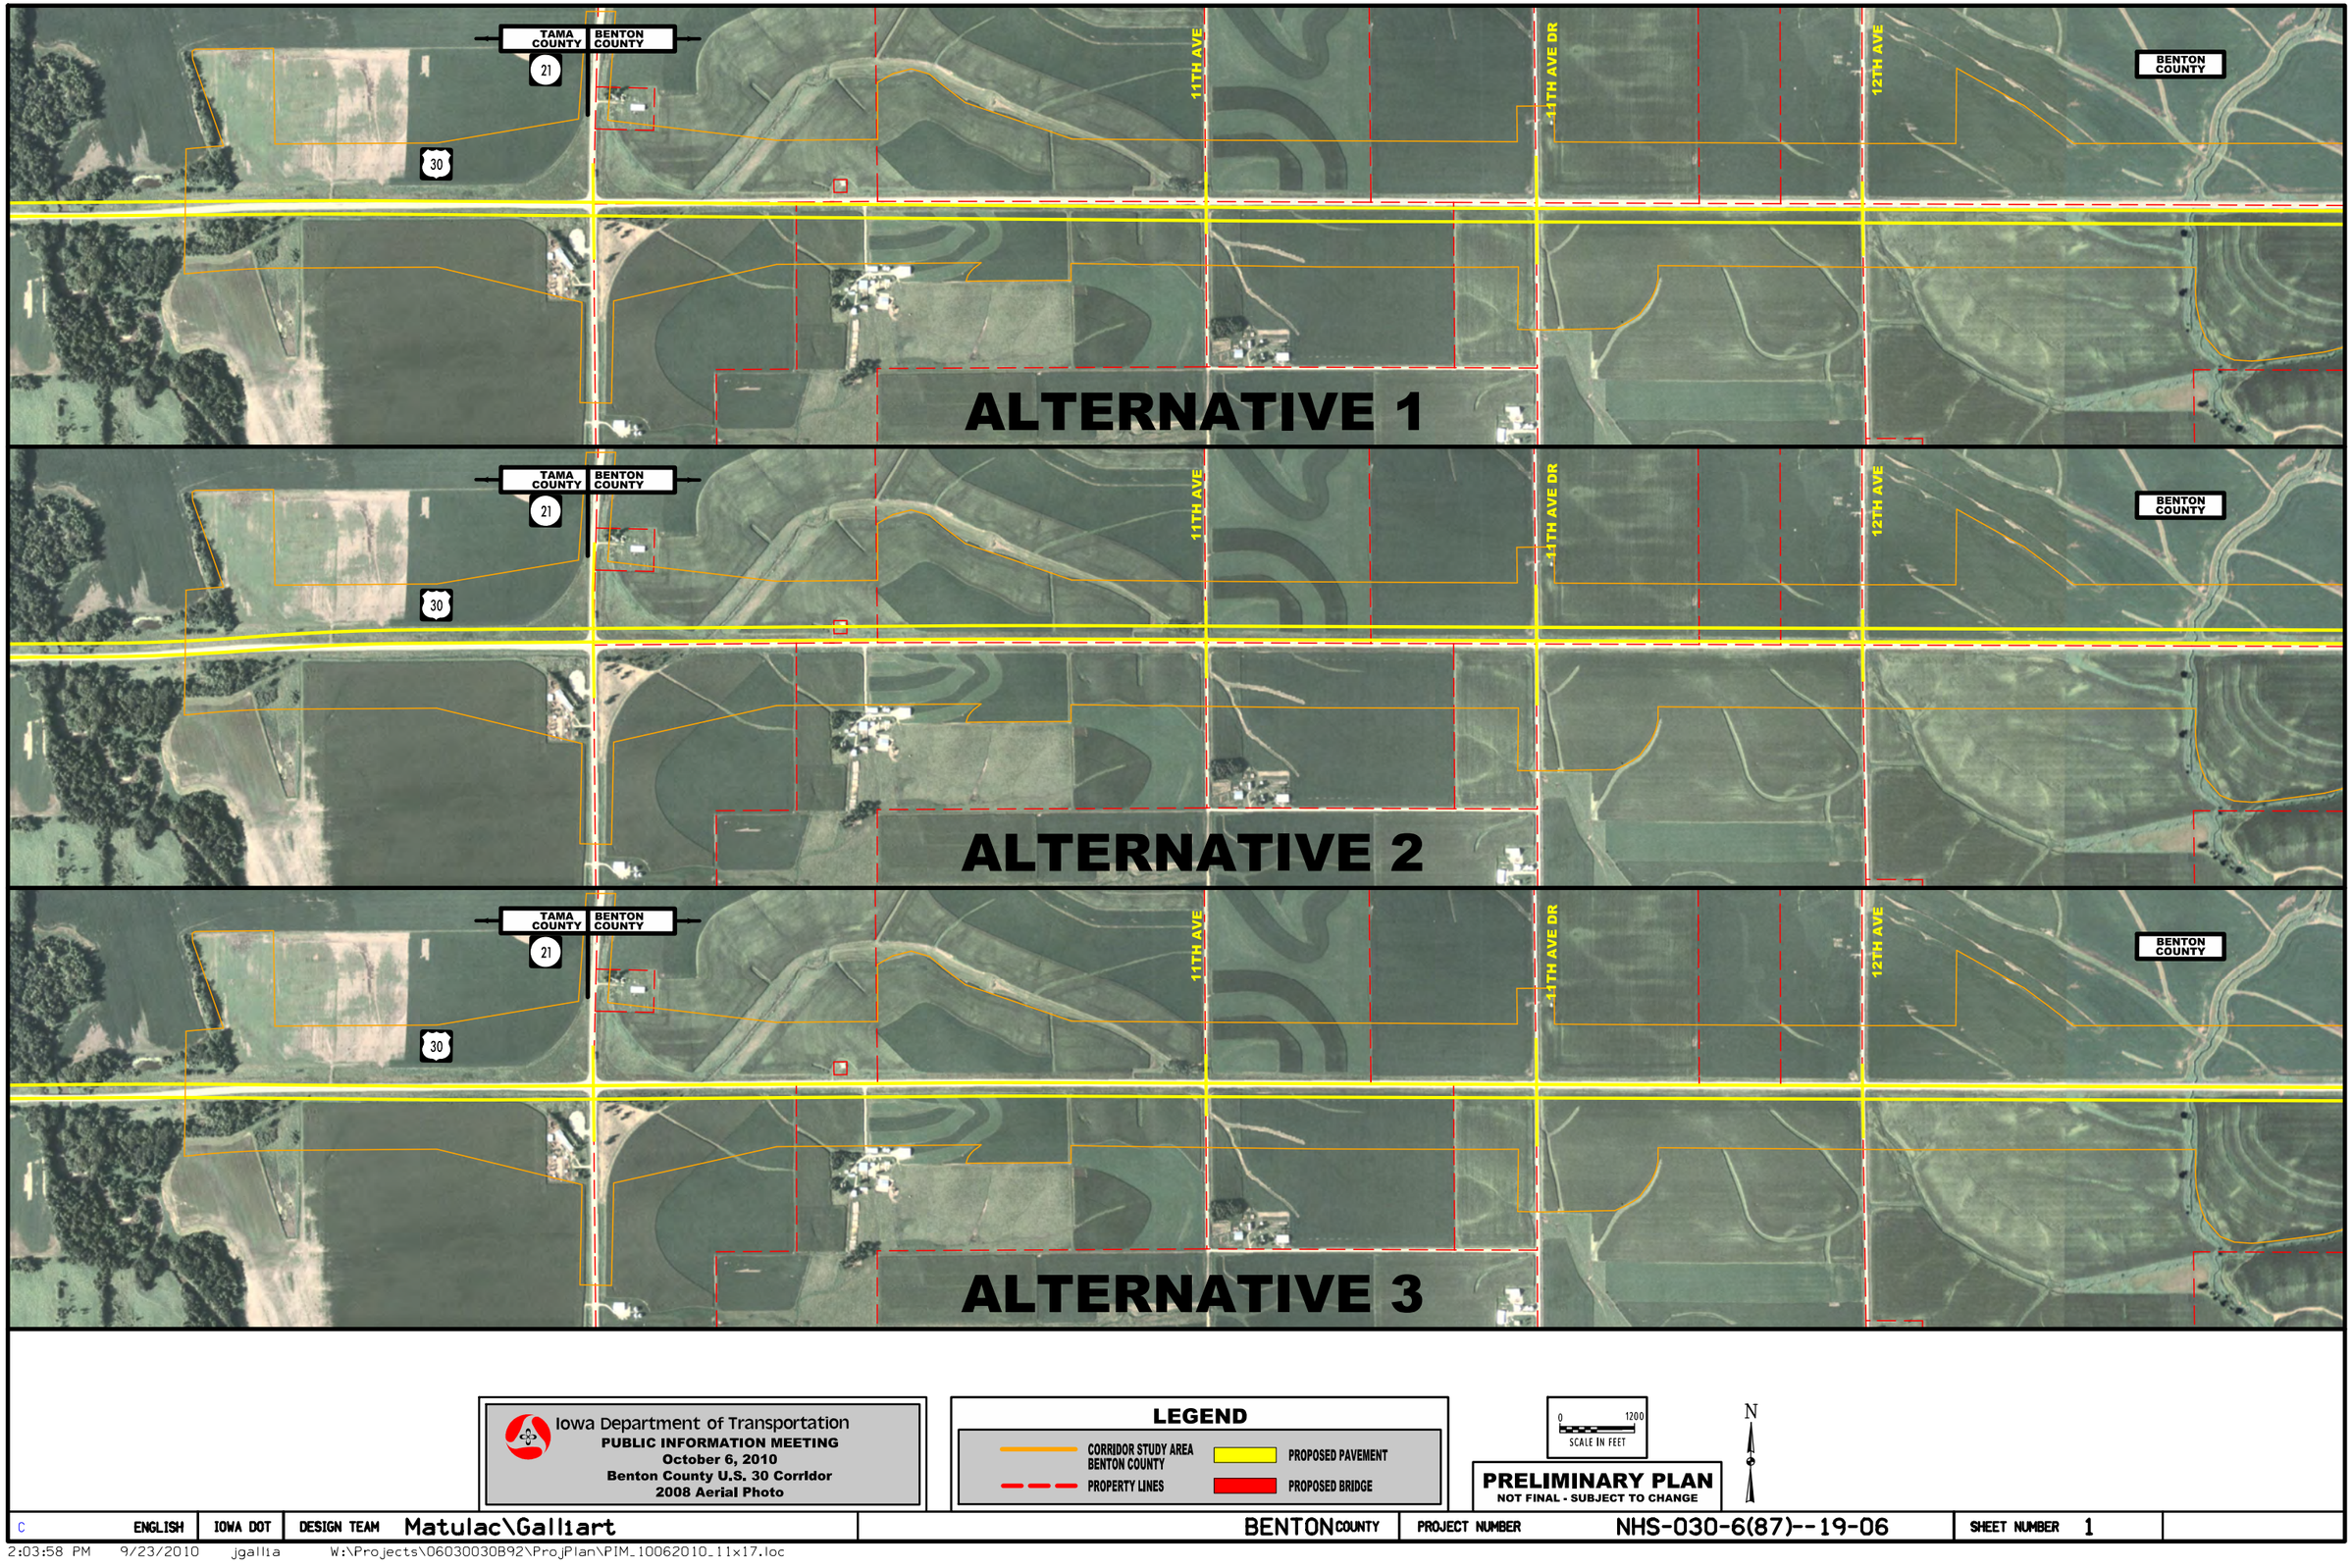

Iowa Department of Transportation
PUBLIC INFORMATION MEETING
October 6, 2010
Benton County U.S. 30 Corridor
2008 Aerial Photo

LEGEND

- CORRIDOR STUDY AREA BENTON COUNTY
- PROPERTY LINES
- PROPOSED PAVEMENT
- PROPOSED BRIDGE

0 1200 SCALE IN FEET

N

PRELIMINARY PLAN
NOT FINAL - SUBJECT TO CHANGE

C	ENGLISH	IOWA DOT	DESIGN TEAM Matulac\Gallart	BENTON COUNTY	PROJECT NUMBER NHS-030-6(87)--19-06	SHEET NUMBER 1

2:03:58 PM 9/23/2010 jgallia W:\Projects\06030030B92\ProjPlan\PIM_10062010_11x17.loc

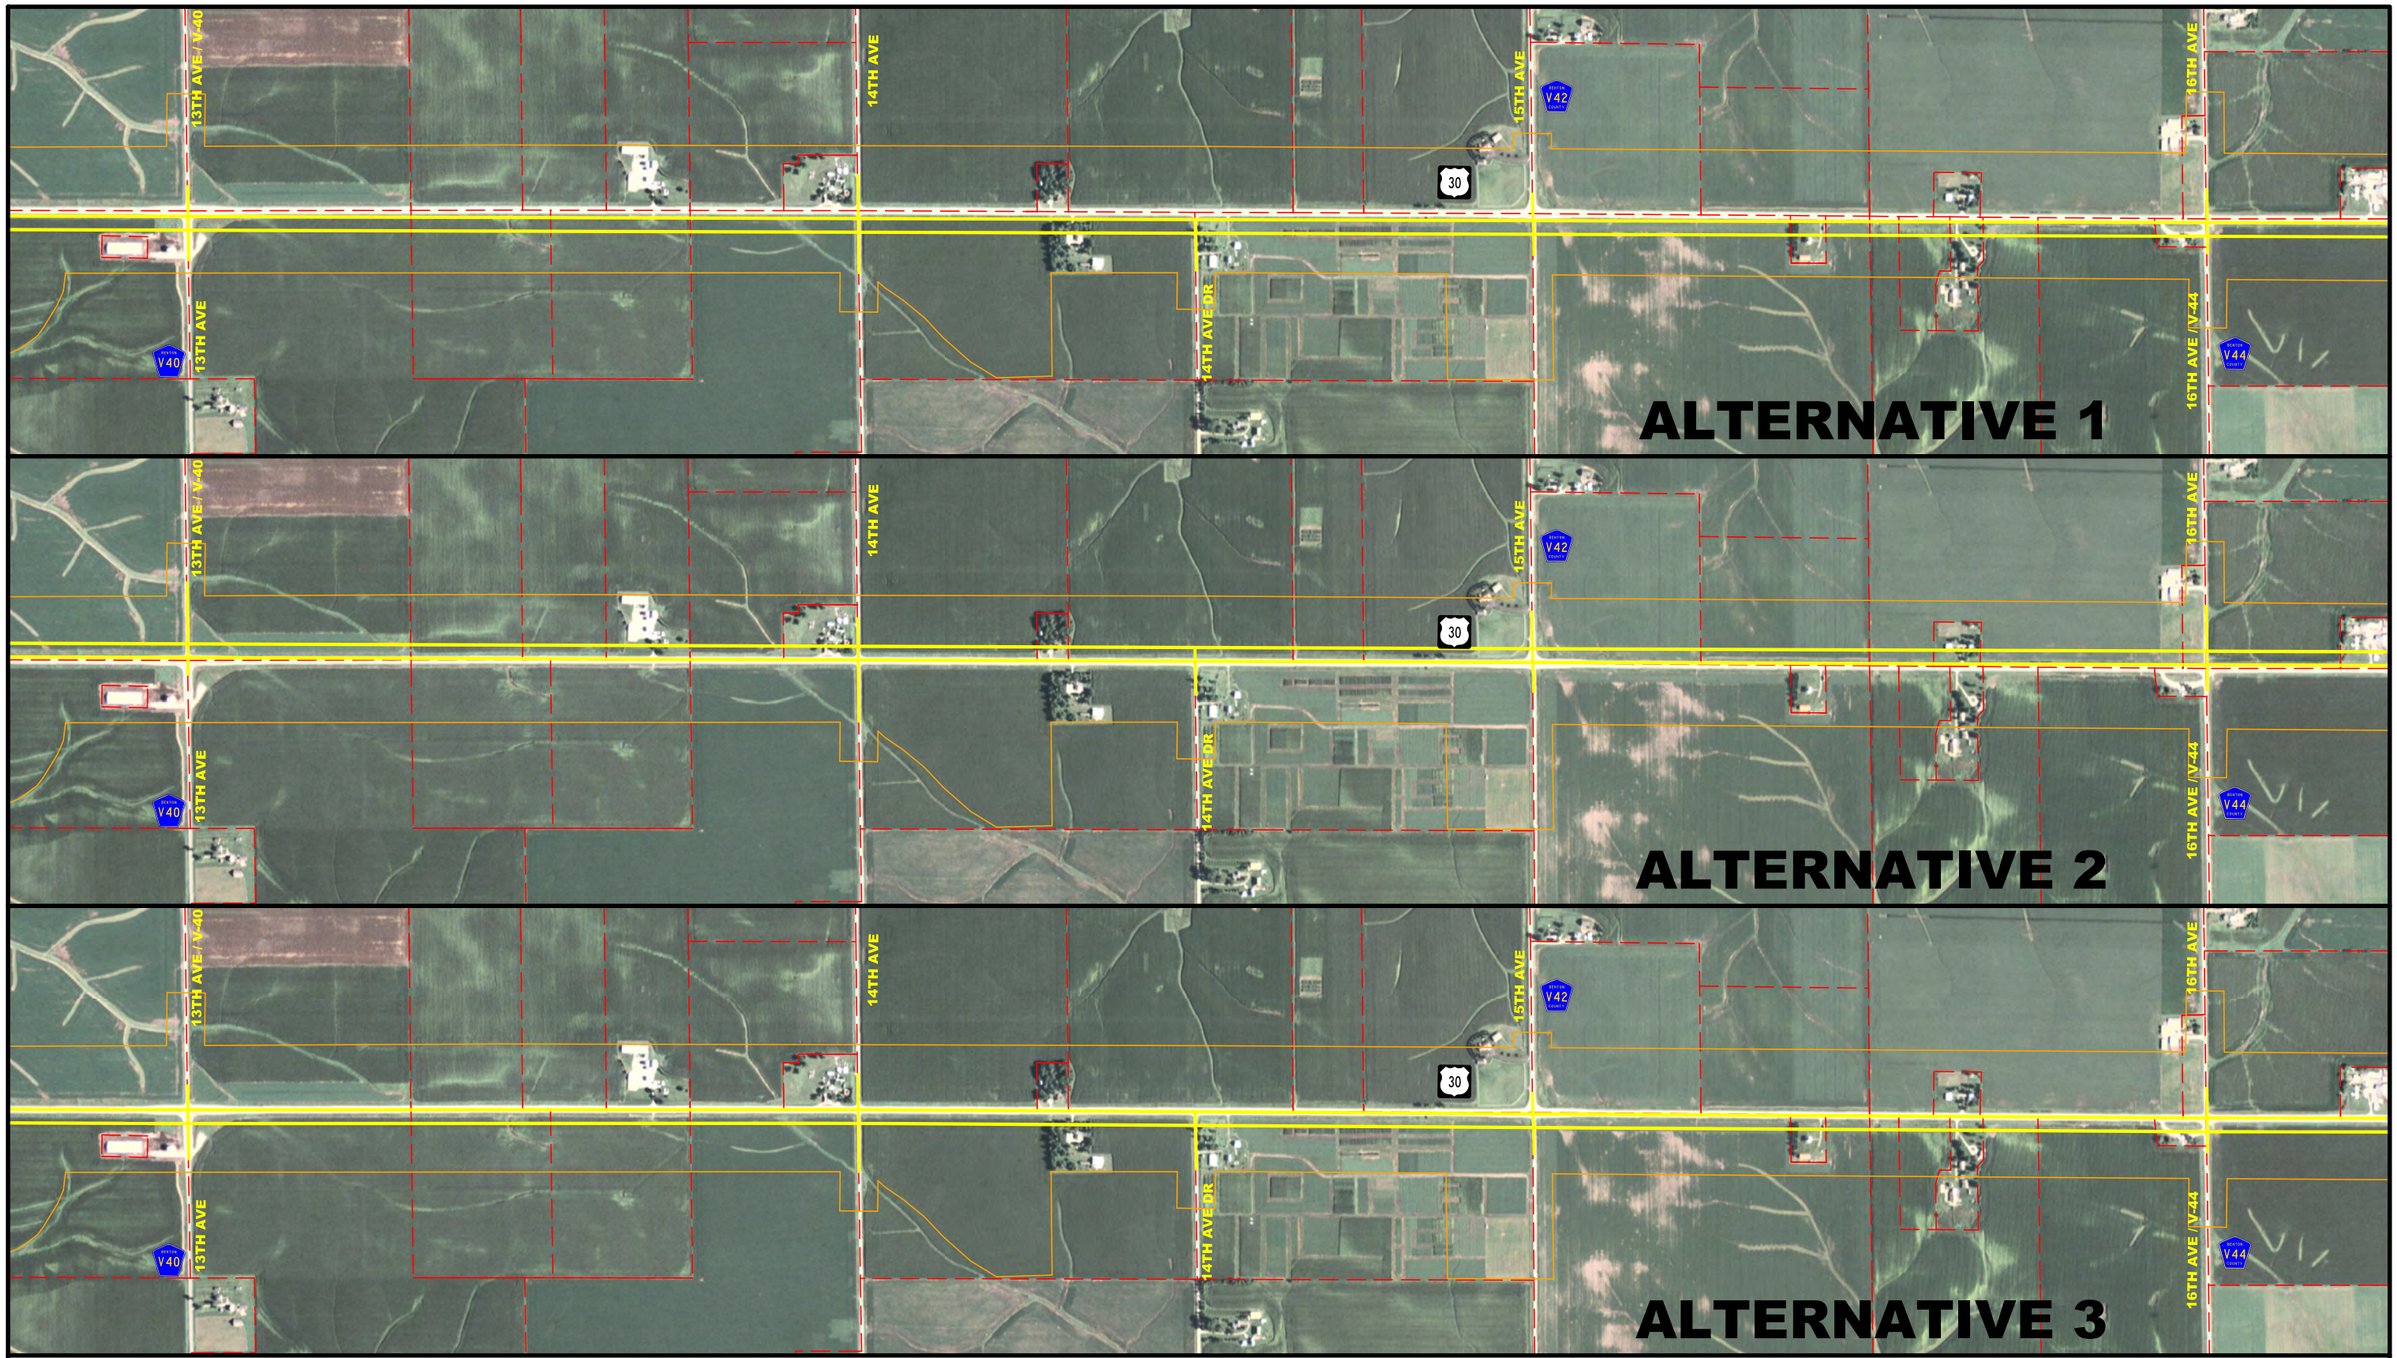

Iowa Department of Transportation
PUBLIC INFORMATION MEETING
October 6, 2010
Benton County U.S. 30 Corridor
2008 Aerial Photo

LEGEND

- CORRIDOR STUDY AREA BENTON COUNTY
- PROPERTY LINES
- PROPOSED PAVEMENT
- PROPOSED BRIDGE

0 1200
SCALE IN FEET

N

PRELIMINARY PLAN
NOT FINAL - SUBJECT TO CHANGE

C	ENGLISH	IOWA DOT	DESIGN TEAM Matulac\Gallart	BENTON COUNTY	PROJECT NUMBER NHS-030-6(87)--19-06	SHEET NUMBER 2

2:04:04 PM 9/23/2010 jgallia W:\Projects\06030030892\ProjPlan\PIM_10062010_11x17.loc

Iowa Department of Transportation
PUBLIC INFORMATION MEETING
October 6, 2010
Benton County U.S. 30 Corridor
2008 Aerial Photo

LEGEND

- CORRIDOR STUDY AREA BENTON COUNTY
- PROPERTY LINES
- PROPOSED PAVEMENT
- PROPOSED BRIDGE

0 1200
SCALE IN FEET

N

PRELIMINARY PLAN
NOT FINAL - SUBJECT TO CHANGE

C	ENGLISH	IOWA DOT	DESIGN TEAM Matulac\Galliart	BENTON COUNTY	PROJECT NUMBER NHS-030-6(87)--19-06	SHEET NUMBER 3

2:04:10 PM 9/23/2010 jgalli1a W:\Projects\06030030B92\ProjPlan\PIM_10062010_11x17.loc

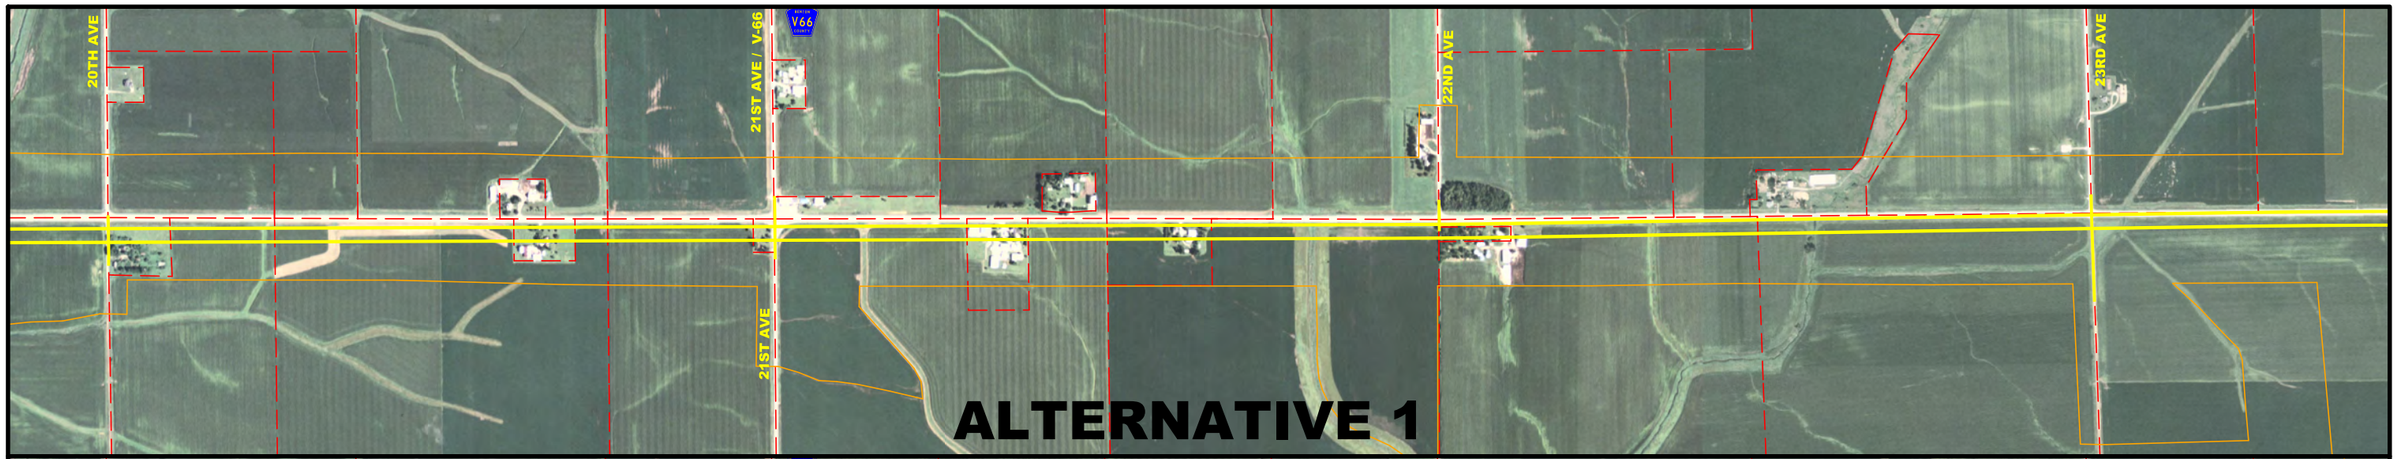

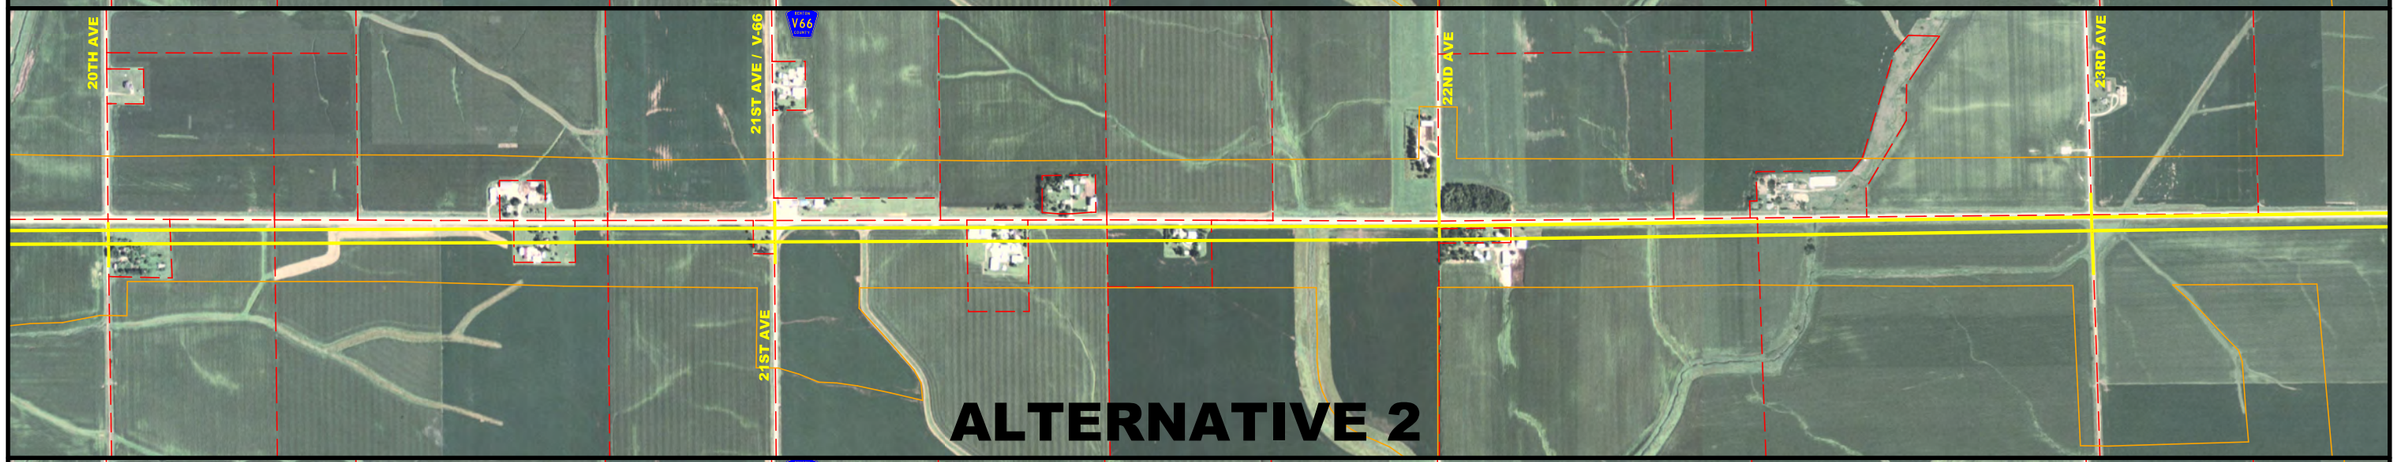

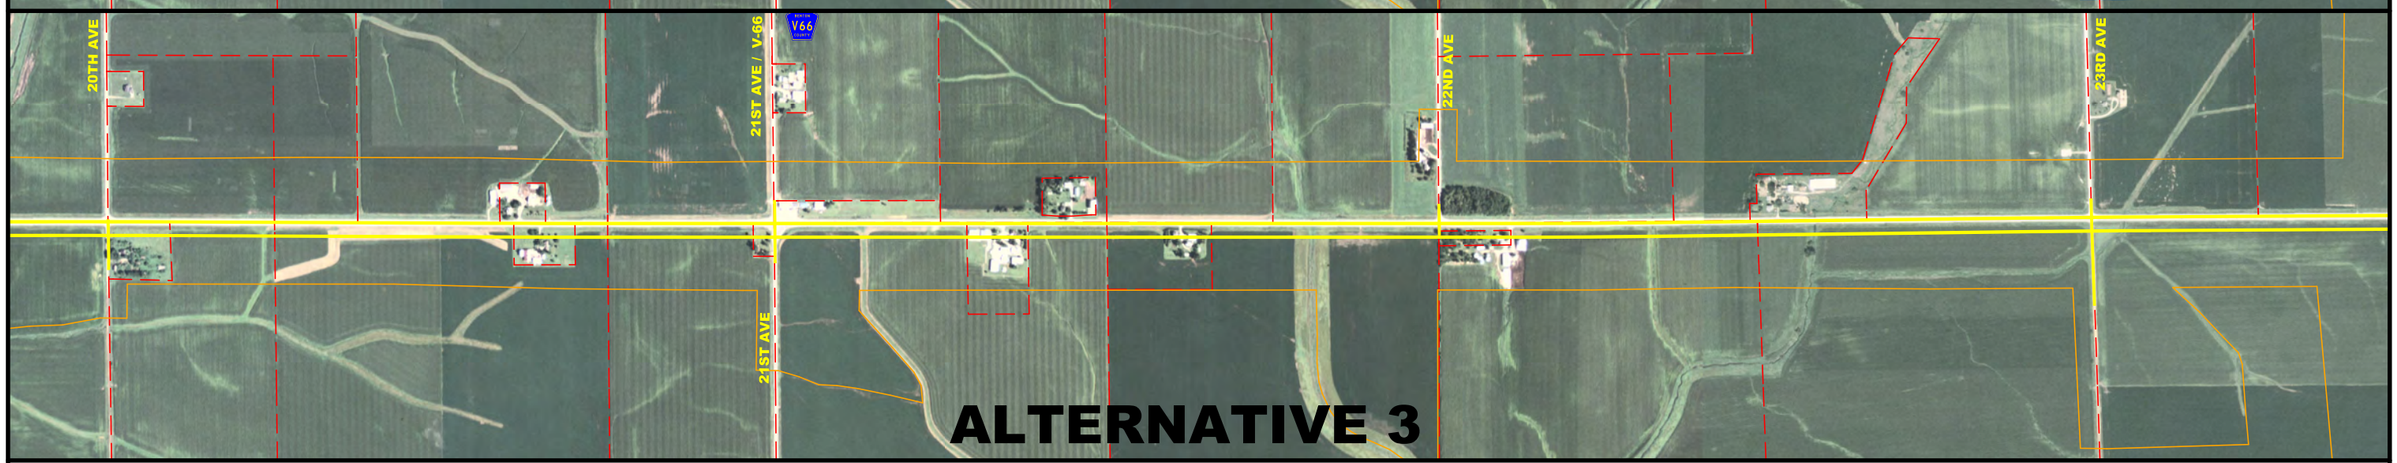

Iowa Department of Transportation
PUBLIC INFORMATION MEETING
October 6, 2010
Benton County U.S. 30 Corridor
2008 Aerial Photo

LEGEND

- CORRIDOR STUDY AREA BENTON COUNTY
- PROPERTY LINES
- PROPOSED PAVEMENT
- PROPOSED BRIDGE

0 1200
SCALE IN FEET

N

PRELIMINARY PLAN
NOT FINAL - SUBJECT TO CHANGE

C	ENGLISH	IOWA DOT	DESIGN TEAM Matulac\Gall1art	BENTON COUNTY	PROJECT NUMBER NHS-030-6(87)--19-06	SHEET NUMBER 4

2:04:17 PM 9/23/2010 jgall1a W:\Projects\06030030B92\ProjPlan\PIM_10062010_11x17.loc

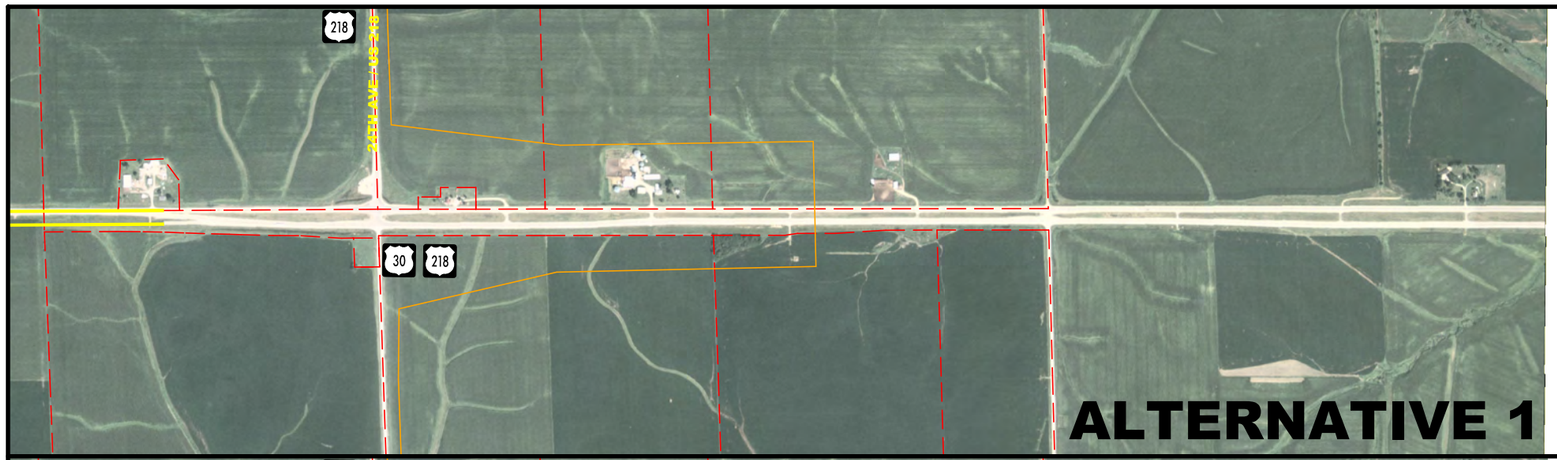

ALTERNATIVE 1

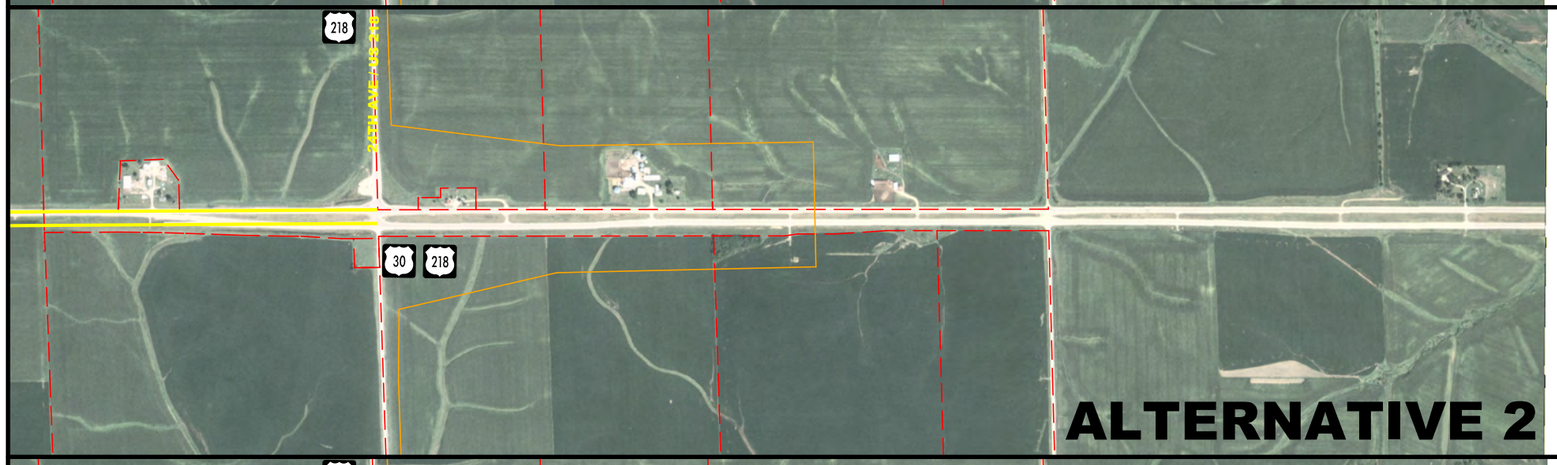

ALTERNATIVE 2

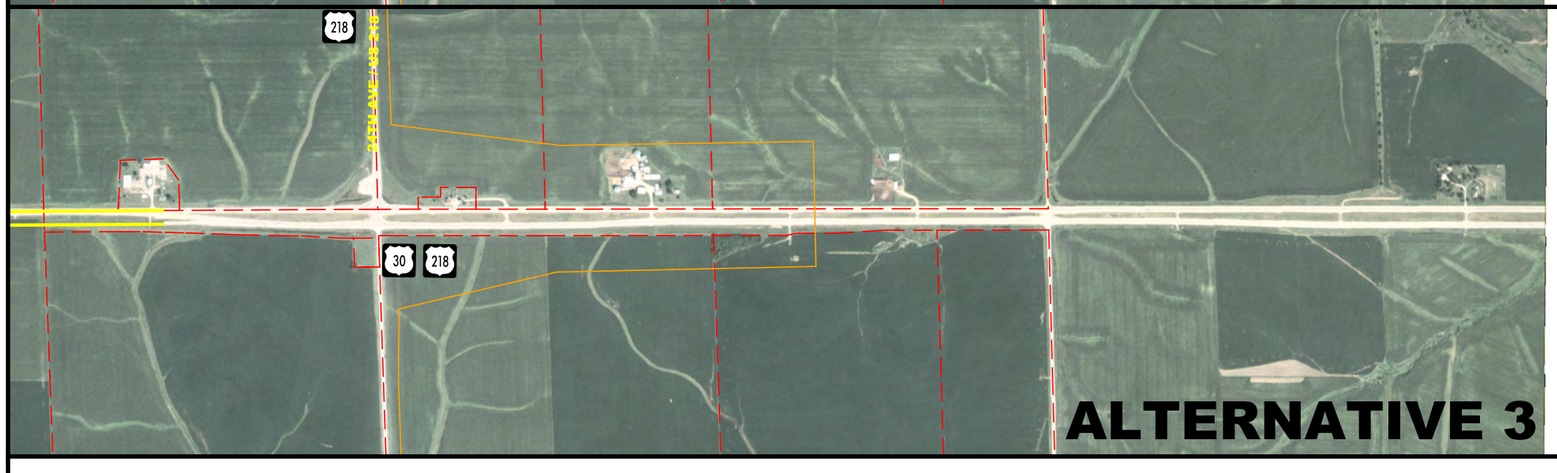

ALTERNATIVE 3

Iowa Department of Transportation
PUBLIC INFORMATION MEETING
October 6, 2010
Benton County U.S. 30 Corridor
2008 Aerial Photo

LEGEND

- CORRIDOR STUDY AREA BENTON COUNTY
- PROPERTY LINES
- PROPOSED PAVEMENT
- PROPOSED BRIDGE

0 1200
SCALE IN FEET

N

PRELIMINARY PLAN
NOT FINAL - SUBJECT TO CHANGE

C	ENGLISH	IOWA DOT	DESIGN TEAM Matulac\Galliart	BENTON COUNTY	PROJECT NUMBER NHS-030-6(87)--19-06	SHEET NUMBER 5

2:04:21 PM 9/23/2010 jgalli1a W:\Projects\06030030B92\ProjPlan\PIM_10062010_11x17.loc

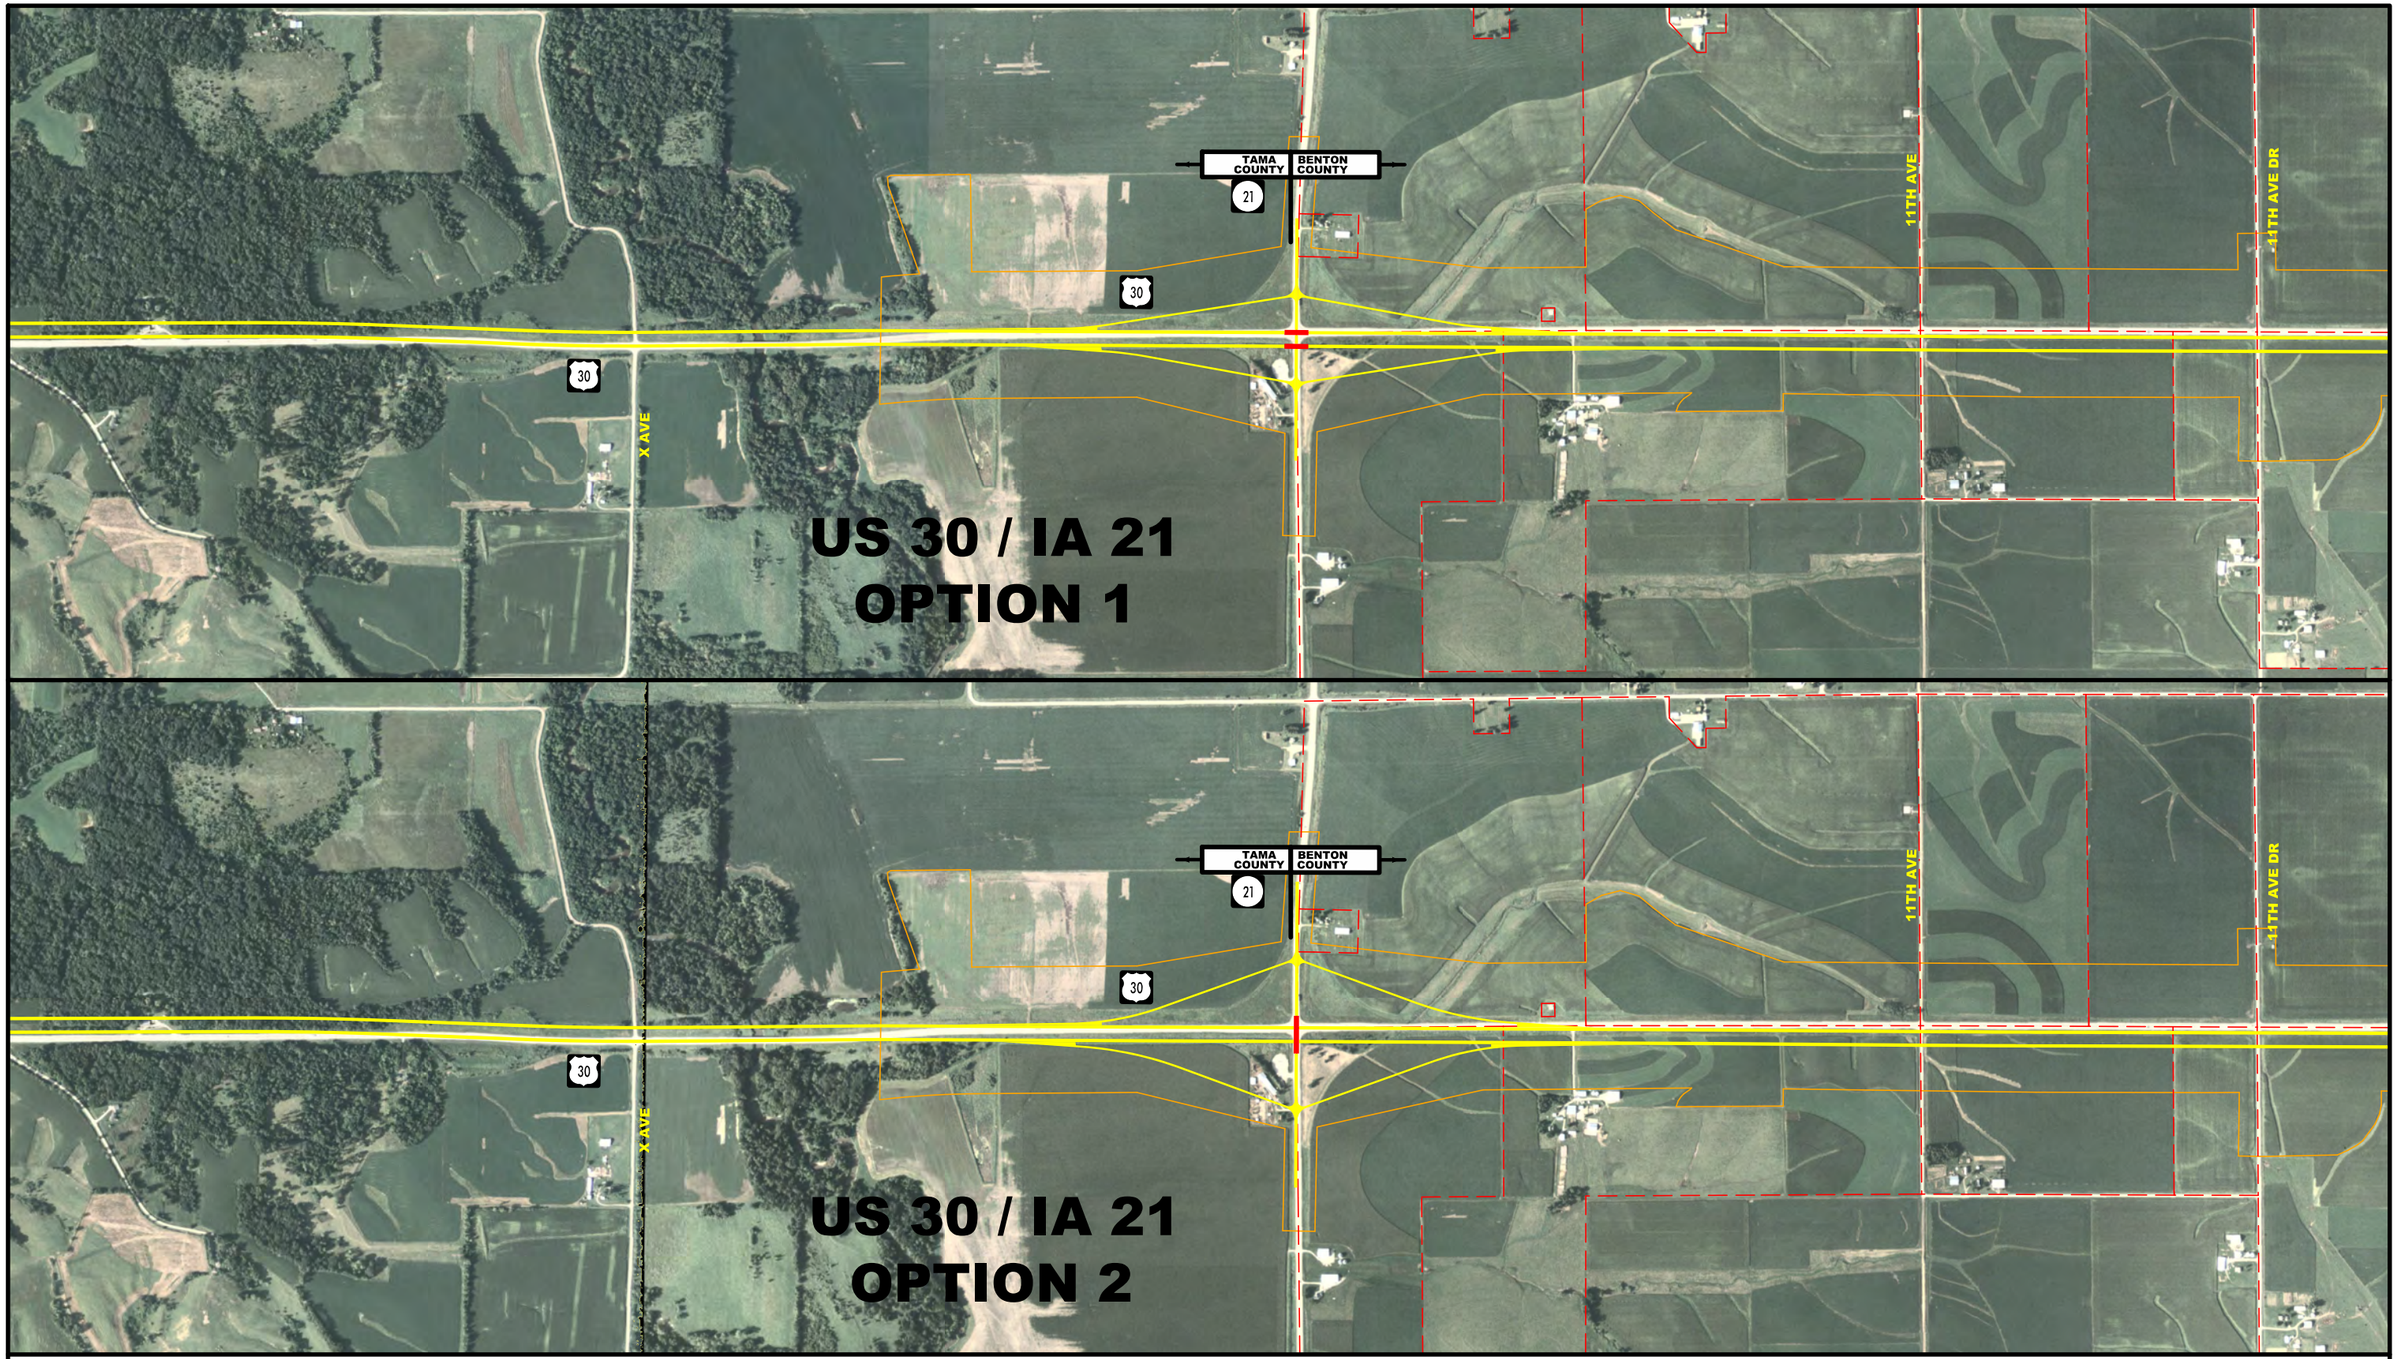

Iowa Department of Transportation
PUBLIC INFORMATION MEETING
October 6, 2010
Benton County U.S. 30 Corridor
2008 Aerial Photo

LEGEND

- CORRIDOR STUDY AREA BENTON COUNTY
- PROPERTY LINES
- PROPOSED PAVEMENT
- PROPOSED BRIDGE

0 1200 SCALE IN FEET

N

PRELIMINARY PLAN
NOT FINAL - SUBJECT TO CHANGE

C	ENGLISH	IOWA DOT	DESIGN TEAM Matulac\Gallıart	BENTON COUNTY	PROJECT NUMBER NHS-030-6(87)--19-06	SHEET NUMBER 6

2:04:31 PM 9/23/2010 jgallıa W:\Projects\06030030B92\ProjPlan\PIM_10062010_11x17.loc

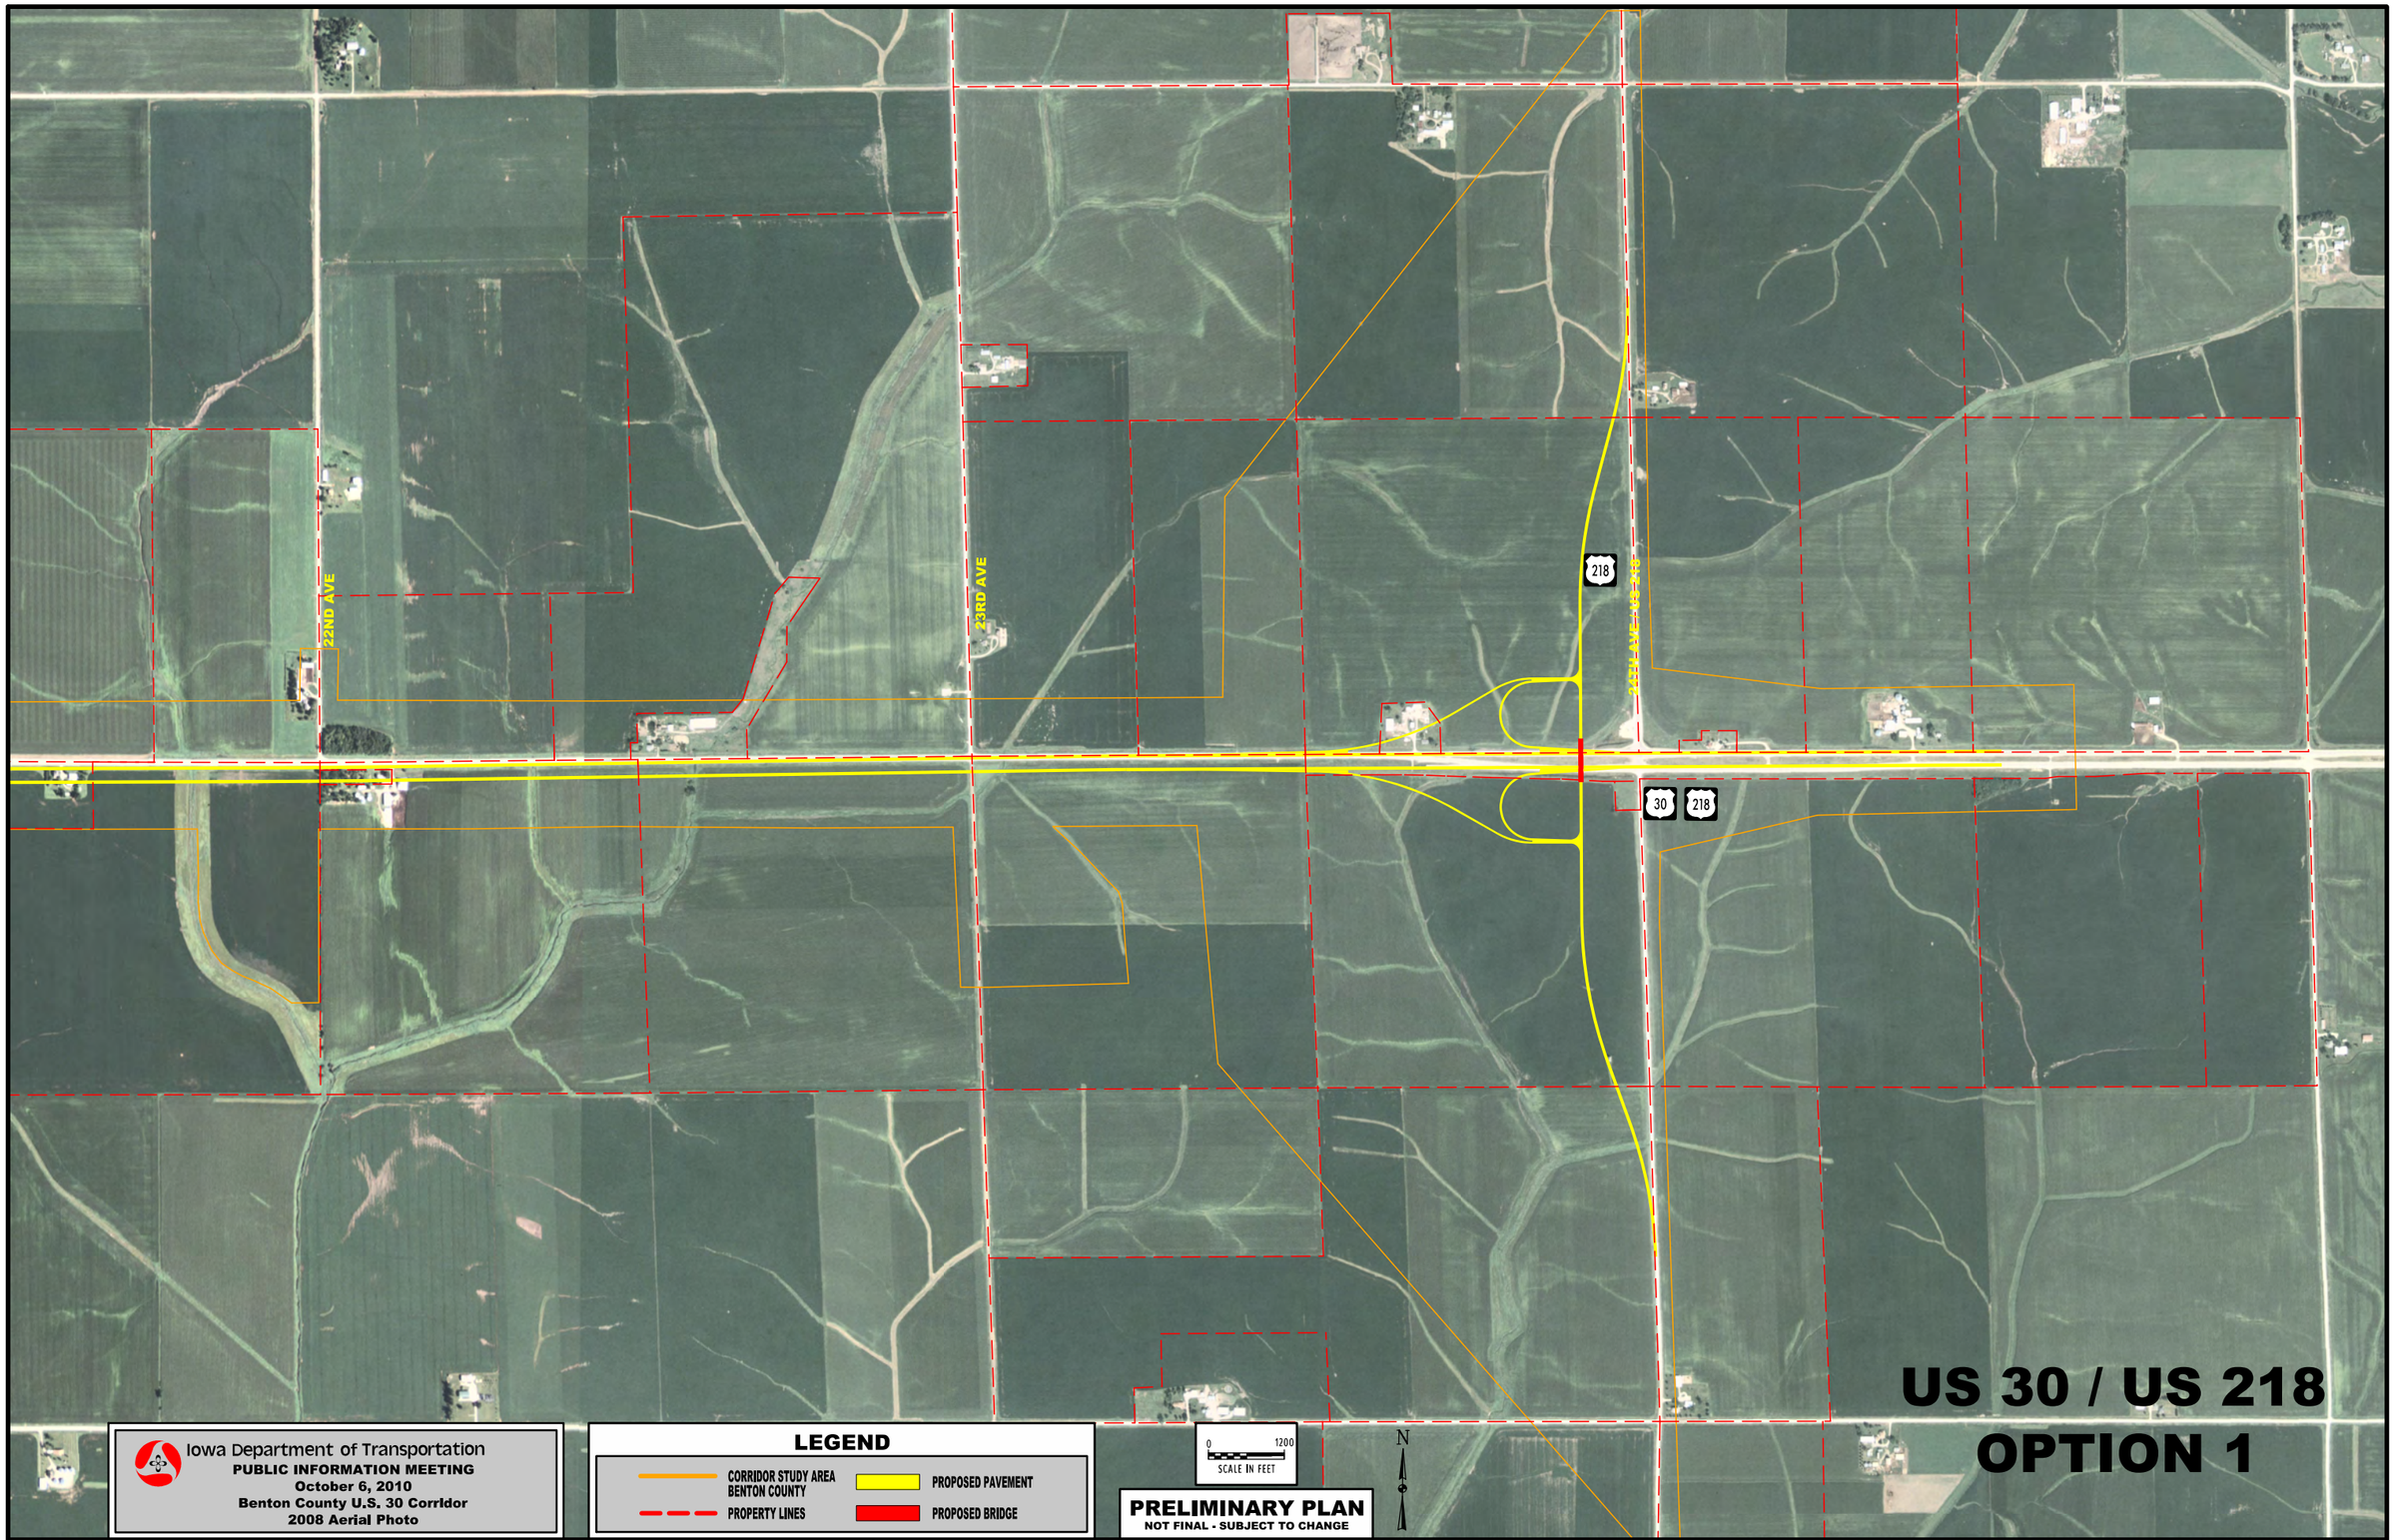

Iowa Department of Transportation
PUBLIC INFORMATION MEETING
October 6, 2010
Benton County U.S. 30 Corridor
2008 Aerial Photo

LEGEND

- CORRIDOR STUDY AREA BENTON COUNTY
- PROPERTY LINES
- PROPOSED PAVEMENT
- PROPOSED BRIDGE

0 1200
SCALE IN FEET

N

PRELIMINARY PLAN
NOT FINAL - SUBJECT TO CHANGE

C	ENGLISH	IOWA DOT	DESIGN TEAM Matulac\Gall1art	BENTON COUNTY	PROJECT NUMBER NHS-030-6(87)--19-06	SHEET NUMBER 7

2:04:38 PM 9/23/2010 jgall1a W:\Projects\06030030B92\ProjPlan\PIM_10062010_11x17.loc

22ND AVE

23RD AVE

218

218

30

218

US 30 / US 218
OPTION 1

Iowa Department of Transportation
PUBLIC INFORMATION MEETING
October 6, 2010
Benton County U.S. 30 Corridor
2008 Aerial Photo

LEGEND

- CORRIDOR STUDY AREA BENTON COUNTY
- PROPERTY LINES
- PROPOSED PAVEMENT
- PROPOSED BRIDGE

0 1200
SCALE IN FEET

N

PRELIMINARY PLAN
NOT FINAL - SUBJECT TO CHANGE

C	ENGLISH	IOWA DOT	DESIGN TEAM Matulac\Gallart	BENTON COUNTY	PROJECT NUMBER NHS-030-6(87)--19-06	SHEET NUMBER 8

2:04:44 PM 9/23/2010 jgallia W:\Projects\06030030B92\ProjPlan\PIM_10062010_11x17.loc

22ND AVE

23RD AVE

218

30

218

US 30 / US 218
OPTION 3

Iowa Department of Transportation
PUBLIC INFORMATION MEETING
October 6, 2010
Benton County U.S. 30 Corridor
2008 Aerial Photo

LEGEND

- CORRIDOR STUDY AREA BENTON COUNTY
- PROPERTY LINES
- PROPOSED PAVEMENT
- PROPOSED BRIDGE

0 1200
SCALE IN FEET

N

PRELIMINARY PLAN
NOT FINAL - SUBJECT TO CHANGE

C	ENGLISH	IOWA DOT	DESIGN TEAM Matulac\Gall1art	BENTON COUNTY	PROJECT NUMBER NHS-030-6(87)--19-06	SHEET NUMBER 9

2:04:51 PM 9/23/2010 jgall1a W:\Projects\06030030B92\ProjPlan\PIM_10062010_11x17.loc