PUBLIC HEARING
FEBRUARY 25, 2010
NORTH RIVER MITIGATION SITE SOUTH OF NORWALK
PROJECT NUMBER: IMN-035-2(358)54--0E-91

LEGEND

- PROPOSED PERMANENT ACQUISITION
- PROPOSED EMERGENT WETLAND CREATION
- PROPOSED FORESTED WETLAND CREATION
- PROPOSED LOW WATER CROSSING
- PROPOSED FISH PASSABLE WEIR
- APPROXIMATE PROPERTY LINES
- DIRECTION OF DRAINAGE FLOW

0 FEET 100
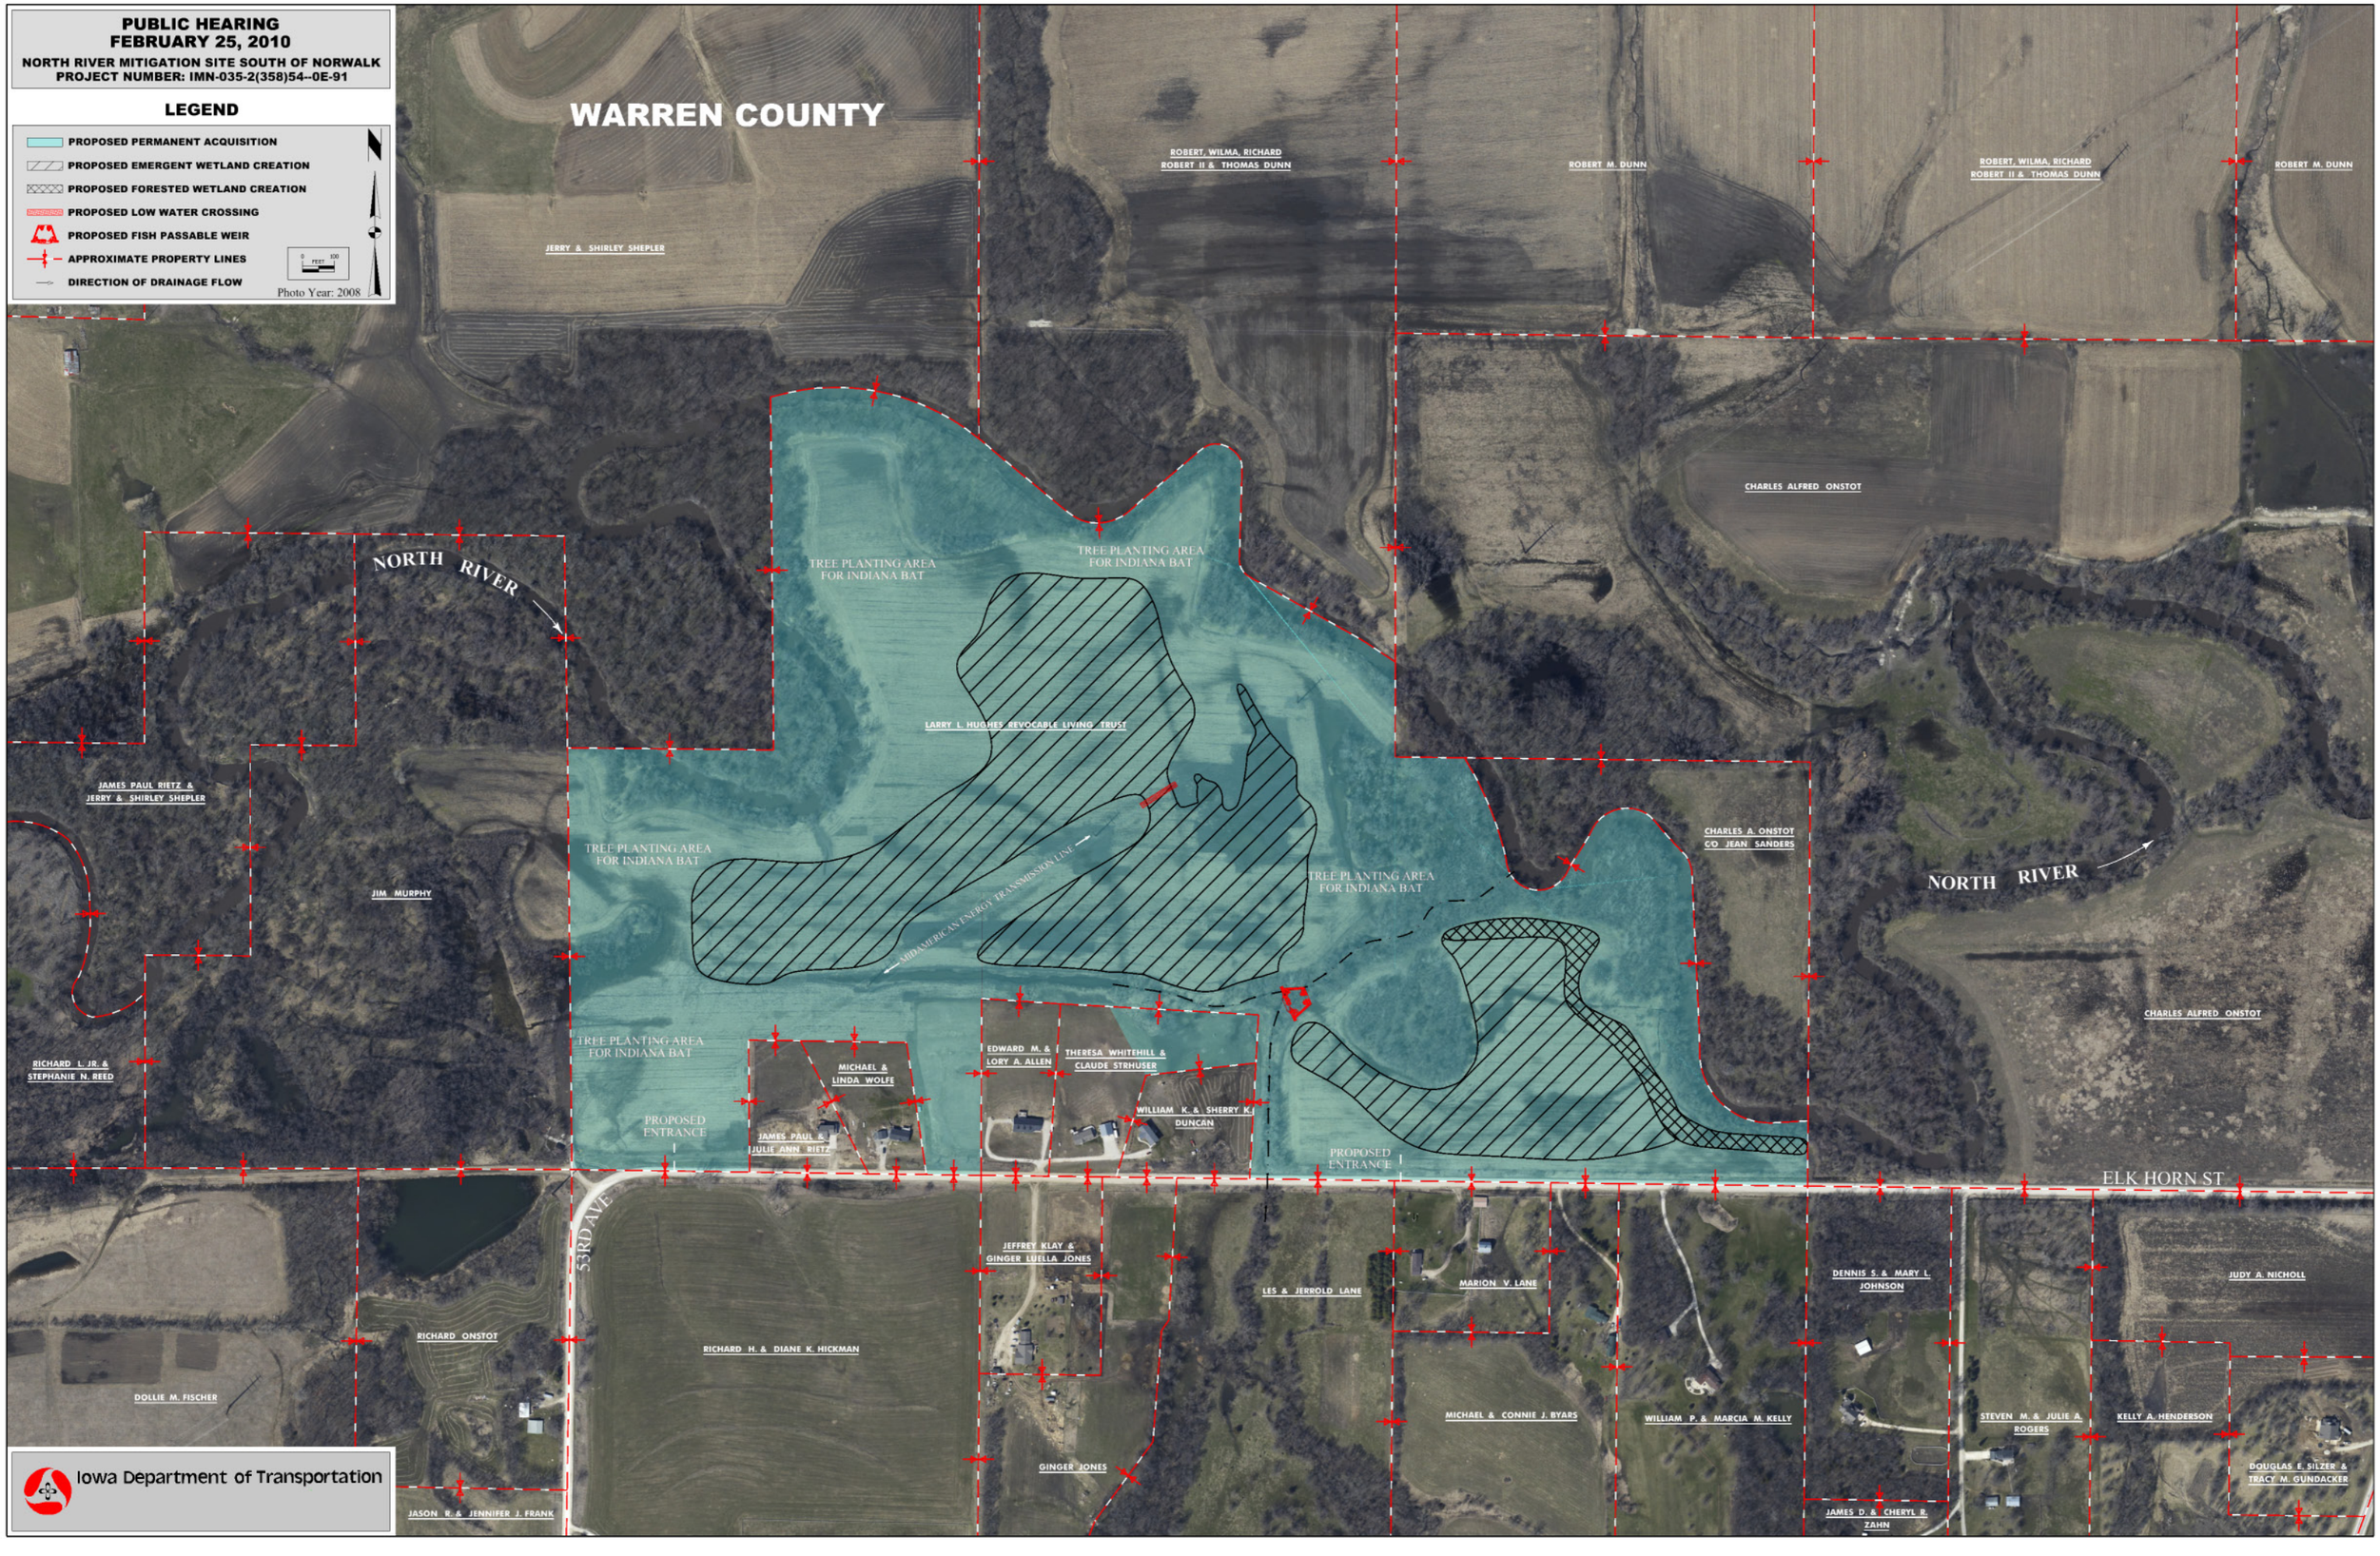
Photo Year: 2008