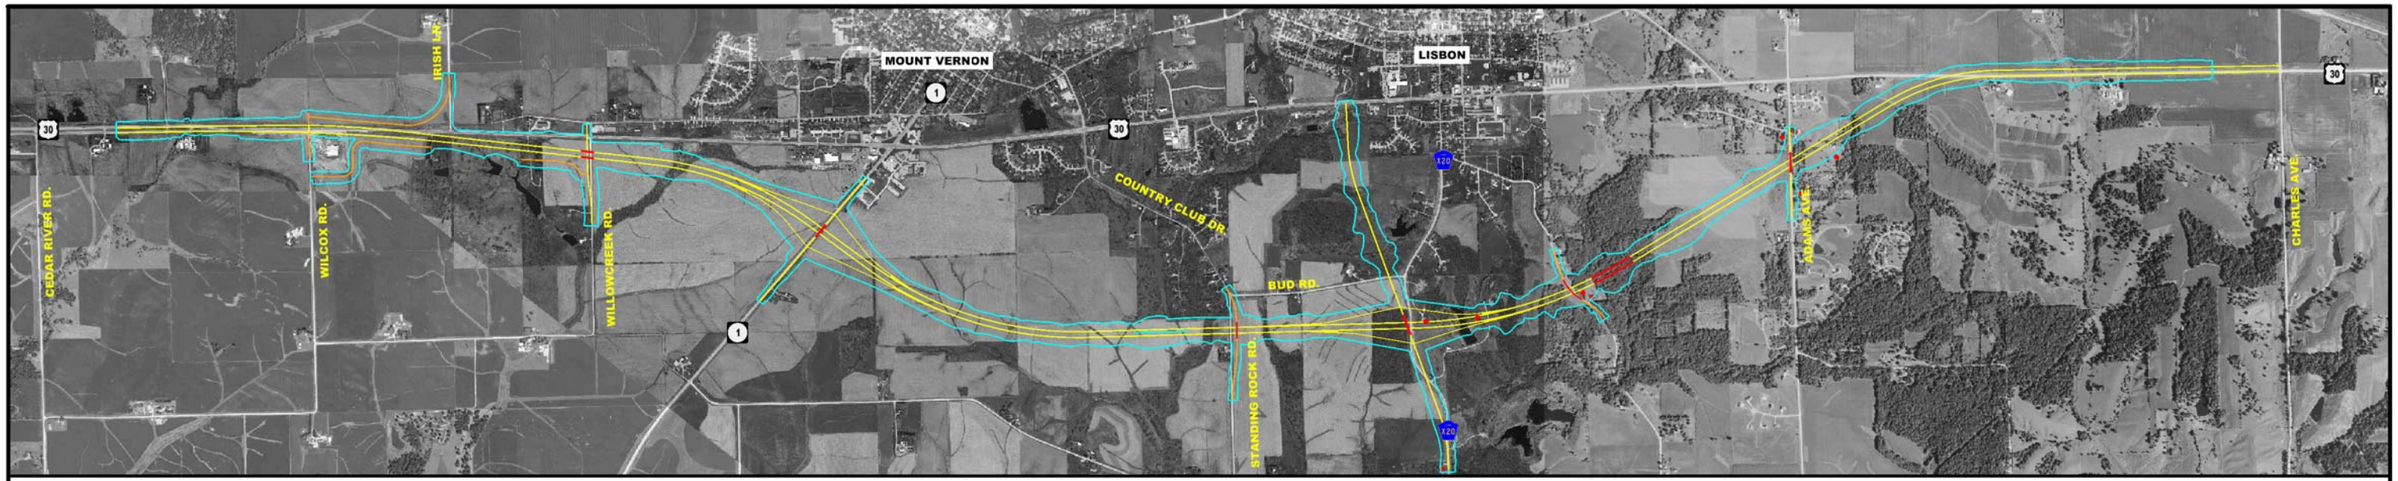

ALTERNATIVE A

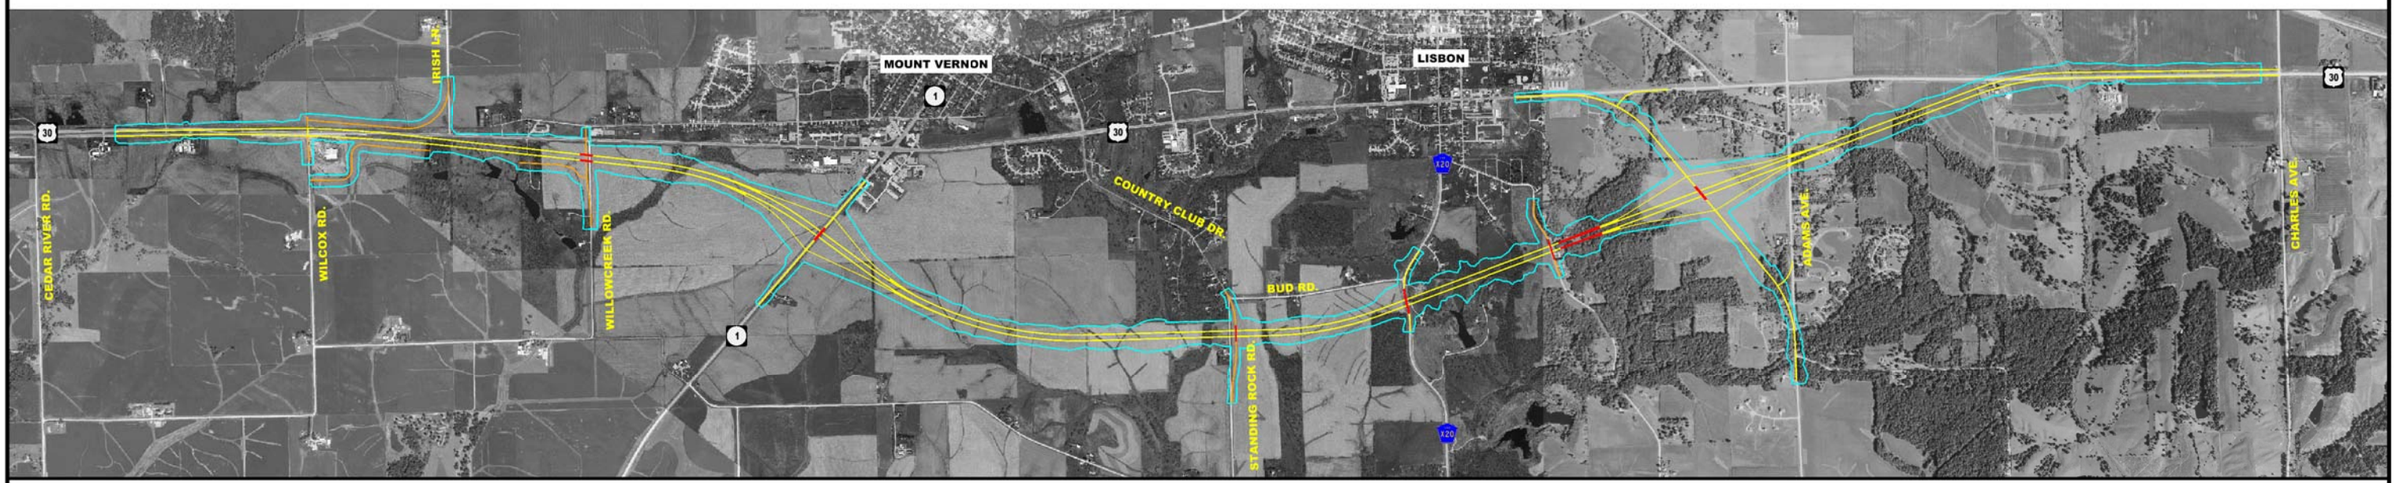

ALTERNATIVE B

N

0 1500 3000

SCALE IN FEET

Iowa Department of Transportation

PUBLIC INFORMATION MEETING

March 10, 2011

U.S. 30 Mount Vernon / Lisbon - Alignment Alternatives

2008/2009 Aerial Photos

LEGEND

- PROPOSED PAVEMENT
- PROPOSED GRANULAR
- PROPOSED BRIDGE
- PROPOSED IMPACT

PRELIMINARY PLAN

NOT FINAL - SUBJECT TO CHANGE

C	ENGLISH	IOWA DOT	DESIGN TEAM	HUMPAL - Location & Environment	LINN / CEDAR	COUNTY	PROJECT NUMBER	NHS-030-7(076)--19-57	SHEET NUMBER 1

SYSTEMTIME SYSTEMDATE USERNAME DGNSPEC

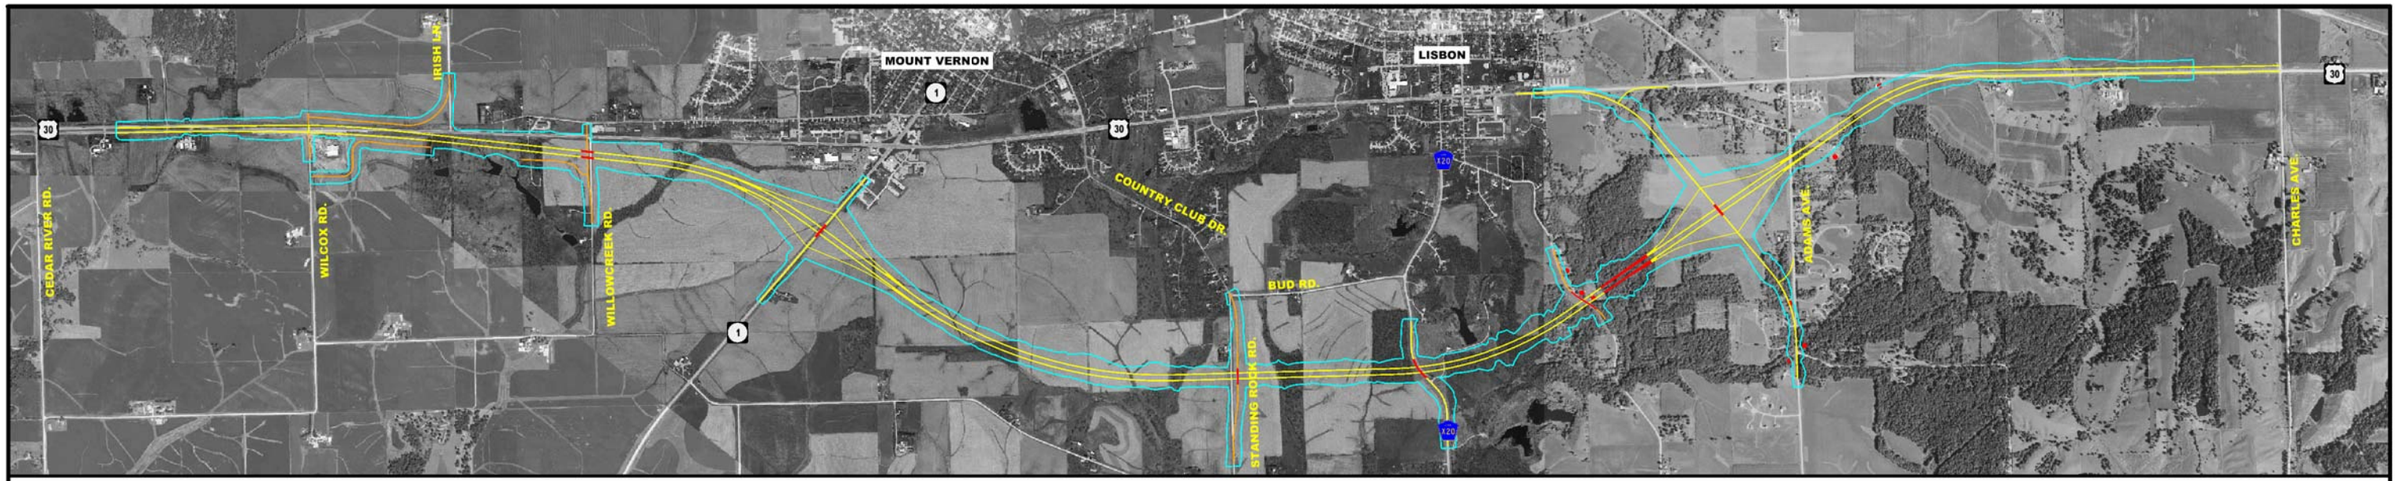

ALTERNATIVE E

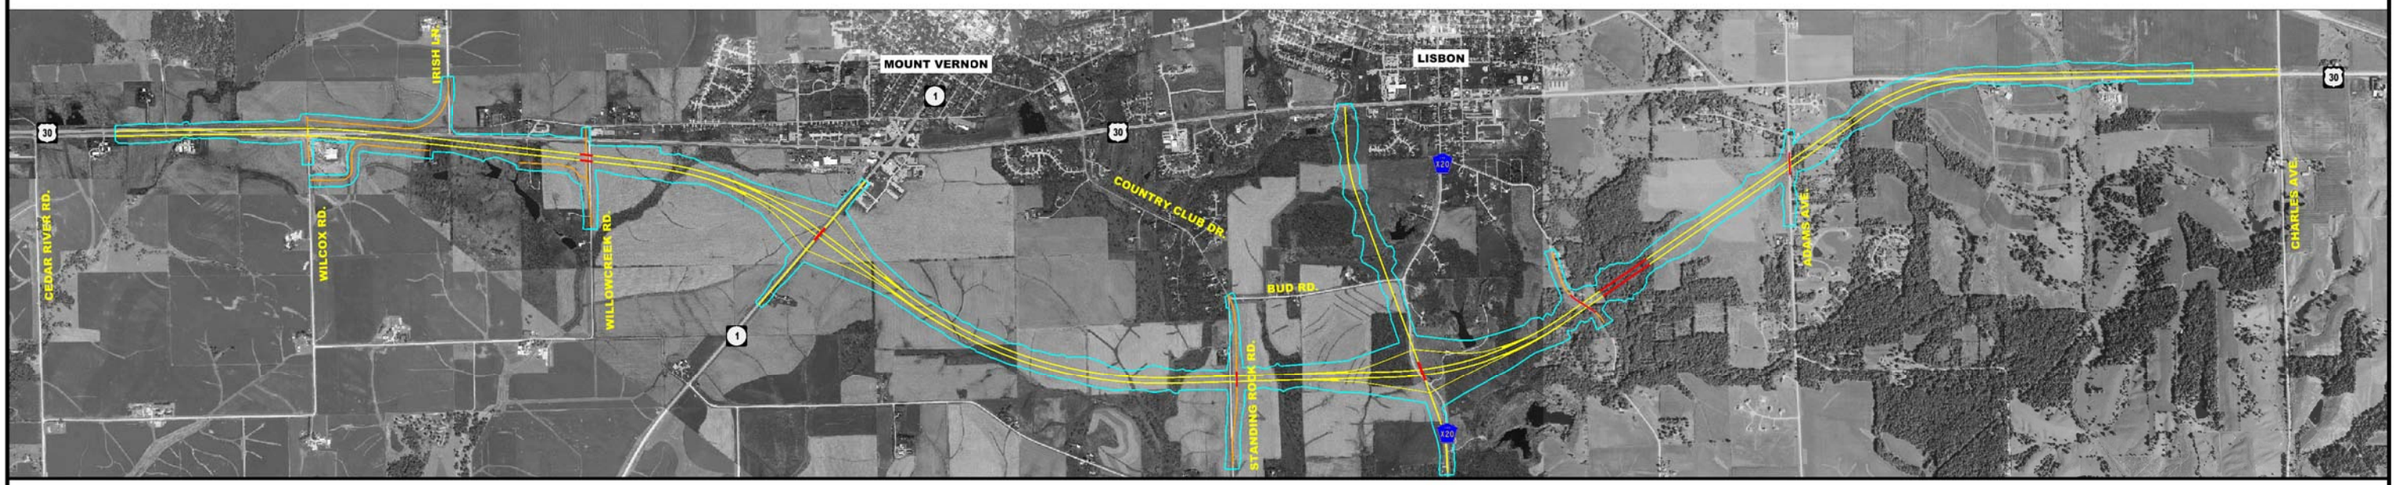

ALTERNATIVE F

N

0 1500 3000

SCALE IN FEET

Iowa Department of Transportation
PUBLIC INFORMATION MEETING
March 10, 2011
U.S. 30 Mount Vernon / Lisbon - Alignment Alternatives
2008/2009 Aerial Photos

LEGEND

- PROPOSED PAVEMENT
- PROPOSED GRANULAR
- PROPOSED BRIDGE
- PROPOSED IMPACT

PRELIMINARY PLAN
NOT FINAL - SUBJECT TO CHANGE

C	ENGLISH	IOWA DOT	DESIGN TEAM	HUMPAL - Location & Environment	LINN / CEDAR	COUNTY	PROJECT NUMBER	NHS-030-7(076)--19-57	SHEET NUMBER	2

SYSTEMTIME SYSTEMDATE USERNAME DGNSPEC