MARK	REVISION DESCRIPTION	DATE	BY
1			
2			
3			

DRAWING PATH\NAME: G:\09102IDT\DRAWINGS\PIM_C_Mile 101.dwg – Sheet 1
PLOTTED: 07/15/10 – 2:19pm – stevet

g:\09102idt\drawings\PIM_A_Mile99.dwg

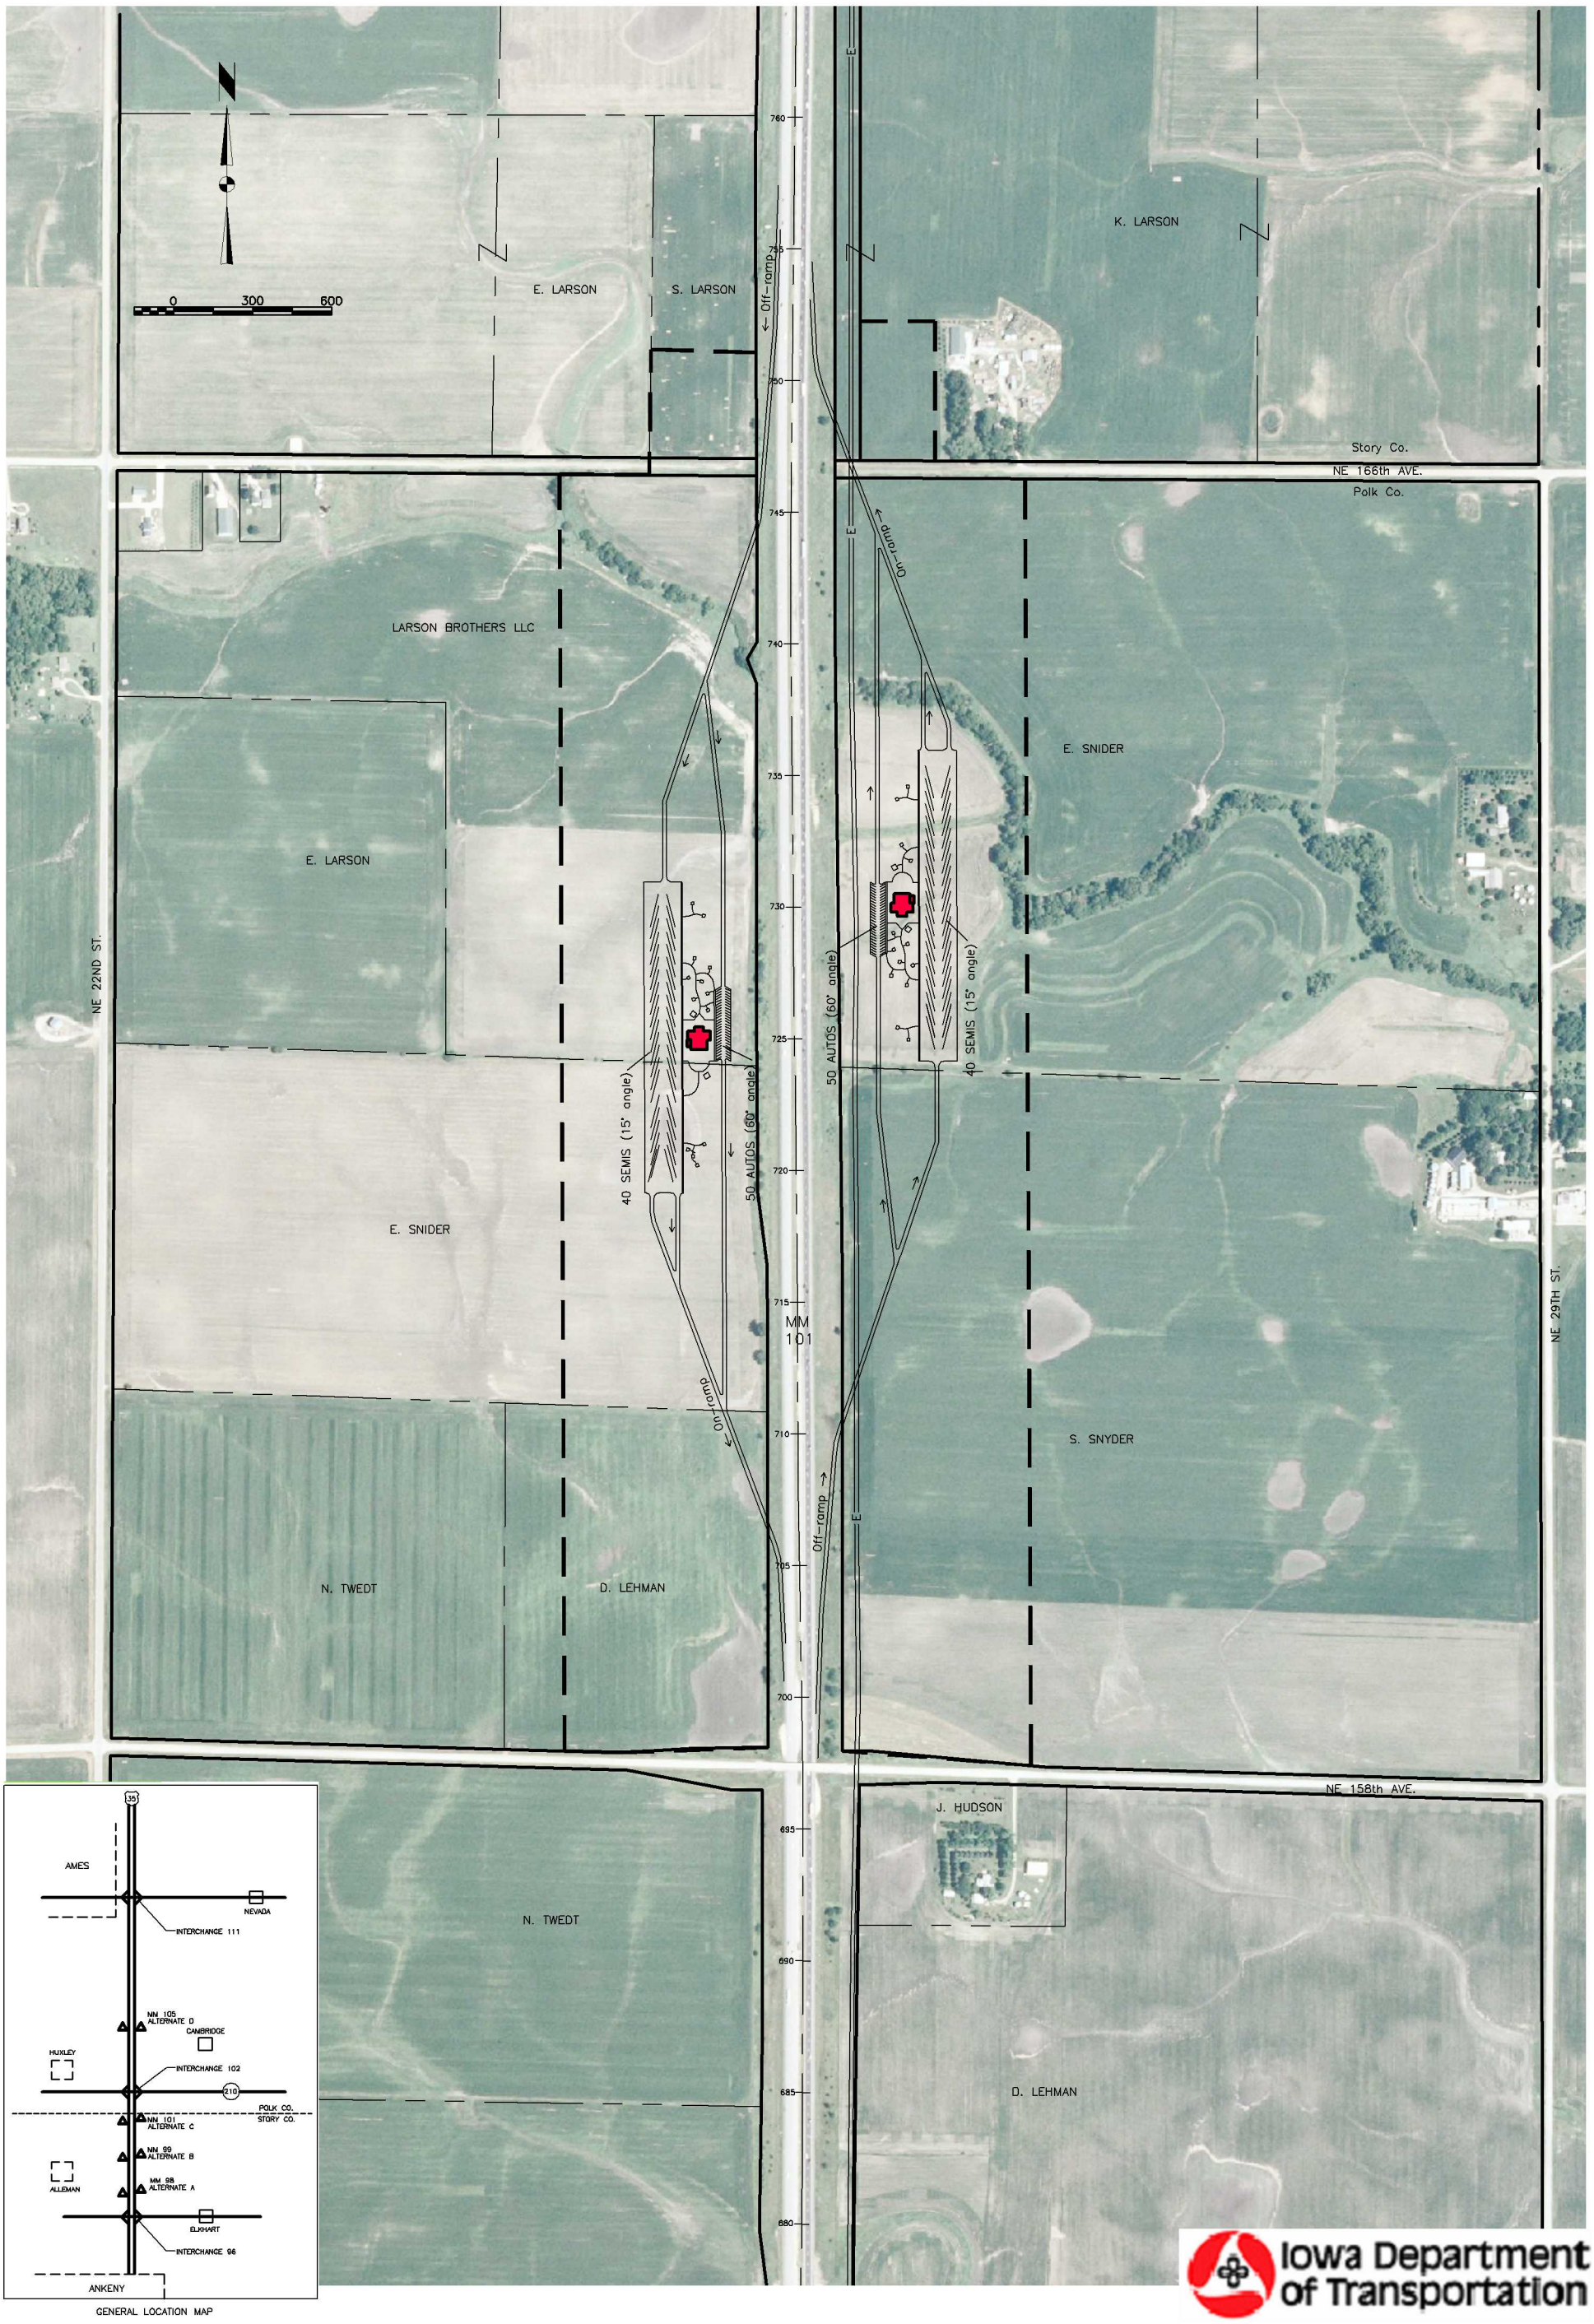

GENERAL LOCATION MAP

Iowa Department of Transportation

SHEET	DATE	PROJECT NO.	DRAWING NAME			
3 OF 4	07-13-10	09-102	mile 101	I-35 Corridor Study – Ankeny Rest Area Contract 233AJ 2010	*PUBLIC INFORMATION MEETING EXHIBIT – C*	FRENCH-RENEKER-ASSOCIATES, INC. Fairfield, Iowa Engineers & Surveyors