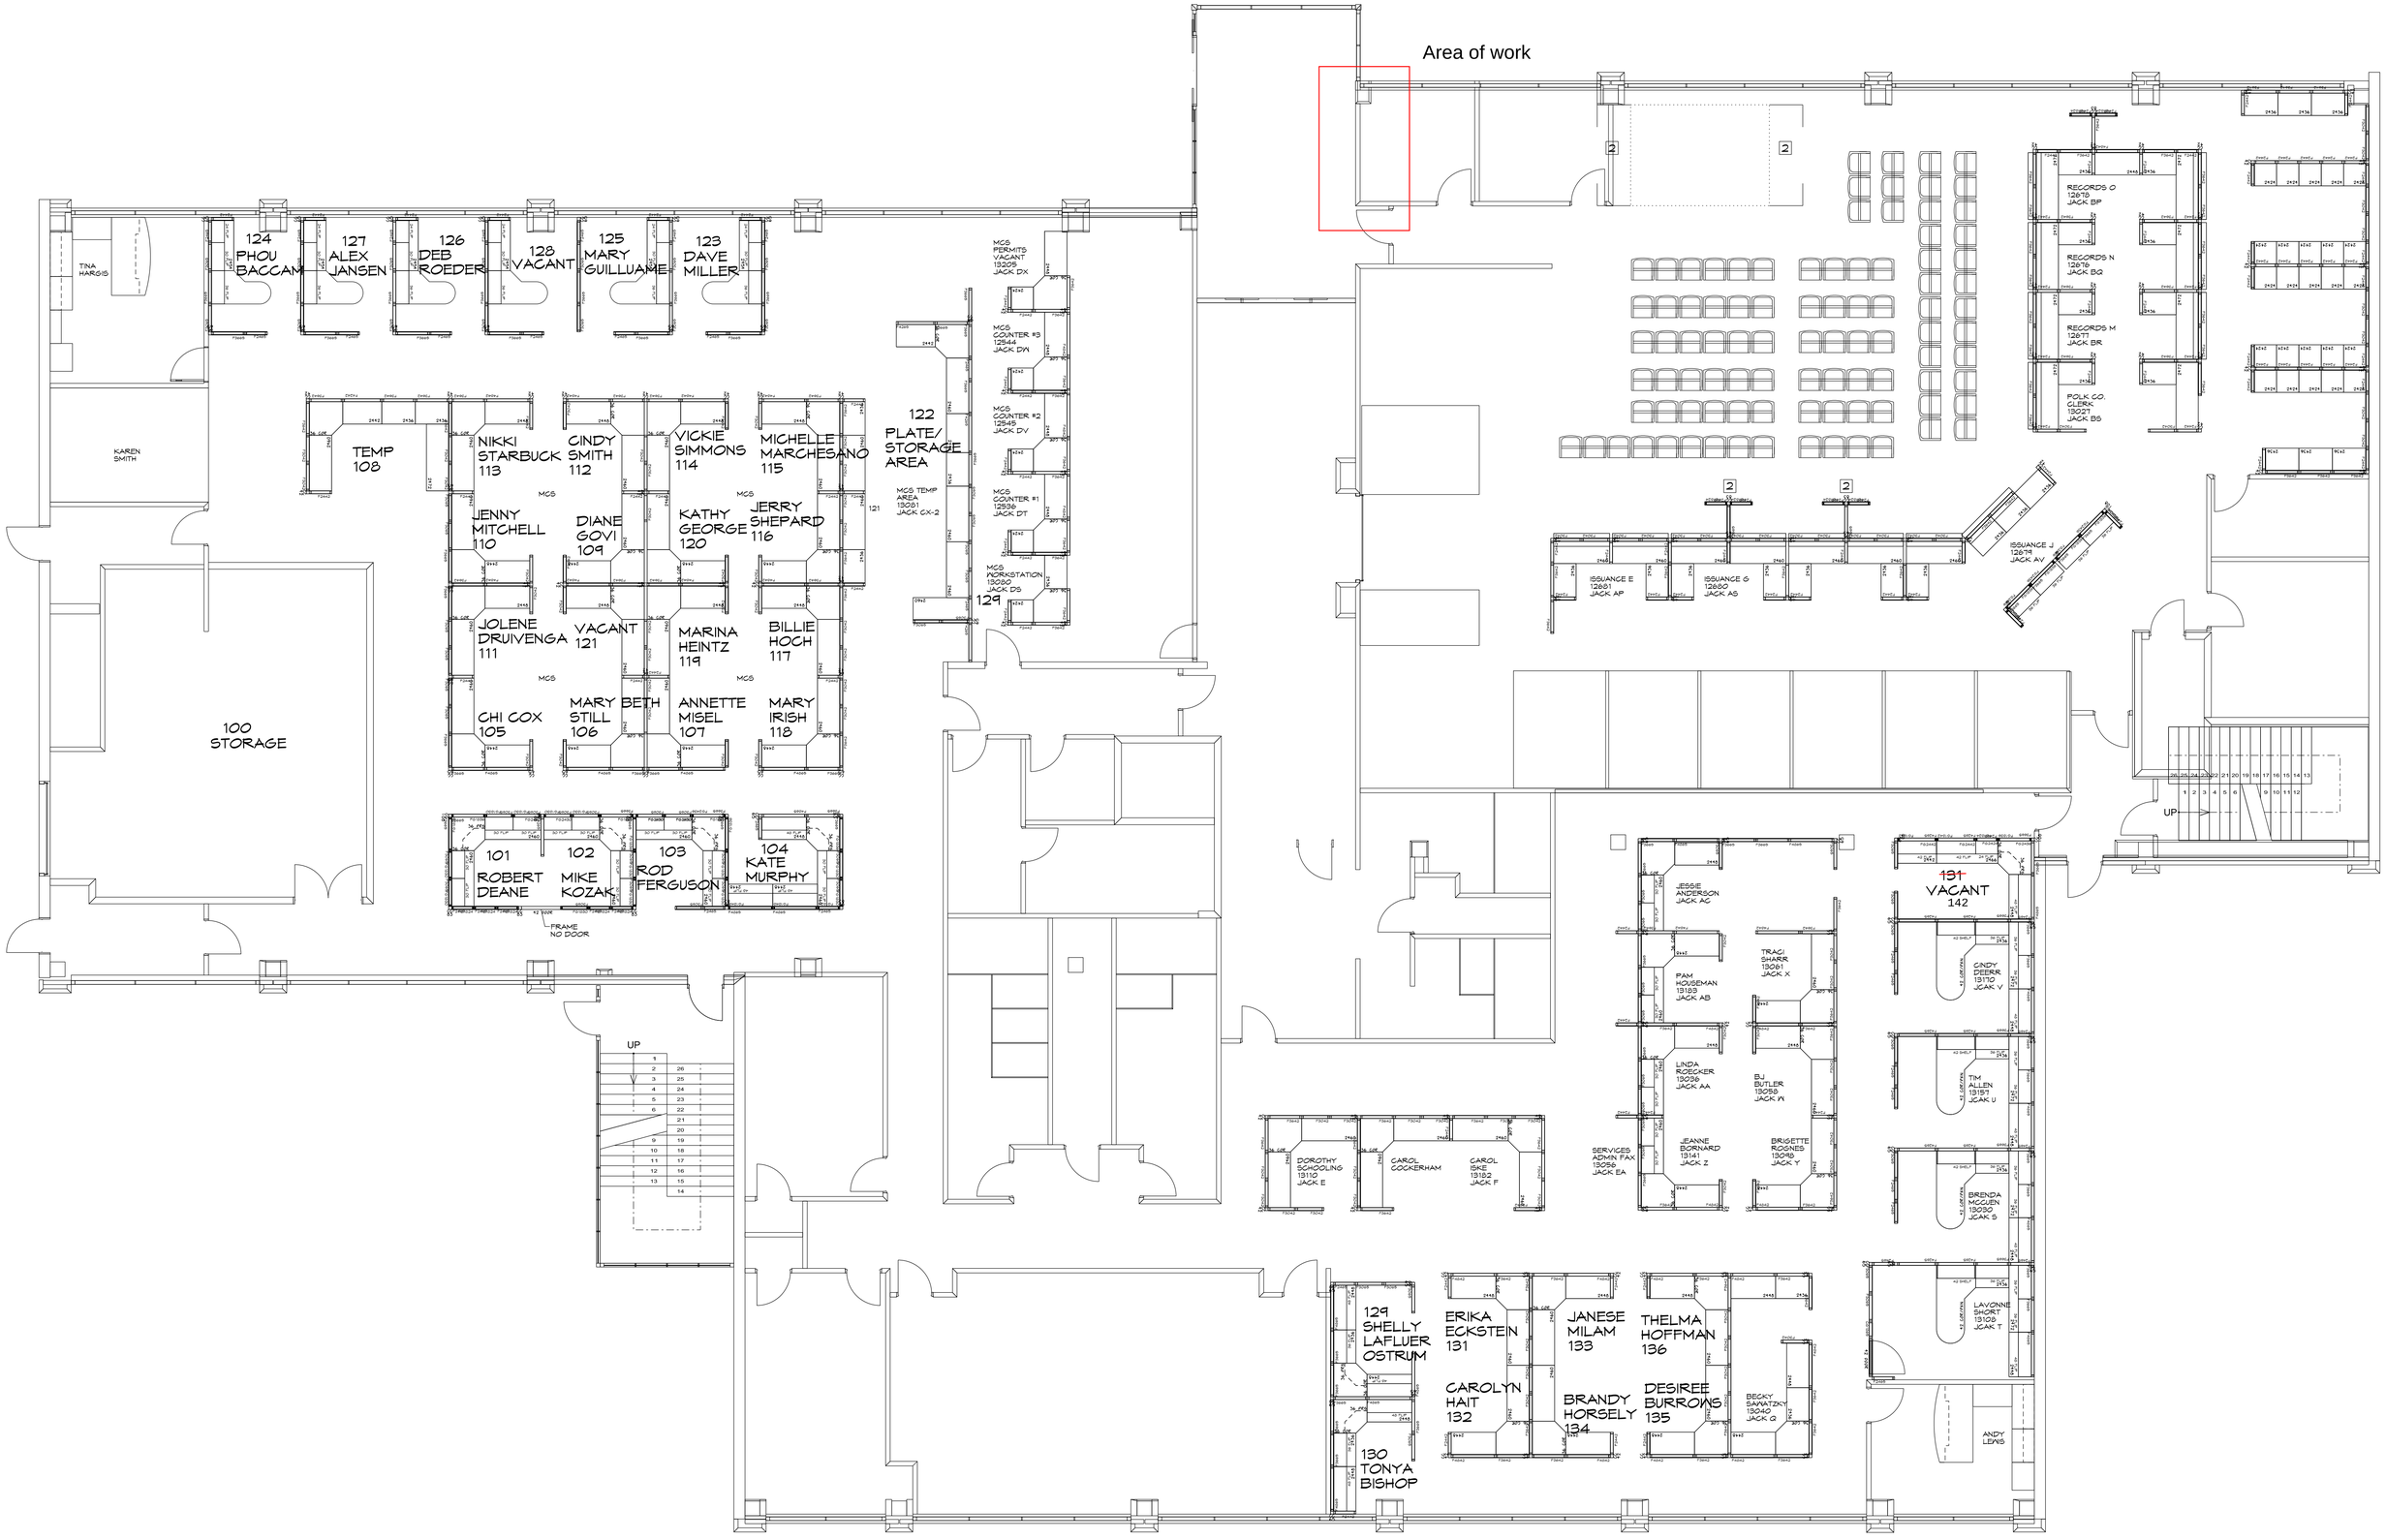


# 1st FLOOR FURNITURE PLAN

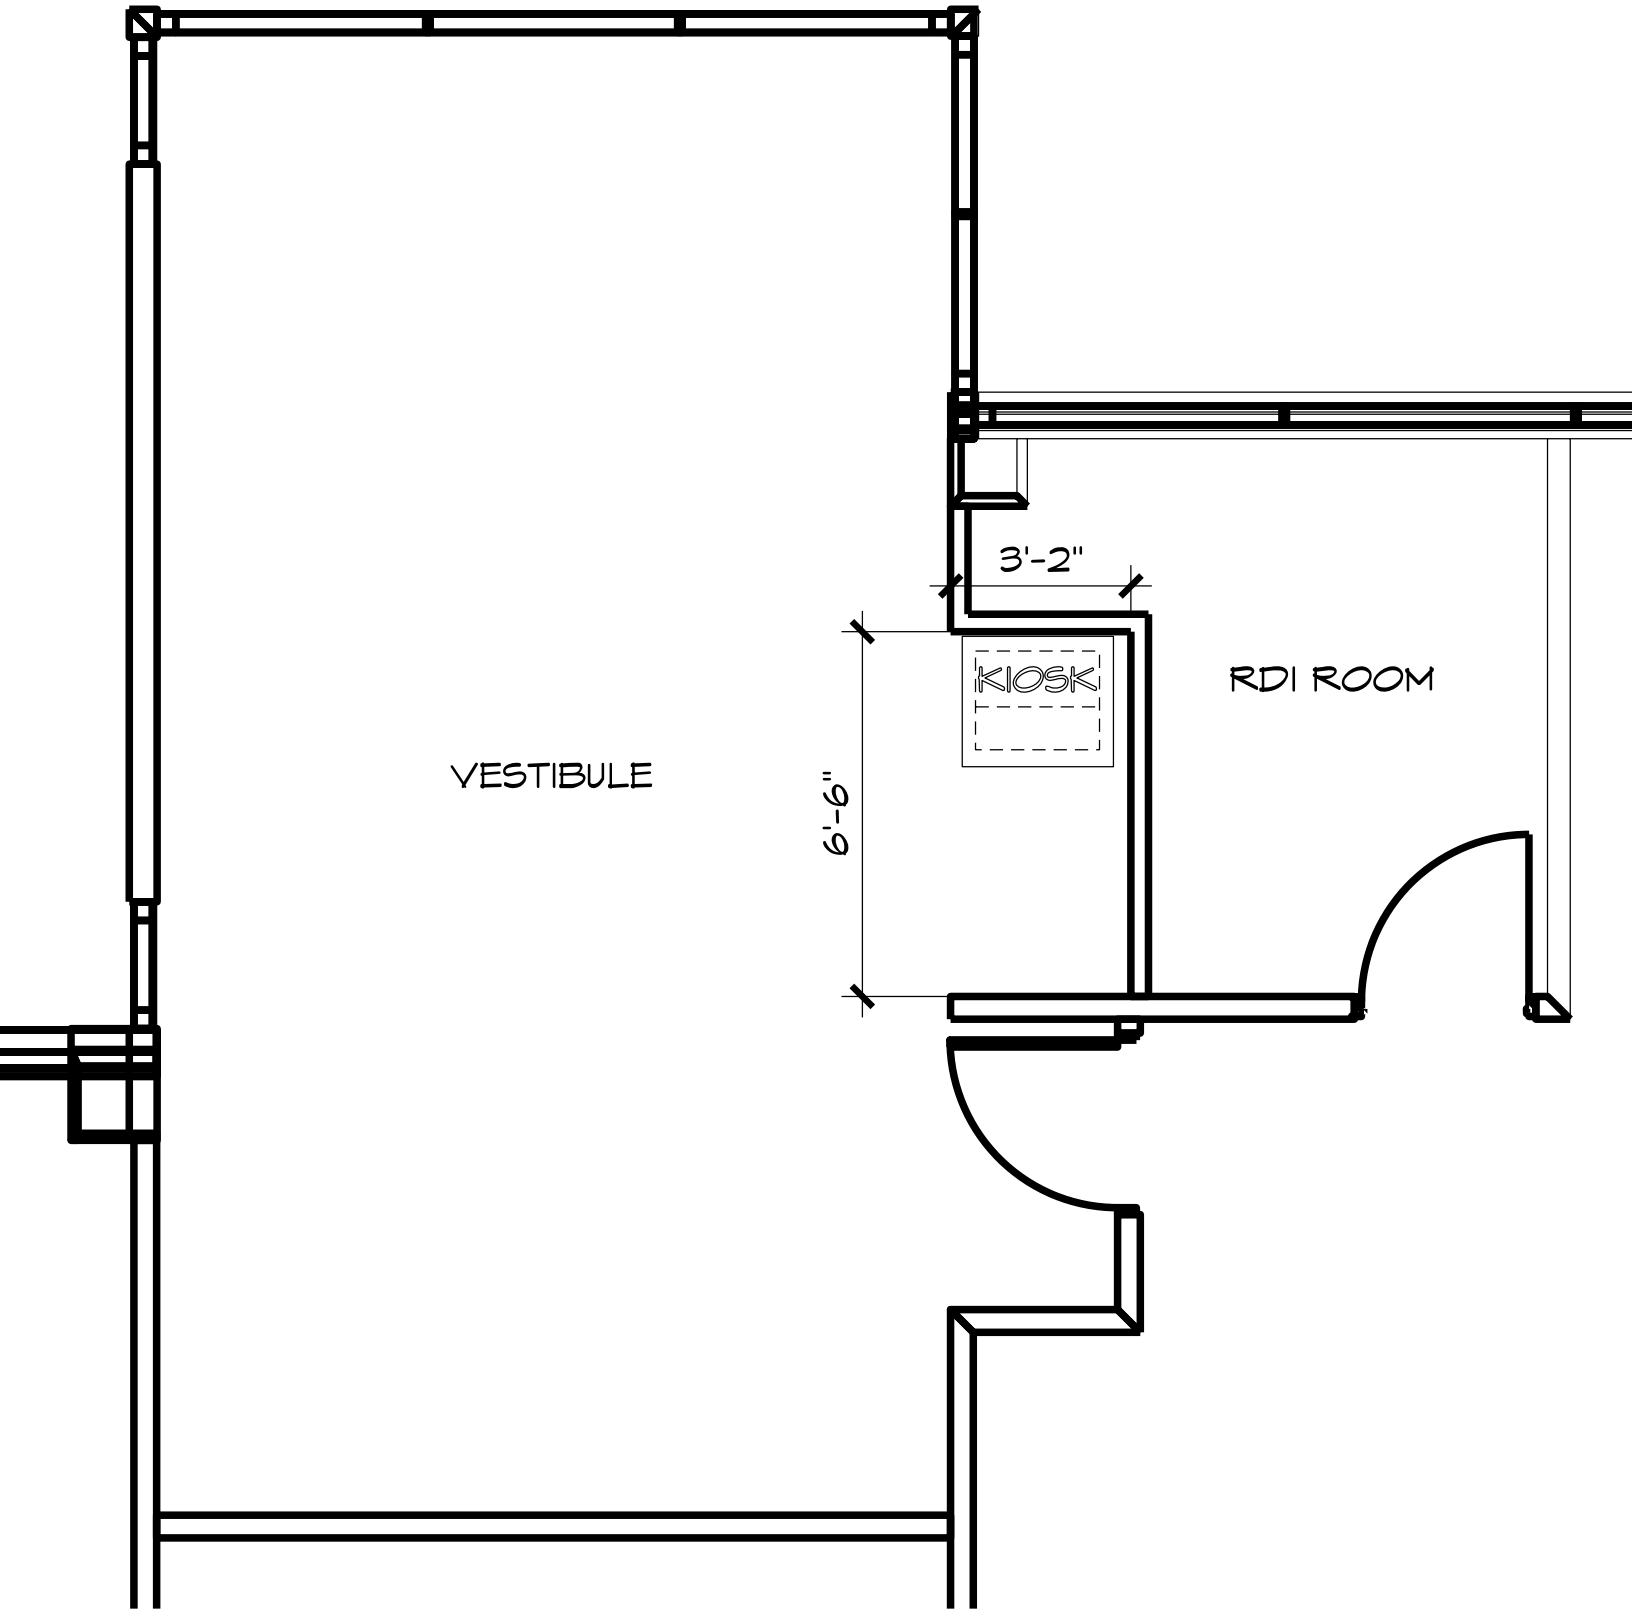
3'-2"
KIOSK
RDI ROOM
VESTIBULE
6'-6"

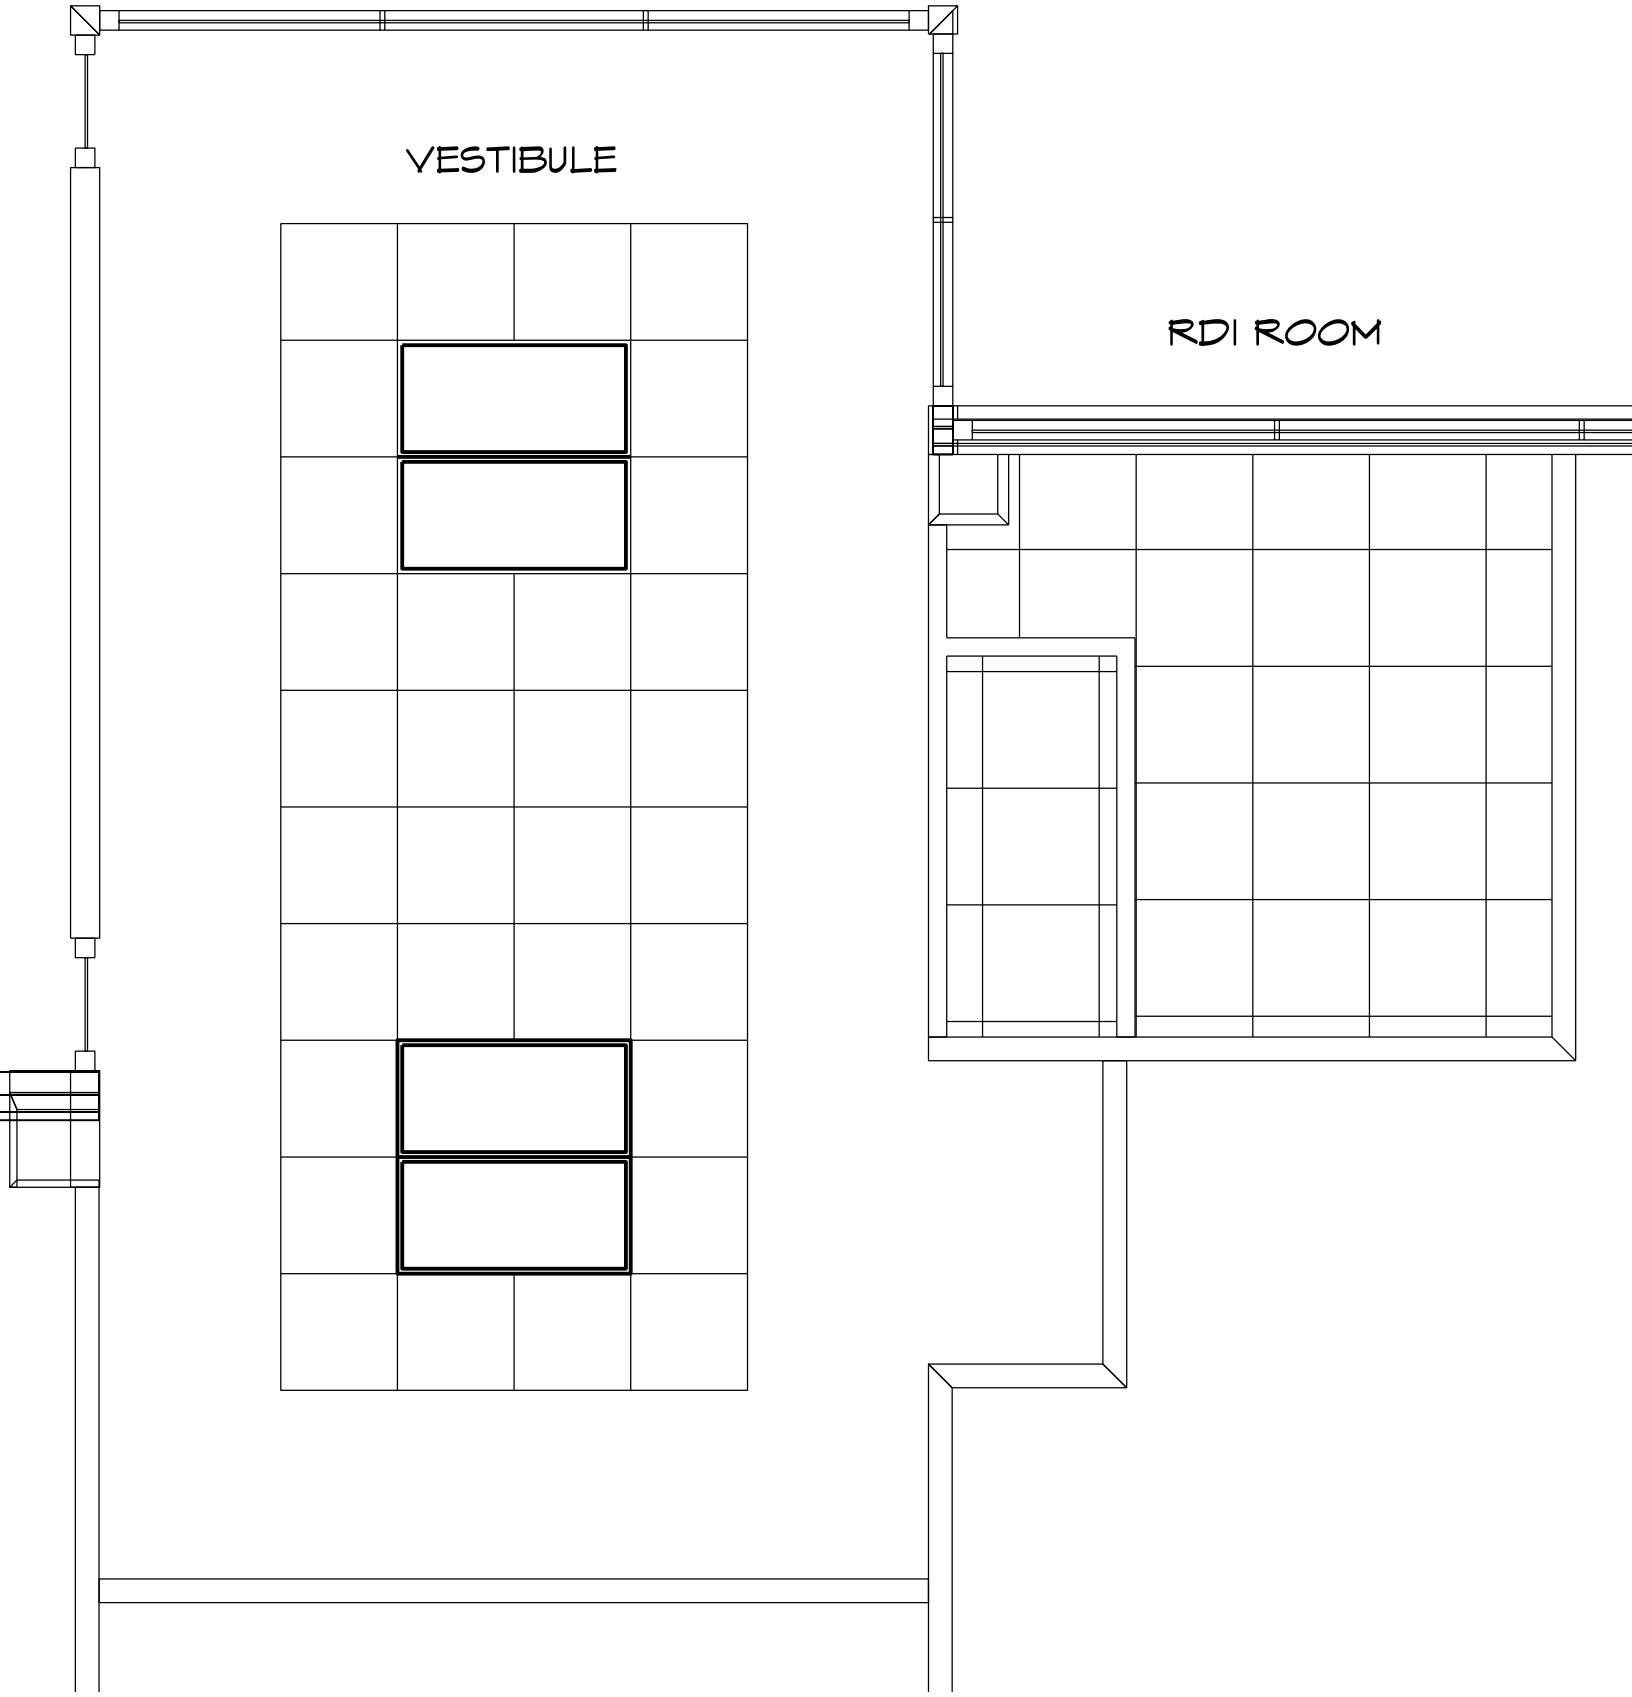
VESTIBULE
RDI ROOM

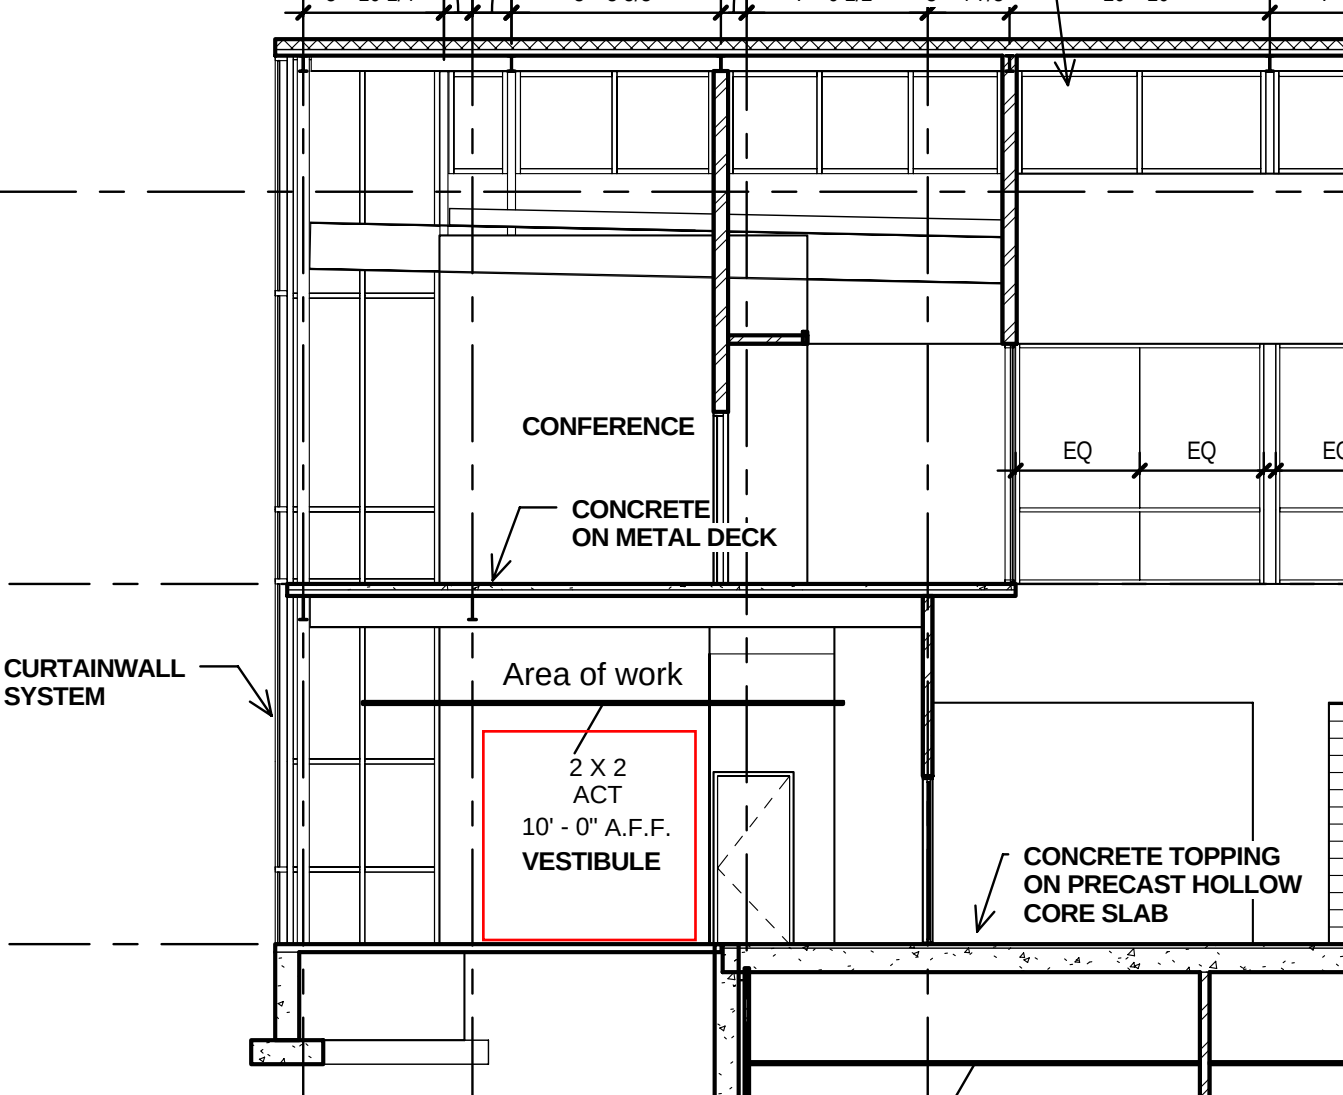
CONFERENCE
CONCRETE
ON METAL DECK
EQ
EQ
EQ
CURTAINWALL
SYSTEM
Area of work
2 X 2
ACT
10' - 0" A.F.F.
VESTIBULE
CONCRETE TOPPING
ON PRECAST HOLLOW
CORE SLAB