New Hampton
50/50 Mix Building

2220 225th Street
New Hampton, IA 50659

Project: BG-8N30(000)-80-19

INDEX OF DRAWINGS:

SHEET NO.		SHEET NAME
01	SP-1	SITE PLAN
02	A-1	FLOOR PLAN AND SECTION
03	A-2	ELEVATIONS
04	A-3	TYPICAL SECTIONS AND DETAILS

IOWA DOT

OFFICE OF FACILITIES SUPPORT
800 LINCOLN WAY, AMES, IOWA 50010

I hereby certify that the portion of this technical submission described below was prepared by me or under my direct supervision and responsible charge. I am a duly registered architect under the laws of the state of Iowa.

Jerry L. Burnes
Printed or typed name

Signature
30 June 2016
Registration expires

Date
28 SEP 2015
Date issued

Pages or sheets covered by this seal: SP-1, A-1, A-2, A-3

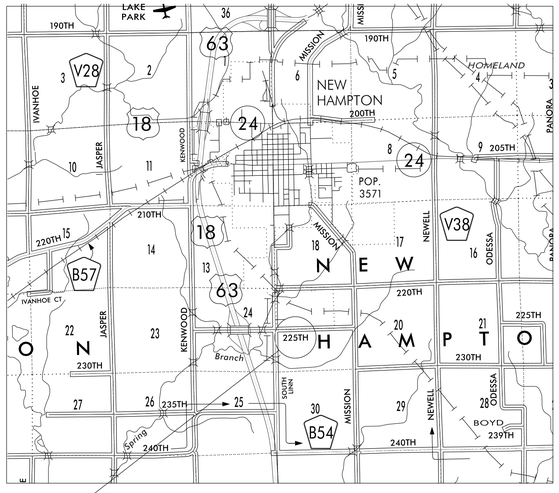

PROJECT LOCATION

SCALE: 1"=1 MILE

NORTH

SHEET SIZE: 24 x 36

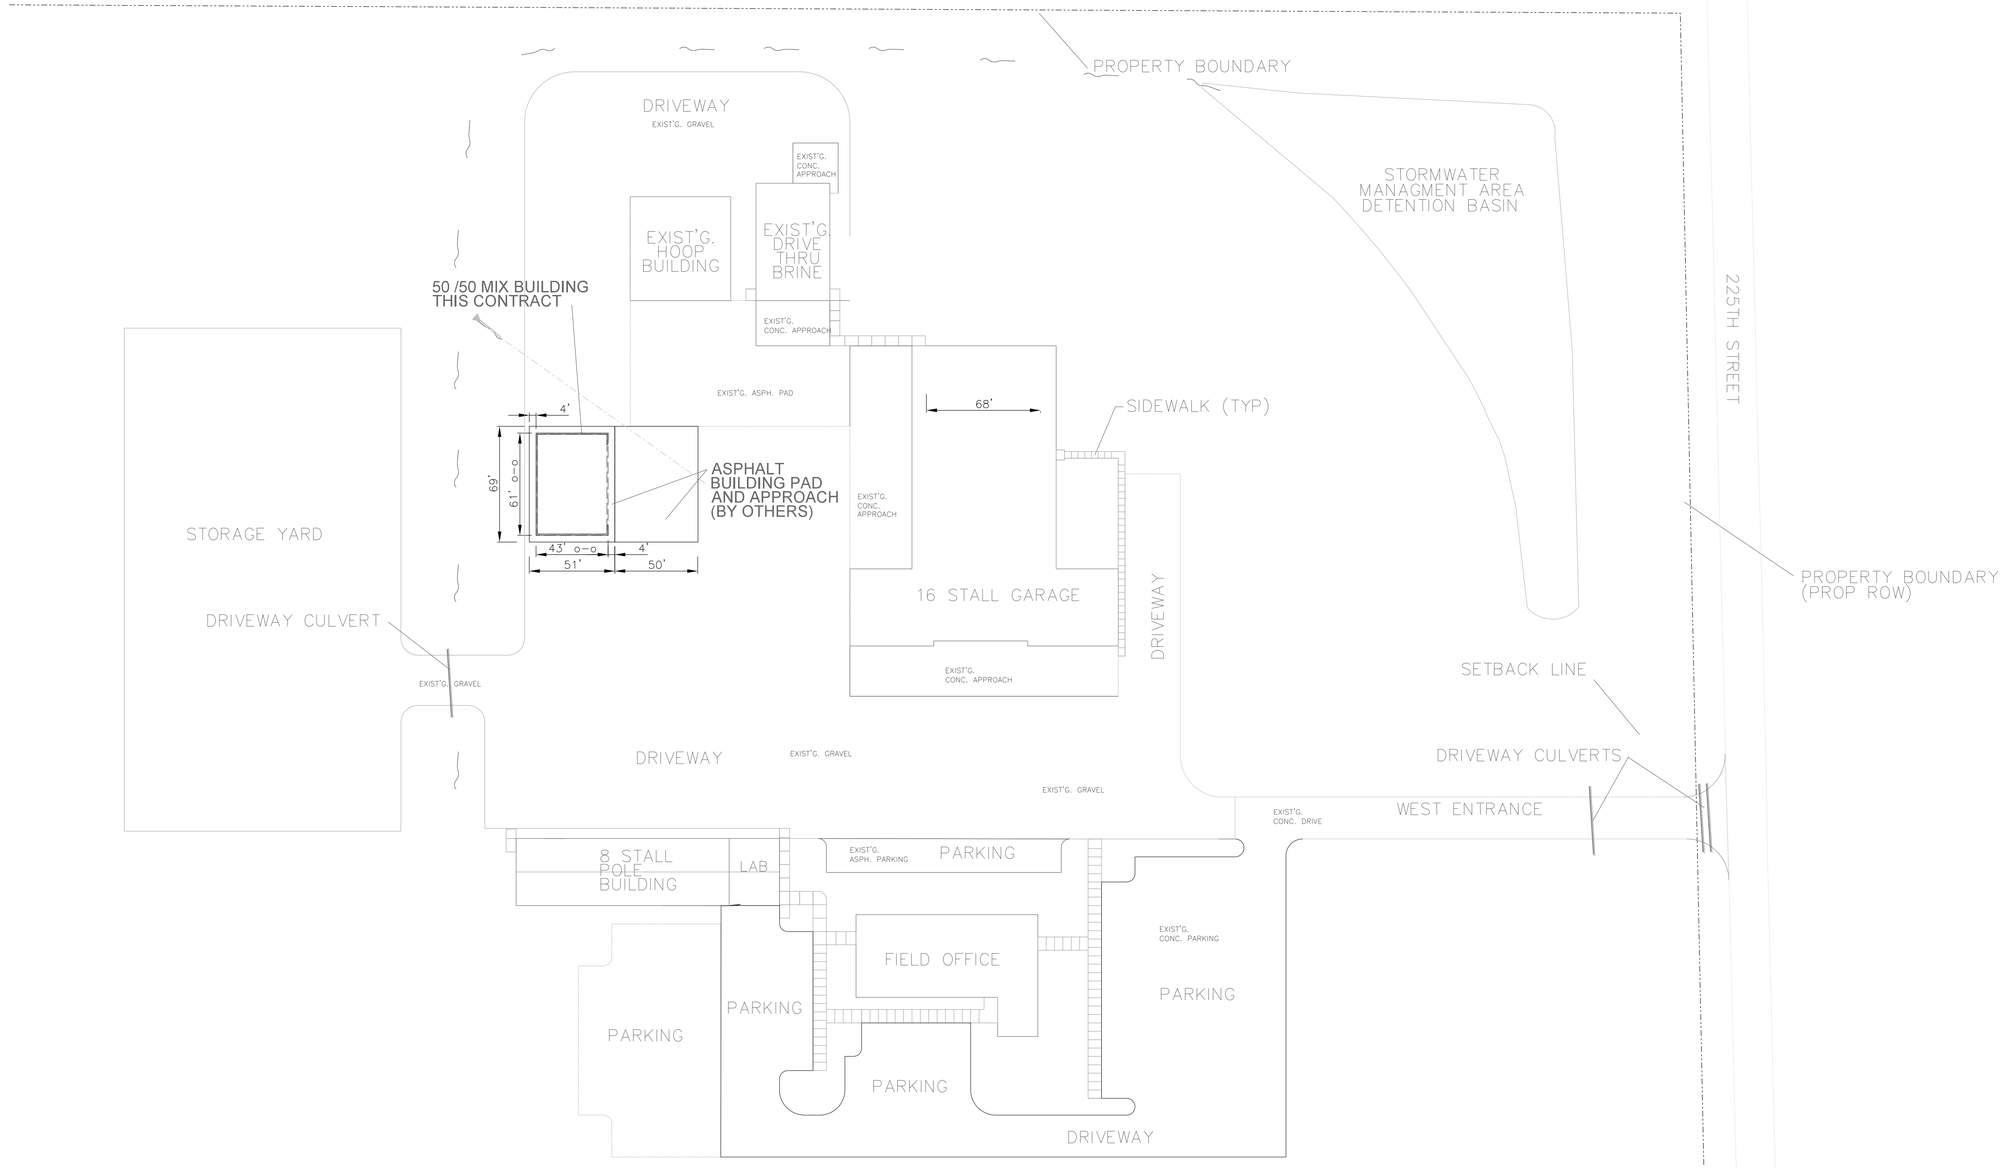

SITE PLAN

0 50
SCALE (FEET)

SHEET SIZE: 24 x 36

DISTRICT: 02

COUNTY: CHICKASAW

PROJECT NUMBER: BG-8N30(000)-80-19

NEW HAMPTON, IOWA

50 /50 MIX BUILDING

SITE PLAN

IOWA DOT
SMARTER SIMPLER CUSTOMER DRIVEN
OFFICE OF SUPPORT SERVICES
800 LINCOLN WAY
AMES, IOWA 50010 (515)239-1299

DATE: 28 SEP 2015

DRAWN BY: DESIGN TEAM

APPROVED: J BURNES

REVISIONS:

01 SHEET OF 4

SP-1

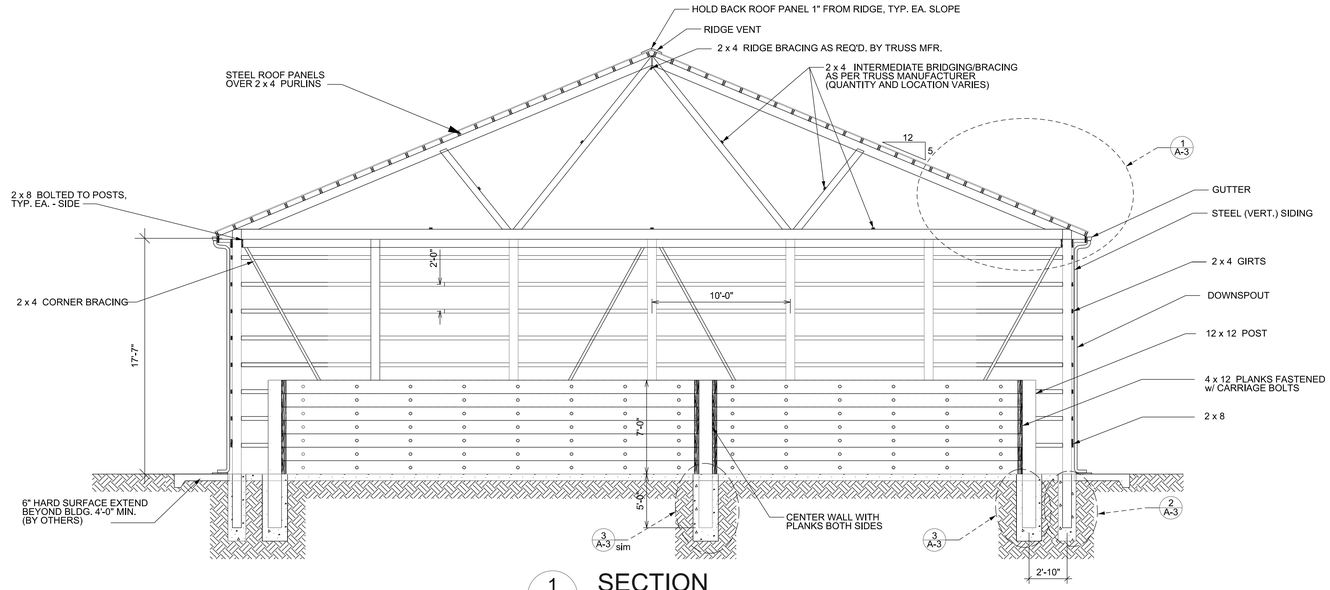

1 A-1 SECTION
SCALE: 3/16"=1'-0"

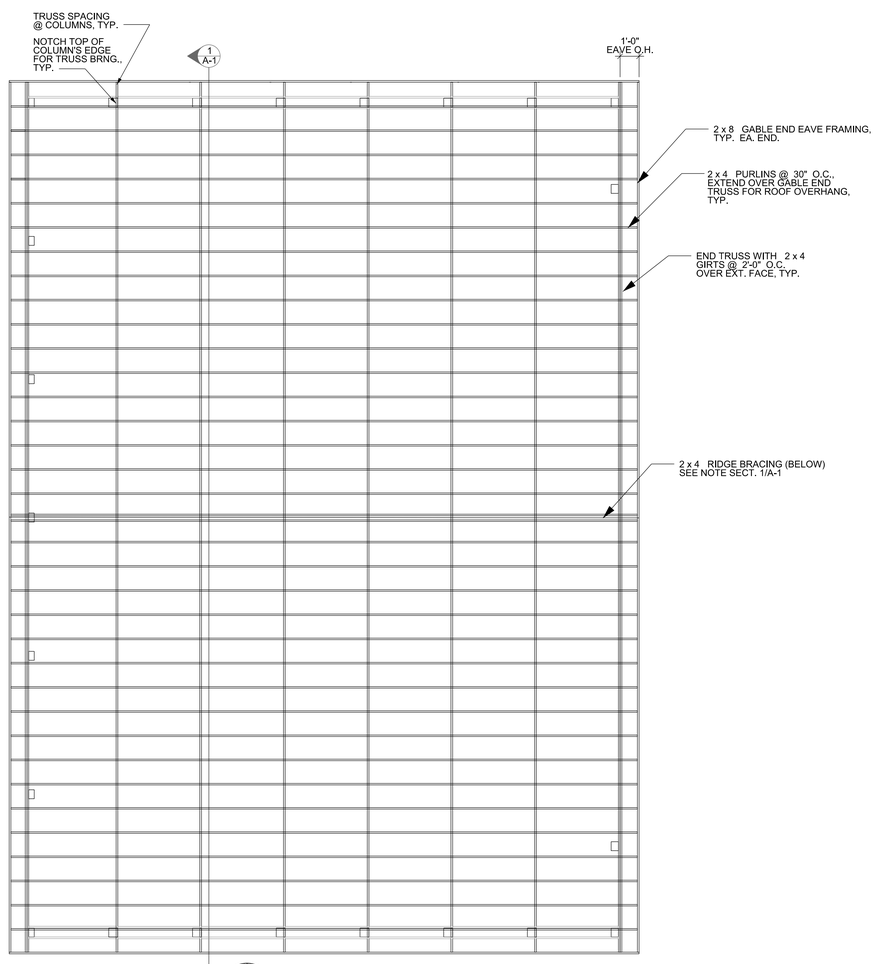

1 A-1 NORTH ROOF FRAMING PLAN
SCALE: 3/16"=1'-0"

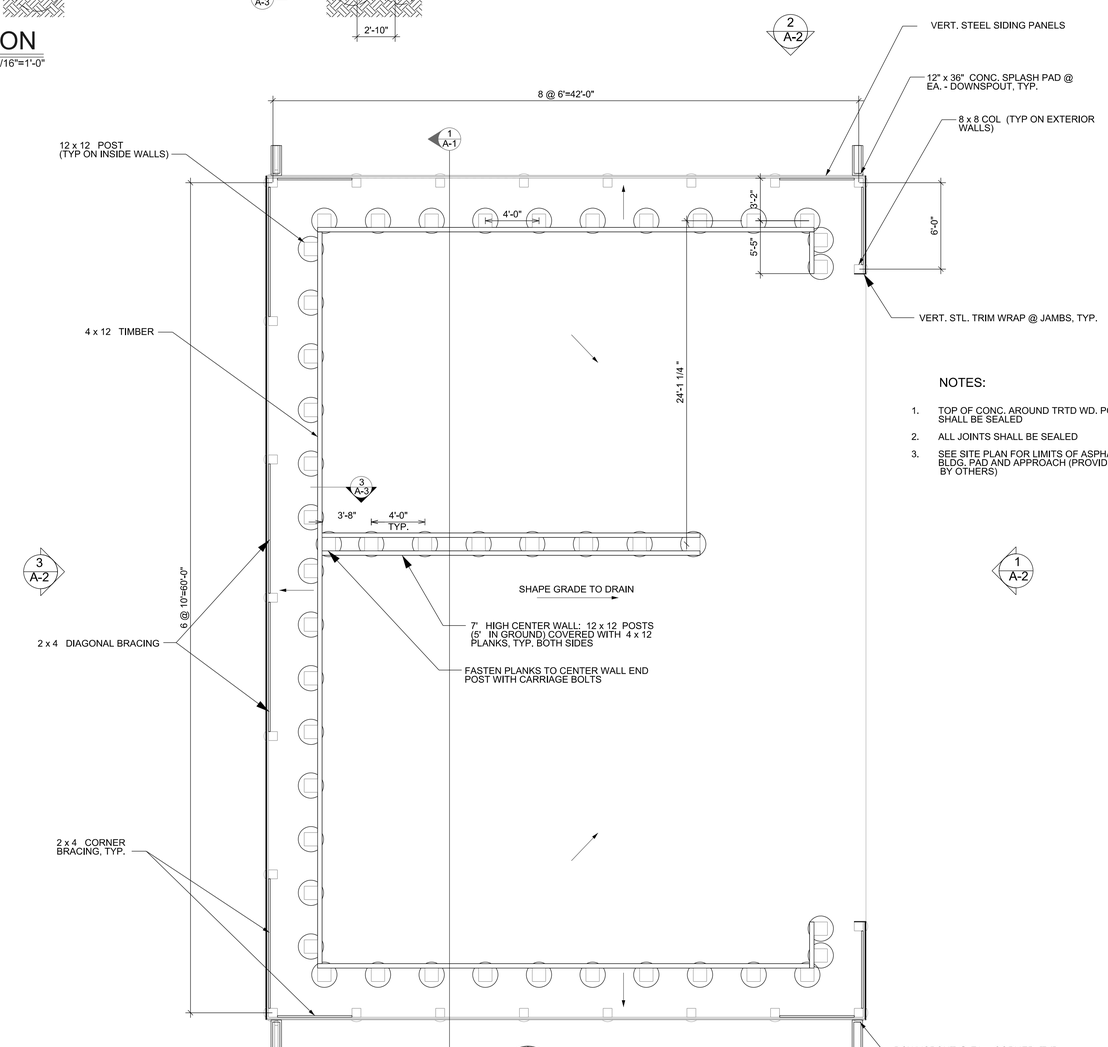

1 A-1 NORTH FLOOR PLAN
SCALE: 3/16"=1'-0"

NOTES:

1. TOP OF CONC. AROUND TRTD WD. POSTS SHALL BE SEALED
2. ALL JOINTS SHALL BE SEALED
3. SEE SITE PLAN FOR LIMITS OF ASPHALT BLDG. PAD AND APPROACH (PROVIDED BY OTHERS)

DISTRICT: 02

COUNTY: CHICKASAW

PROJECT NUMBER: BG-8N30(000)-80-19

NEW HAMPTON, IOWA

50 / 50 MIX BUILDING

IOWA DOT
SMARTER | SIMPLER | CUSTOMER DRIVEN
OFFICE OF SUPPORT SERVICES
800 LINCOLN WAY
AMES, IOWA 50010 (515)239-1299

DATE: 28 SEP 2015

DRAWN BY: DESIGN TEAM

APPROVED: J BURNES

REVISIONS:

SHEET 02 OF 04

A-1

SHEET SIZE: 24 x 36

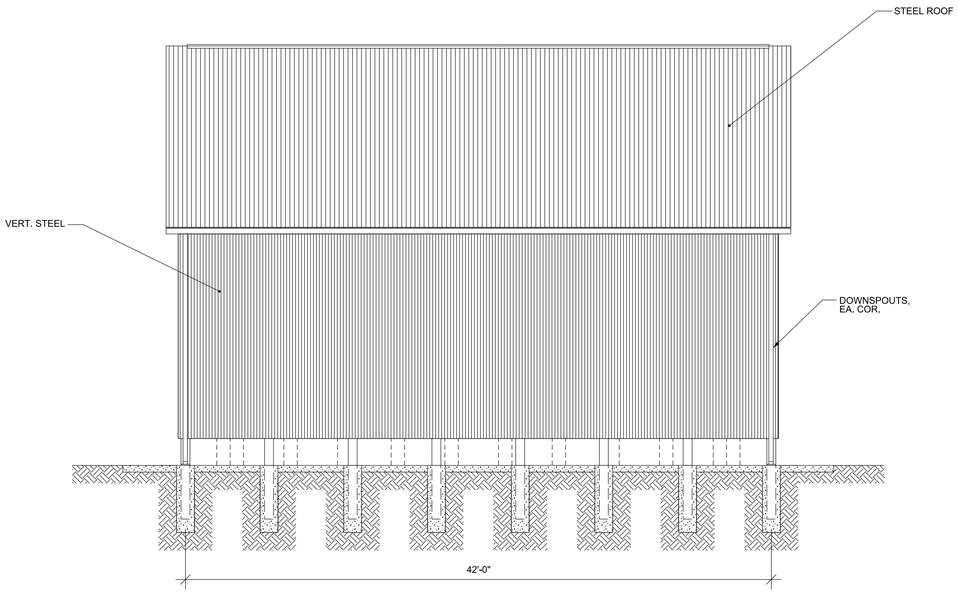

4 A-2 EAST ELEVATION
SCALE: 3/16"=1'-O"

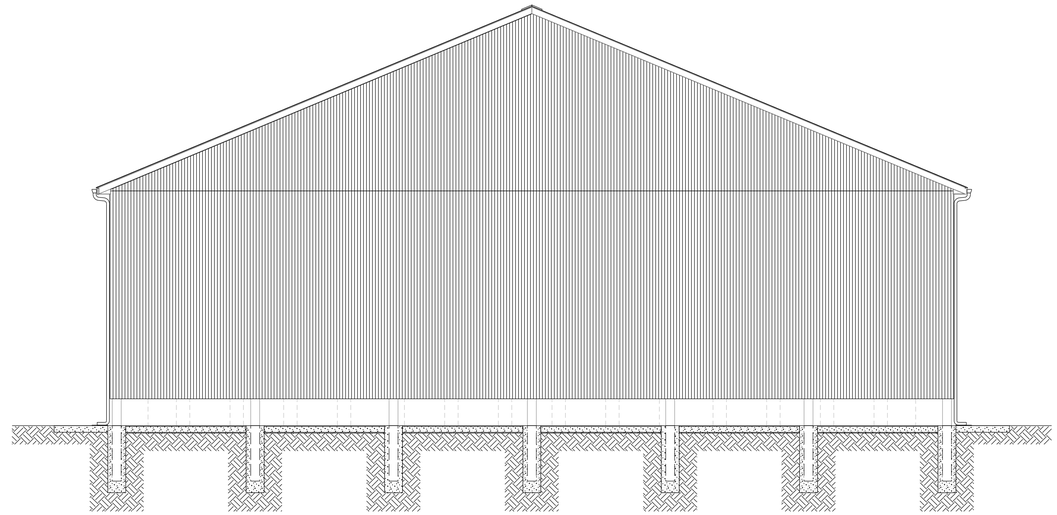

3 A-2 SOUTH ELEVATION
SCALE: 3/16"=1'-O"

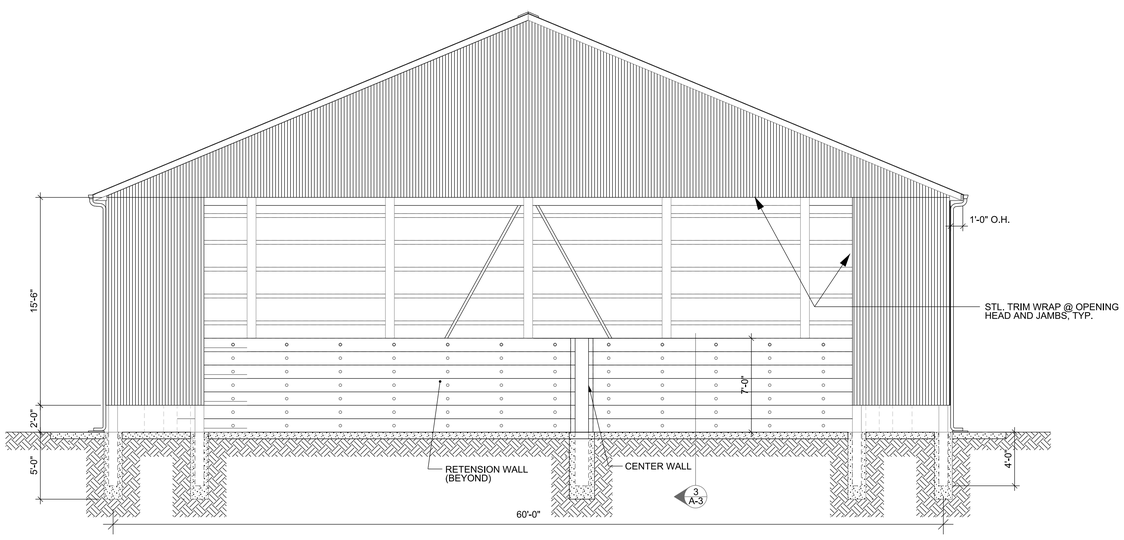

1 A-2 NORTH ELEVATION
SCALE: 3/16"=1'-O"

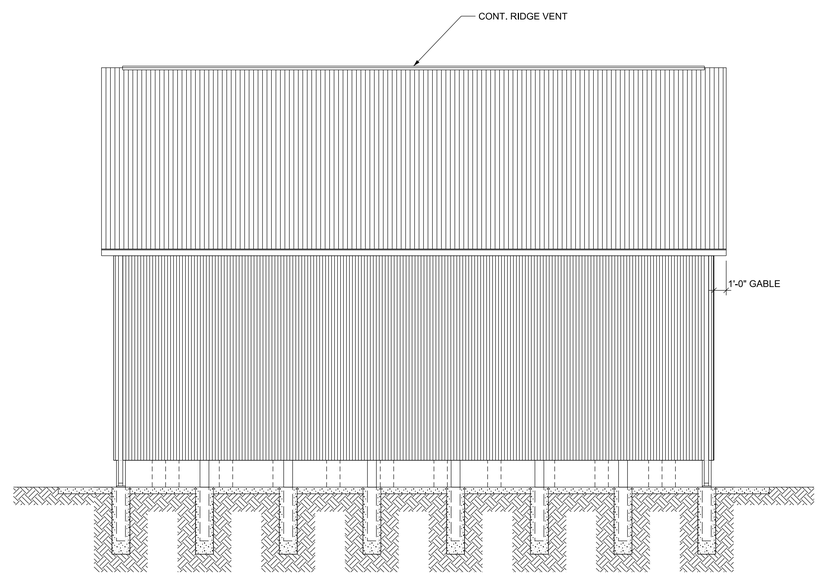

2 A-2 WEST ELEVATION
SCALE: 3/16"=1'-O"

SHEET SIZE: 24 x 36

DISTRICT: 02
COUNTY: CHICKASAW
PROJECT NUMBER: BG-8N30(000)-80-19

NEW HAMPTON, IOWA

50 / 50 MIX BUILDING

IOWA DOT
SMARTER | SIMPLER | CUSTOMER DRIVEN
OFFICE OF SUPPORT SERVICES
800 LINCOLN WAY
AMES, IOWA 50010 (515)239-1299

DATE: 28 SEP 2015
DRAWN BY: DESIGN TEAM
APPROVED: J BURNES
REVISIONS:

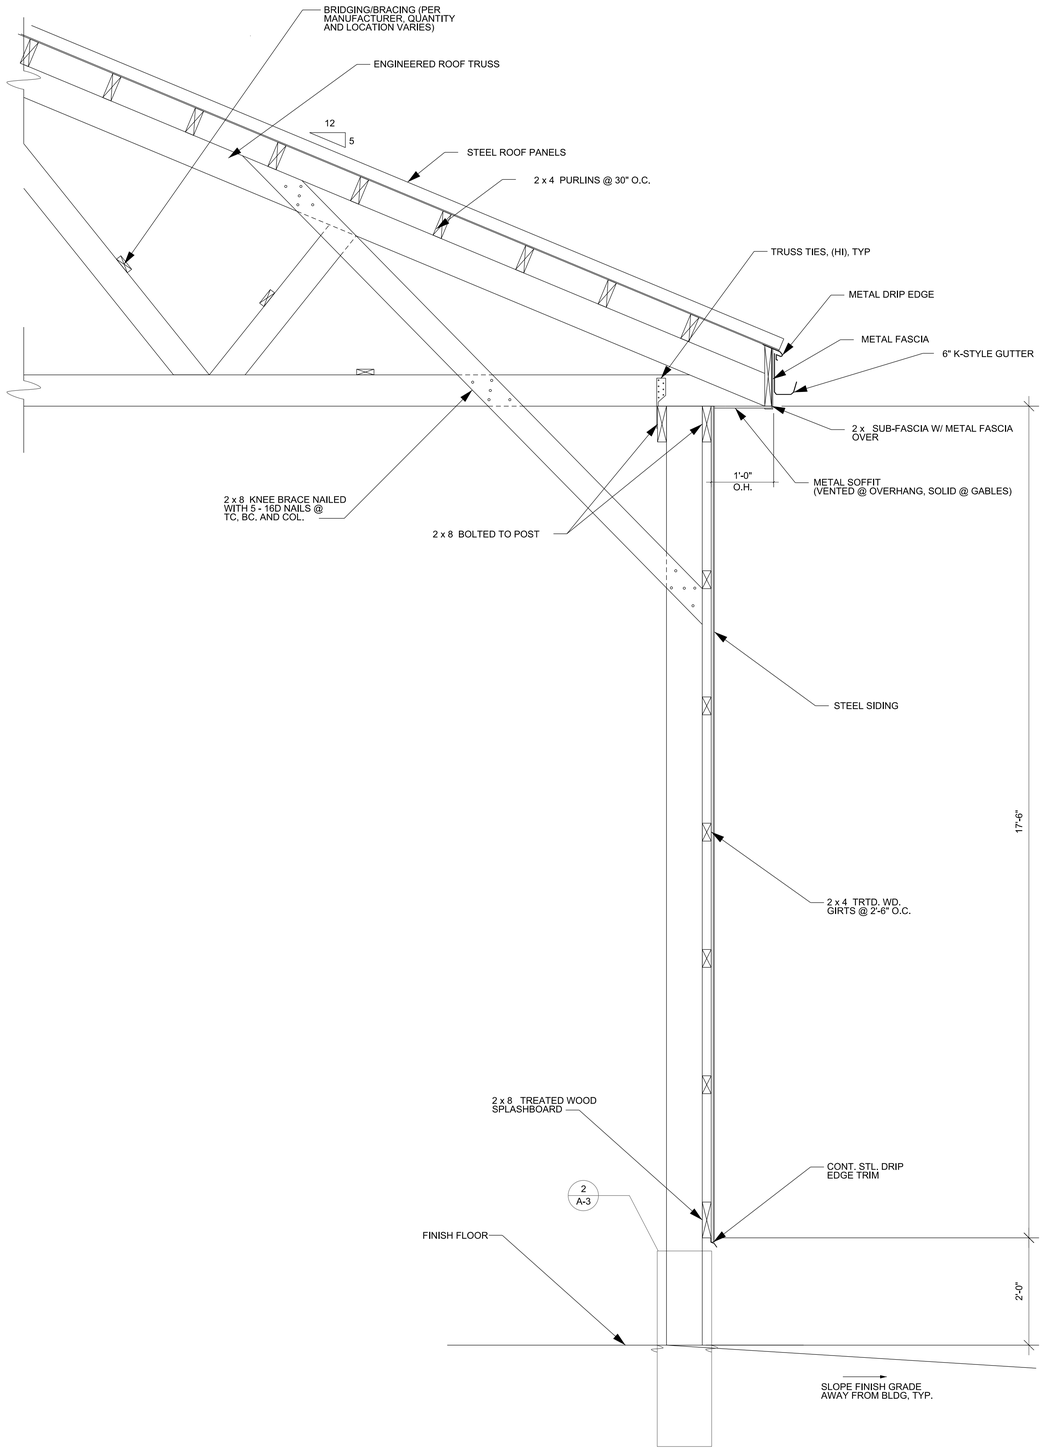

1
A-3

STRUCTURAL DETAIL

SCALE: NTS

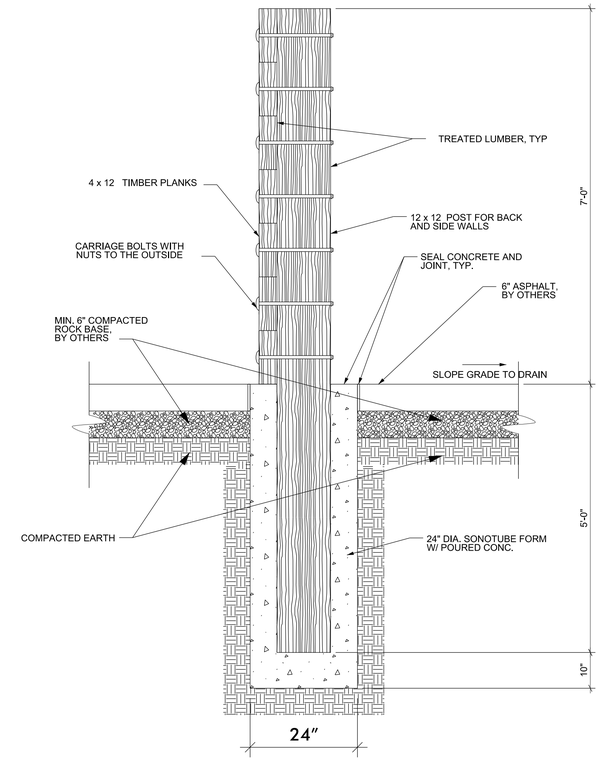

3
A-3

RETENTION WALL DETAIL

SCALE: NTS

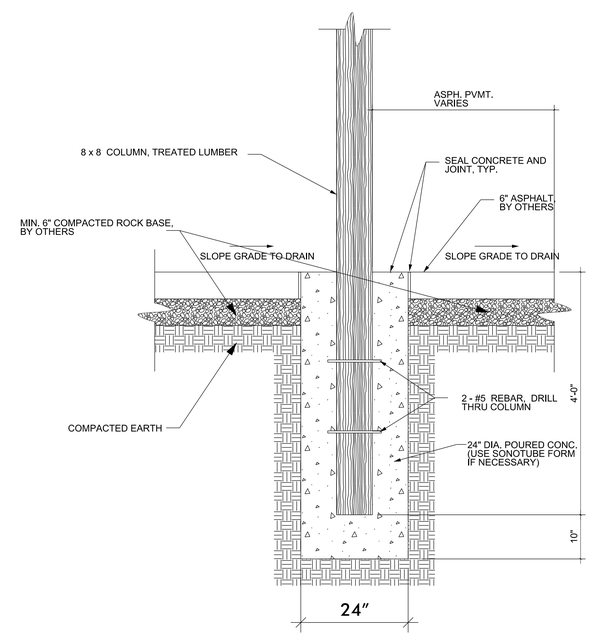

2
A-3

WALL COLUMN DETAIL

SCALE: NTS

SHEET SIZE: 24 x 36

DISTRICT: 02

COUNTY: CHICKASAW

PROJECT NUMBER: BG-8N30(000)-80-19

NEW HAMPTON, IOWA

50 / 50 MIX BUILDING

SECTION DETAILS

IOWA DOT
SMARTER | SIMPLER | CUSTOMER DRIVEN
OFFICE OF SUPPORT SERVICES
800 LINCOLN WAY
AMES, IOWA 50010 (515)239-1299

DATE: 28 SEP 2015

DRAWN BY: DESIGN TEAM

APPROVED: J BURNES

REVISIONS:

SHEET 04 OF 04

A-3