New Hampton
50/50 Mix Building

2220 225th Street
New Hampton, IA 50659

Project: BG-8N30(000)-80-19

INDEX OF DRAWINGS: 2 10.29.15

SHEET NO.		SHEET NAME
01	SP-1	SITE & GRADING PLANS
02	A-1	FLOOR PLAN AND SECTION
03	A-2	ELEVATIONS
04	A-3	TYPICAL SECTIONS AND DETAILS

IOWA DOT

OFFICE OF FACILITIES SUPPORT

800 LINCOLN WAY, AMES, IOWA 50010

I hereby certify that the portion of this technical submission described below was prepared by me or under my direct supervision and responsible charge. I am a duly registered architect under the laws of the state of Iowa.

Jerry L. Burnes
Printed or typed name

Signature: 30 June 2016
Registration expires

Date: 29 OCT 2015
Date issued

Pages or sheets covered by this seal: SP-1, A-1, A-2, A-3

REVISIONS:

2 10.29.15

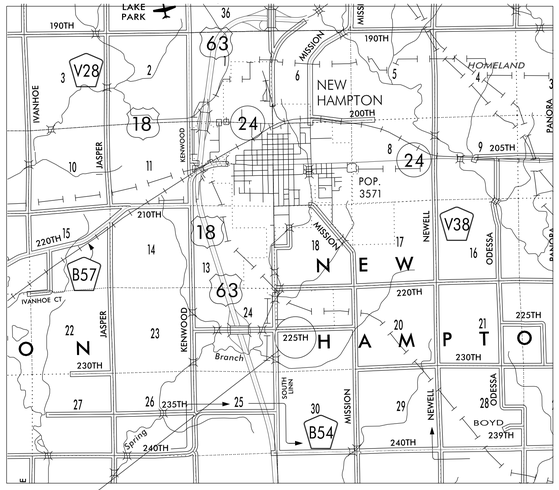

PROJECT LOCATION

SCALE: 1"=1 MILE

NORTH

SHEET SIZE: 24 x 36

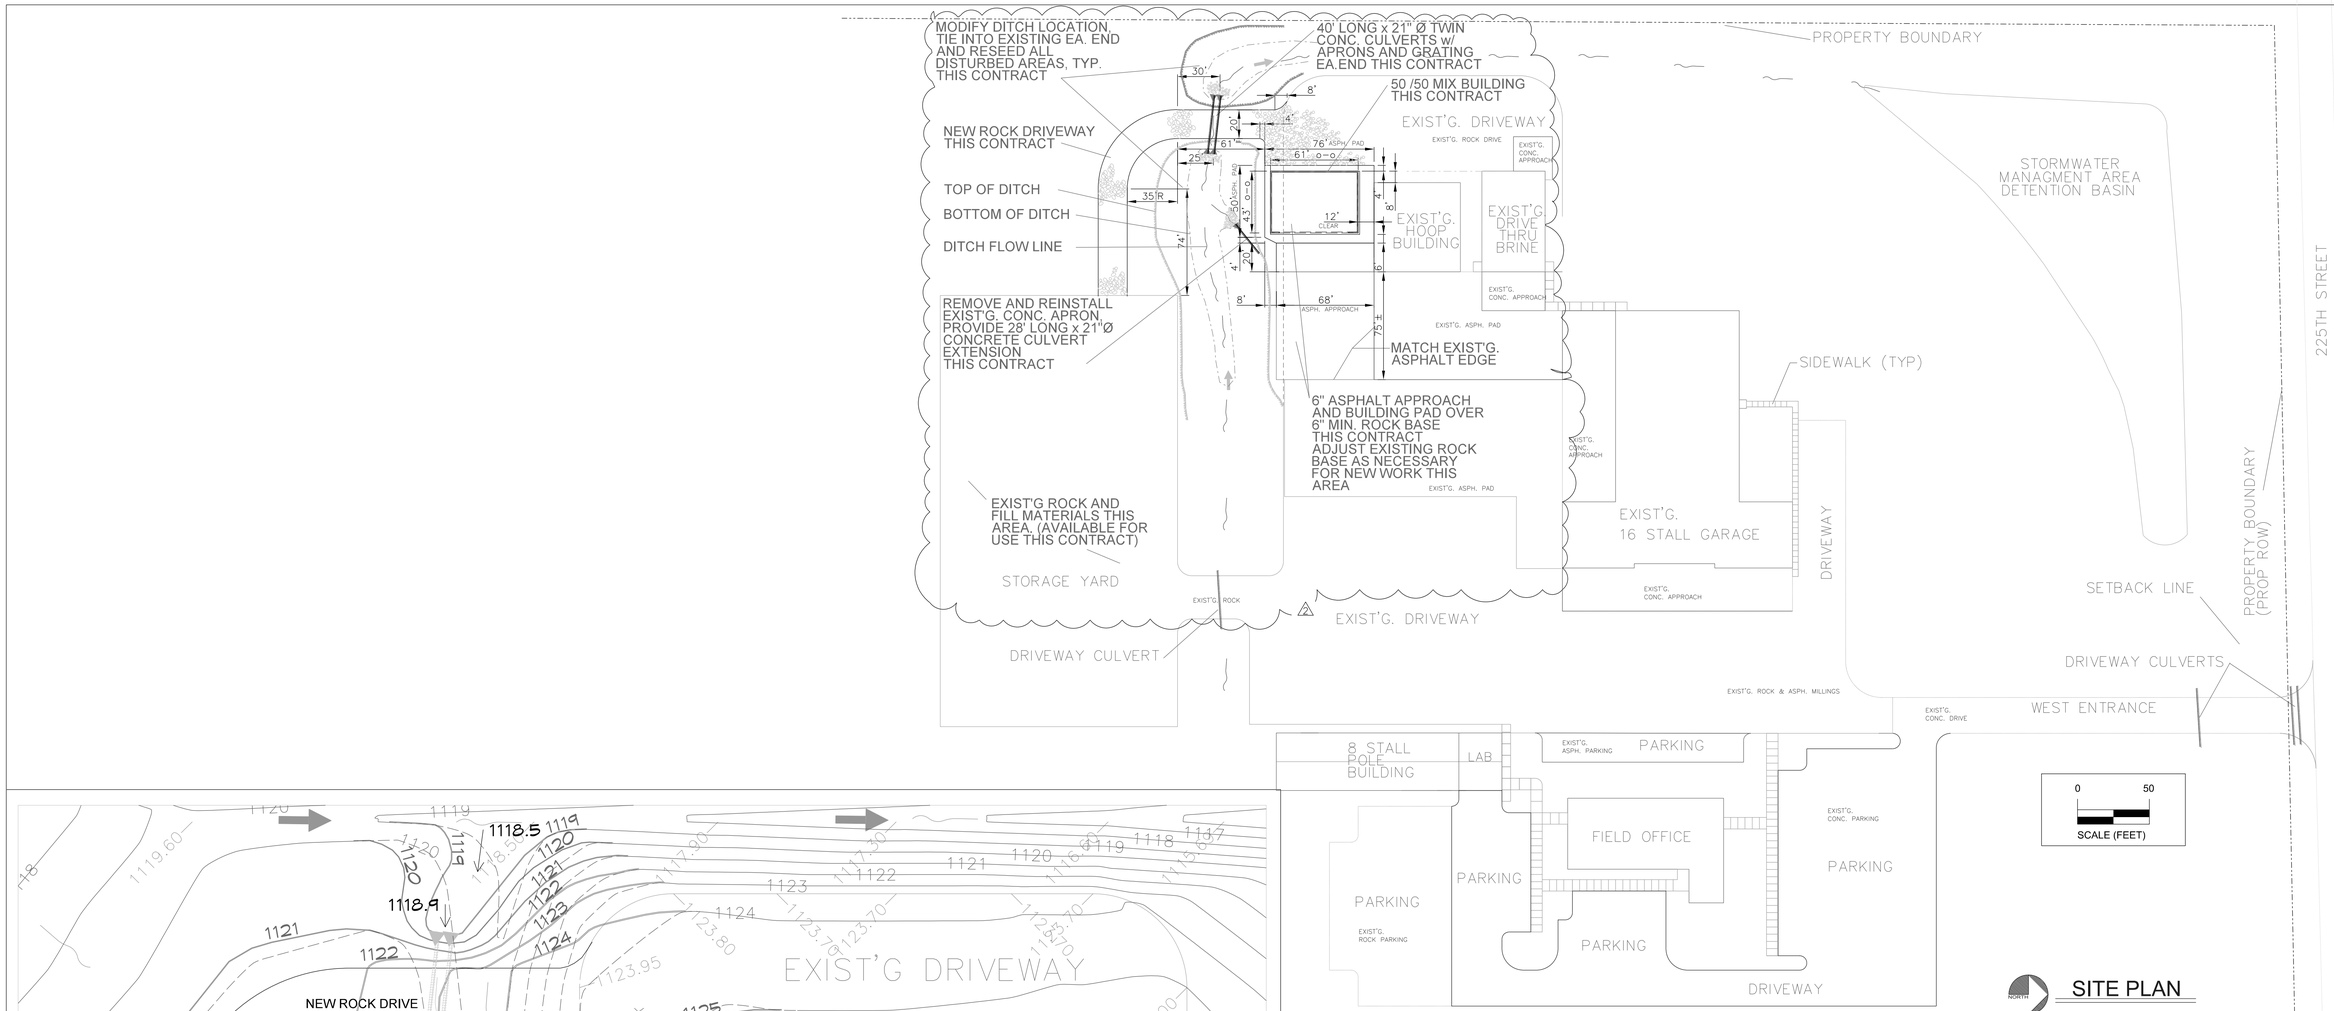

SITE PLAN

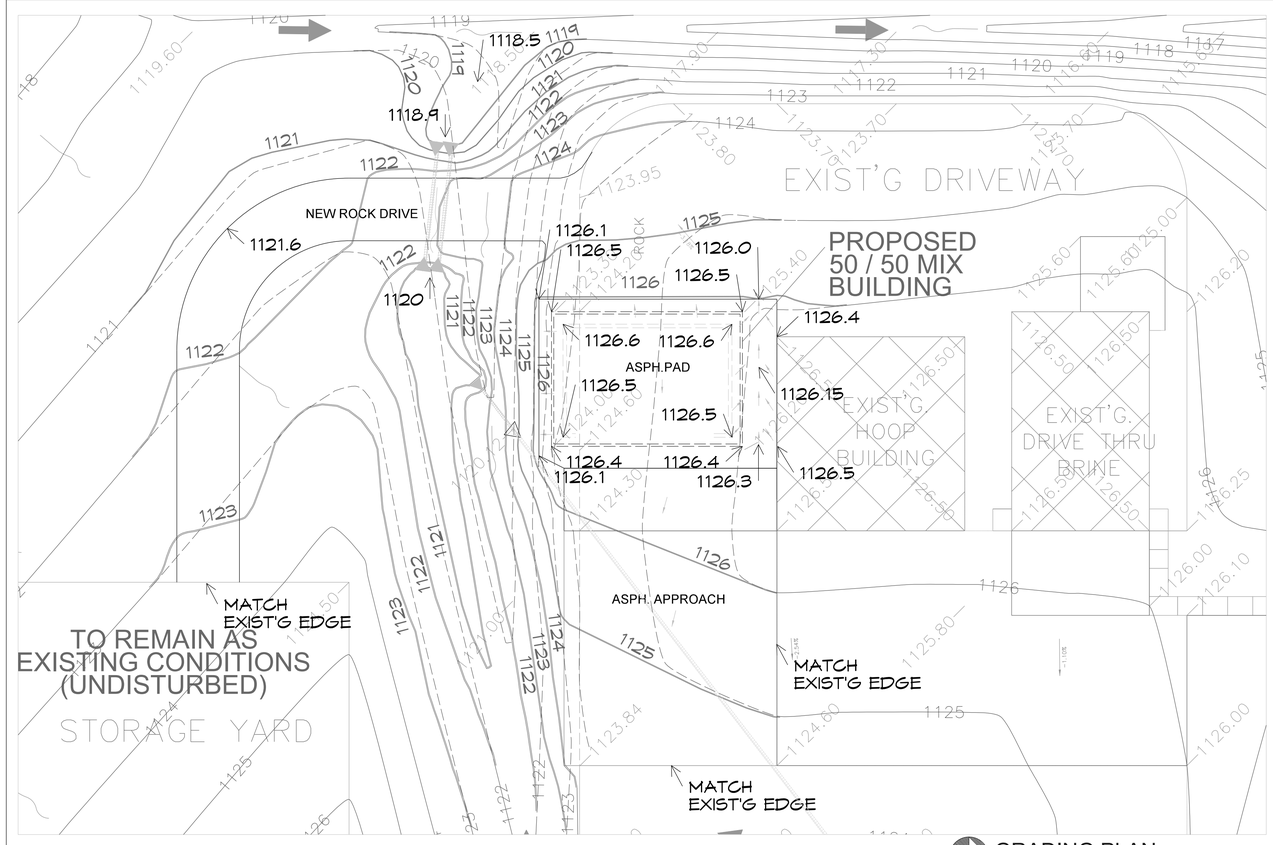

GRADING PLAN

SHEET SIZE: 24 x 36

DISTRICT: 02

COUNTY: CHICKASAW

PROJECT NUMBER: BG-8N30(000)-80-19

NEW HAMPTON, IOWA

50 /50 MIX BUILDING

SITE PLAN

IOWA DOT
SMARTER | SIMPLER | CUSTOMER DRIVEN
OFFICE OF SUPPORT SERVICES
800 LINCOLN WAY
AMES, IOWA 50010 (515)239-1299

DATE: OCT 2015

DRAWN BY: DESIGN TEAM

APPROVED: J BURNES

REVISIONS: 2 10.29.15

01 SHEET OF 4

SP-1

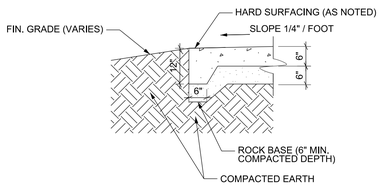

2 A-1 PERIMETER SLAB EDGE
SCALE: NTS

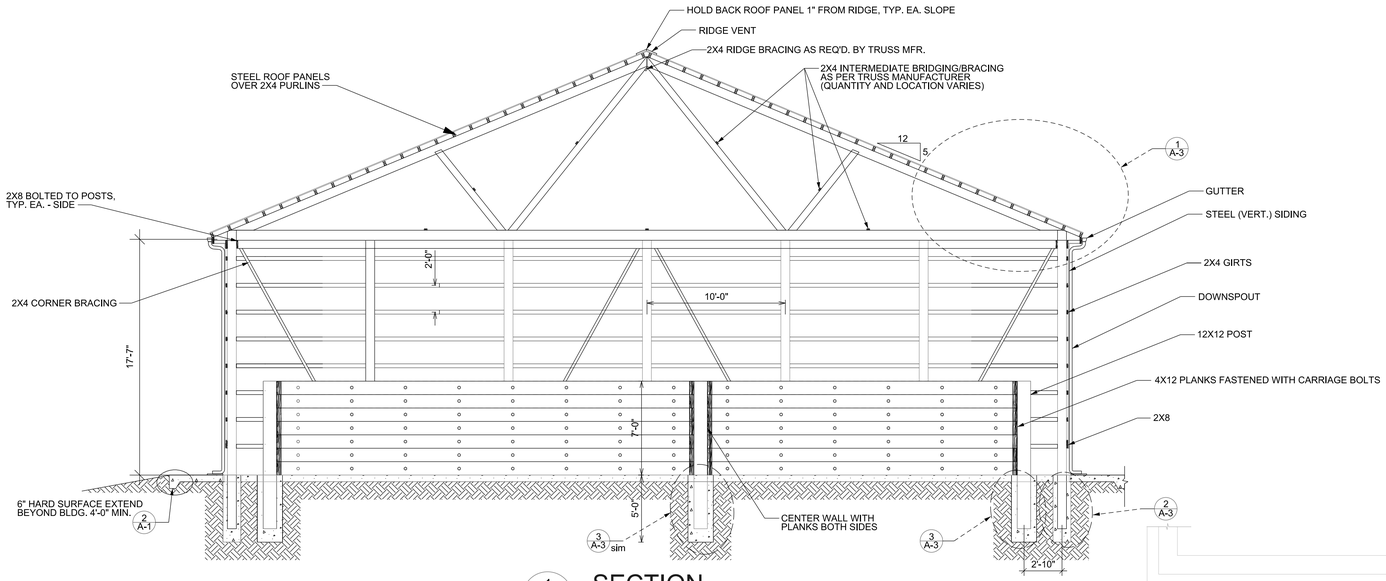

1 A-1 SECTION
SCALE: 3/16"=1'-0"

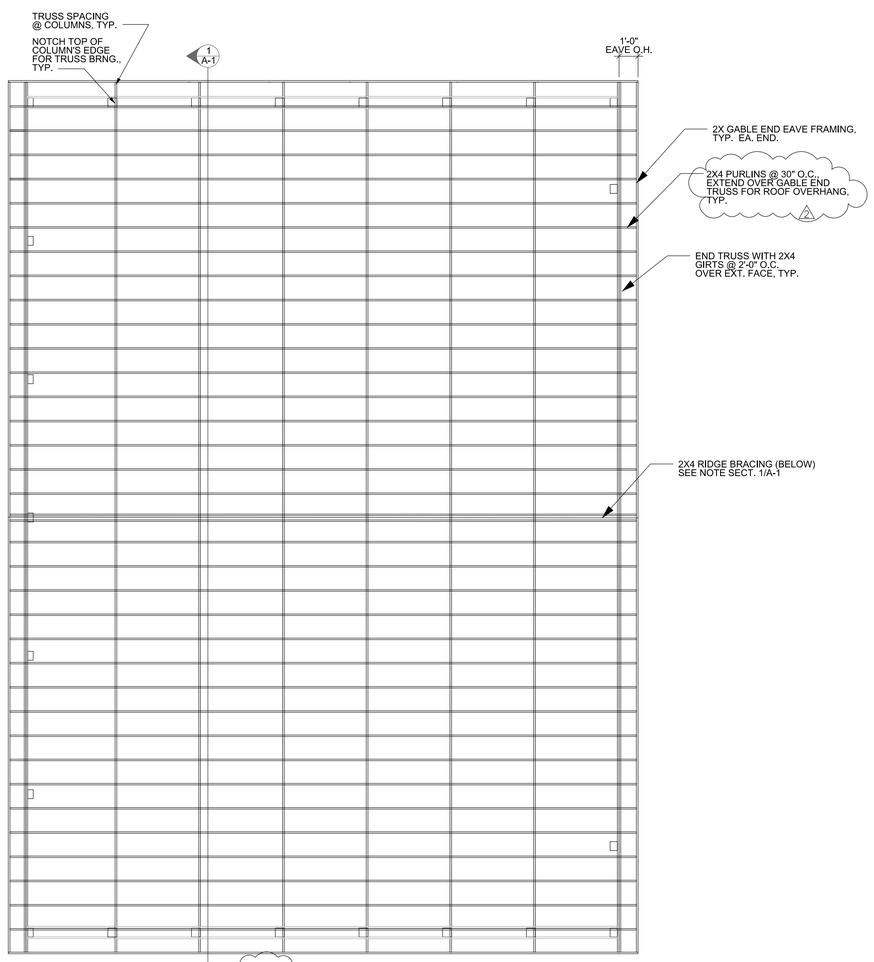

1 A-1 ROOF FRAMING PLAN
SCALE: 3/16"=1'-0"

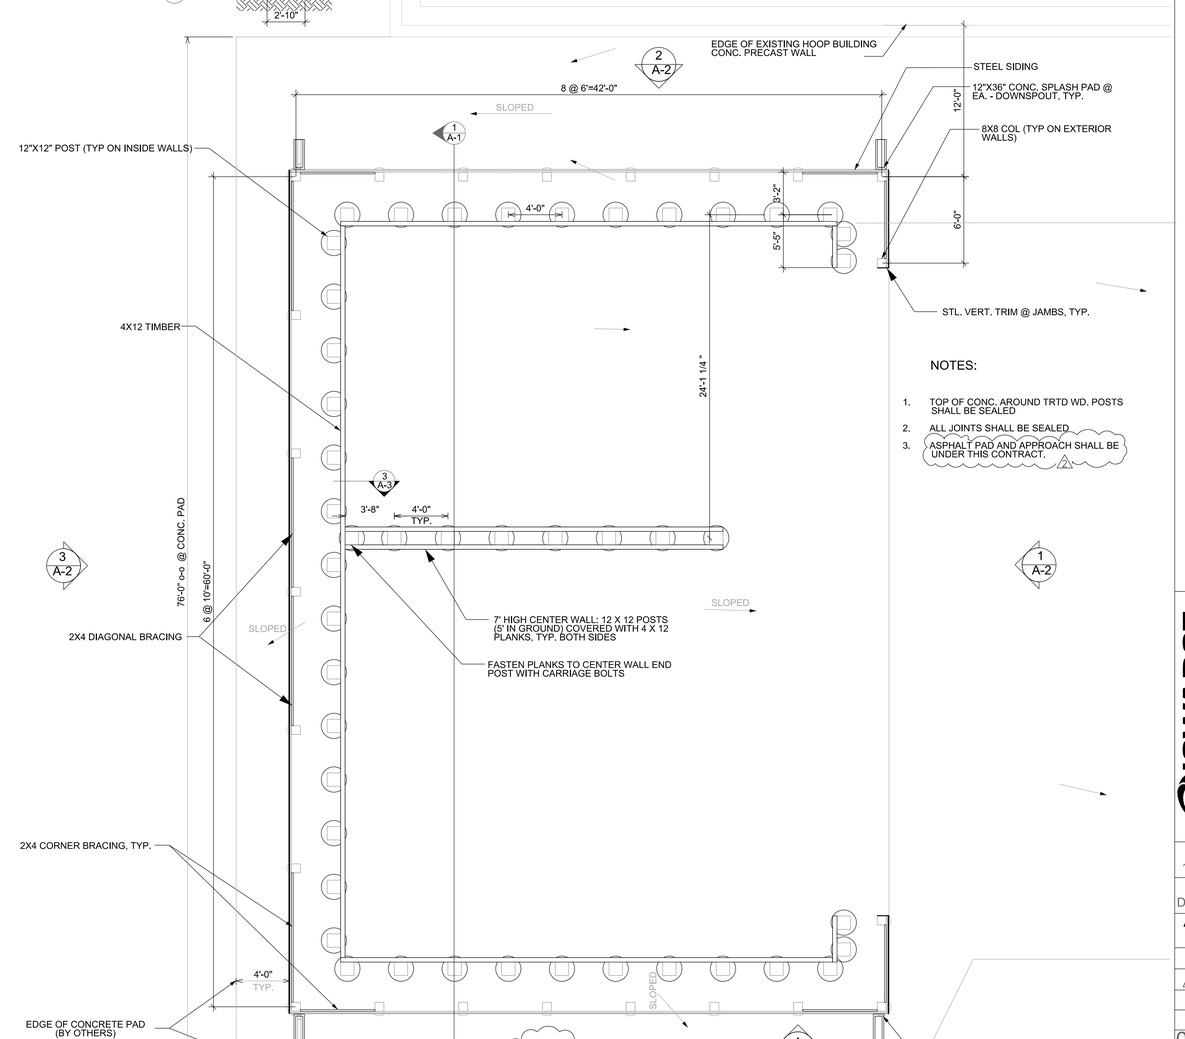

NOTES:

1. TOP OF CONC. AROUND TRTD WD. POSTS SHALL BE SEALED
2. ALL JOINTS SHALL BE SEALED
3. ASPHALT PAD AND APPROACH SHALL BE UNDER THIS CONTRACT. 2

1 A-1 FLOOR PLAN
SCALE: 3/16"=1'-0"

DISTRICT: 02

COUNTY: CHICKASAW

PROJECT NUMBER: BG-8N30(000)-80-19

NEW HAMPTON, IOWA

50 / 50 MIX BUILDING

IOWA DOT
SMARTER | SIMPLER | CUSTOMER DRIVEN
OFFICE OF SUPPORT SERVICES
800 LINCOLN WAY
AMES, IOWA 50010 (515)239-1299

DATE: 19 AUG 2015

DRAWN BY: DESIGN TEAM

APPROVED: J BURNES

REVISIONS:
2 10.29.15

SHEET 02 OF 04

A-1

DGN_LOC

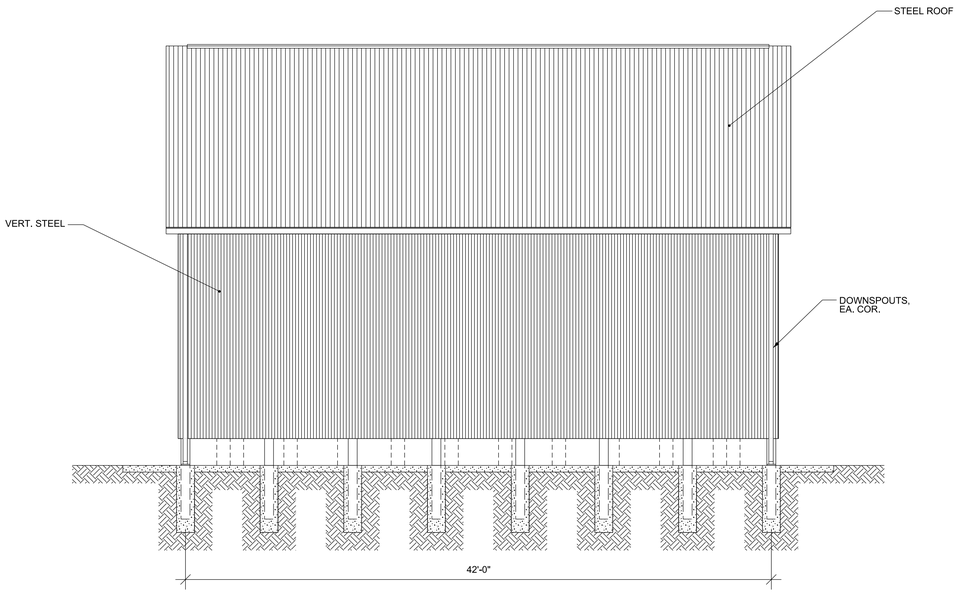

4 A-2 SOUTH ELEVATION
SCALE: 3/16"=1'-0"

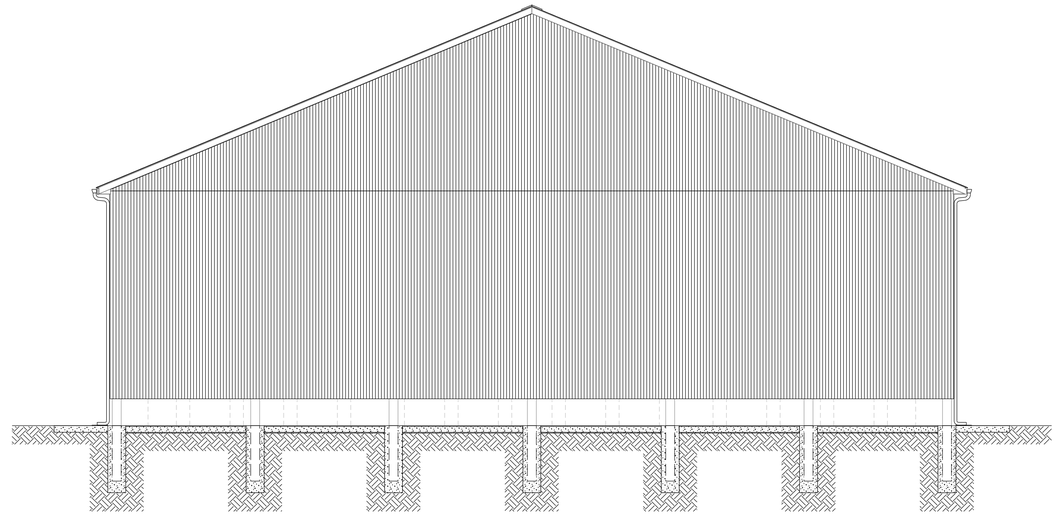

3 A-2 WEST ELEVATION
SCALE: 3/16"=1'-0"

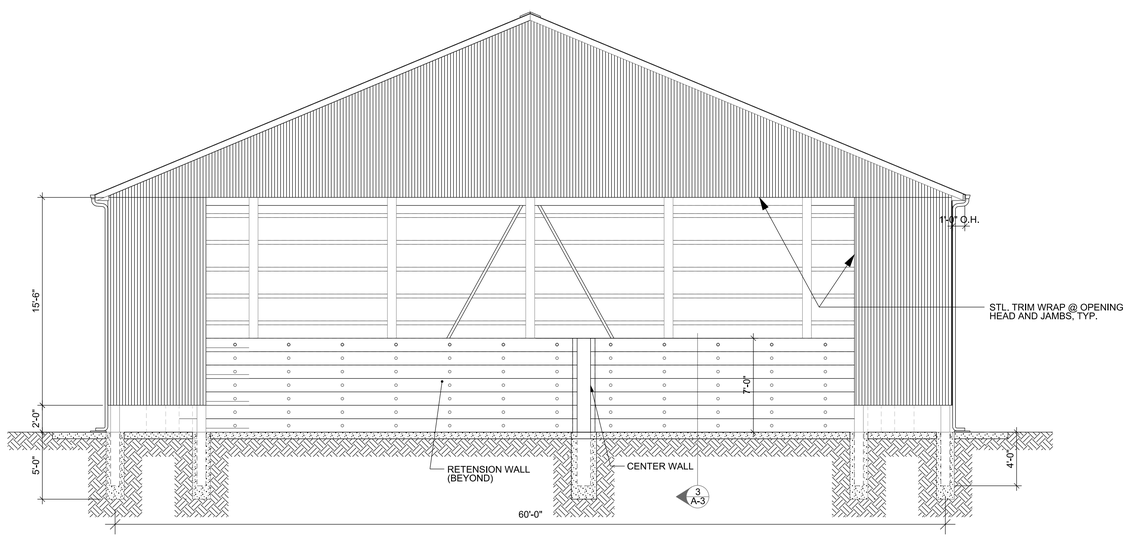

1 A-2 EAST ELEVATION
SCALE: 3/16"=1'-0"

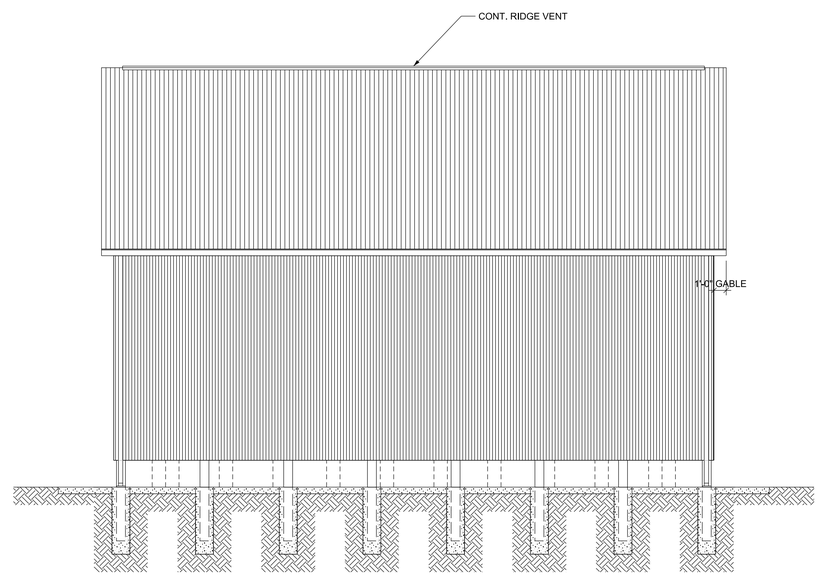

2 A-2 NORTH ELEVATION
SCALE: 3/16"=1'-0"

DISTRICT: 02
COUNTY: CHICKASAW
PROJECT NUMBER: BG-8N30(000)-80-19

NEW HAMPTON, IOWA

50 / 50 MIX BUILDING

IOWA DOT
SMARTER SUPPLER CUSTOMER DRIVEN
OFFICE OF SUPPORT SERVICES
800 LINCOLN WAY
AMES, IOWA 50010 (515)239-1299

DATE: 19 AUG 2015
DRAWN BY: DESIGN TEAM
APPROVED: J BURNES
REVISIONS: 2 10.29.15

SHEET 03 OF 04
A-2

DGN_LOC

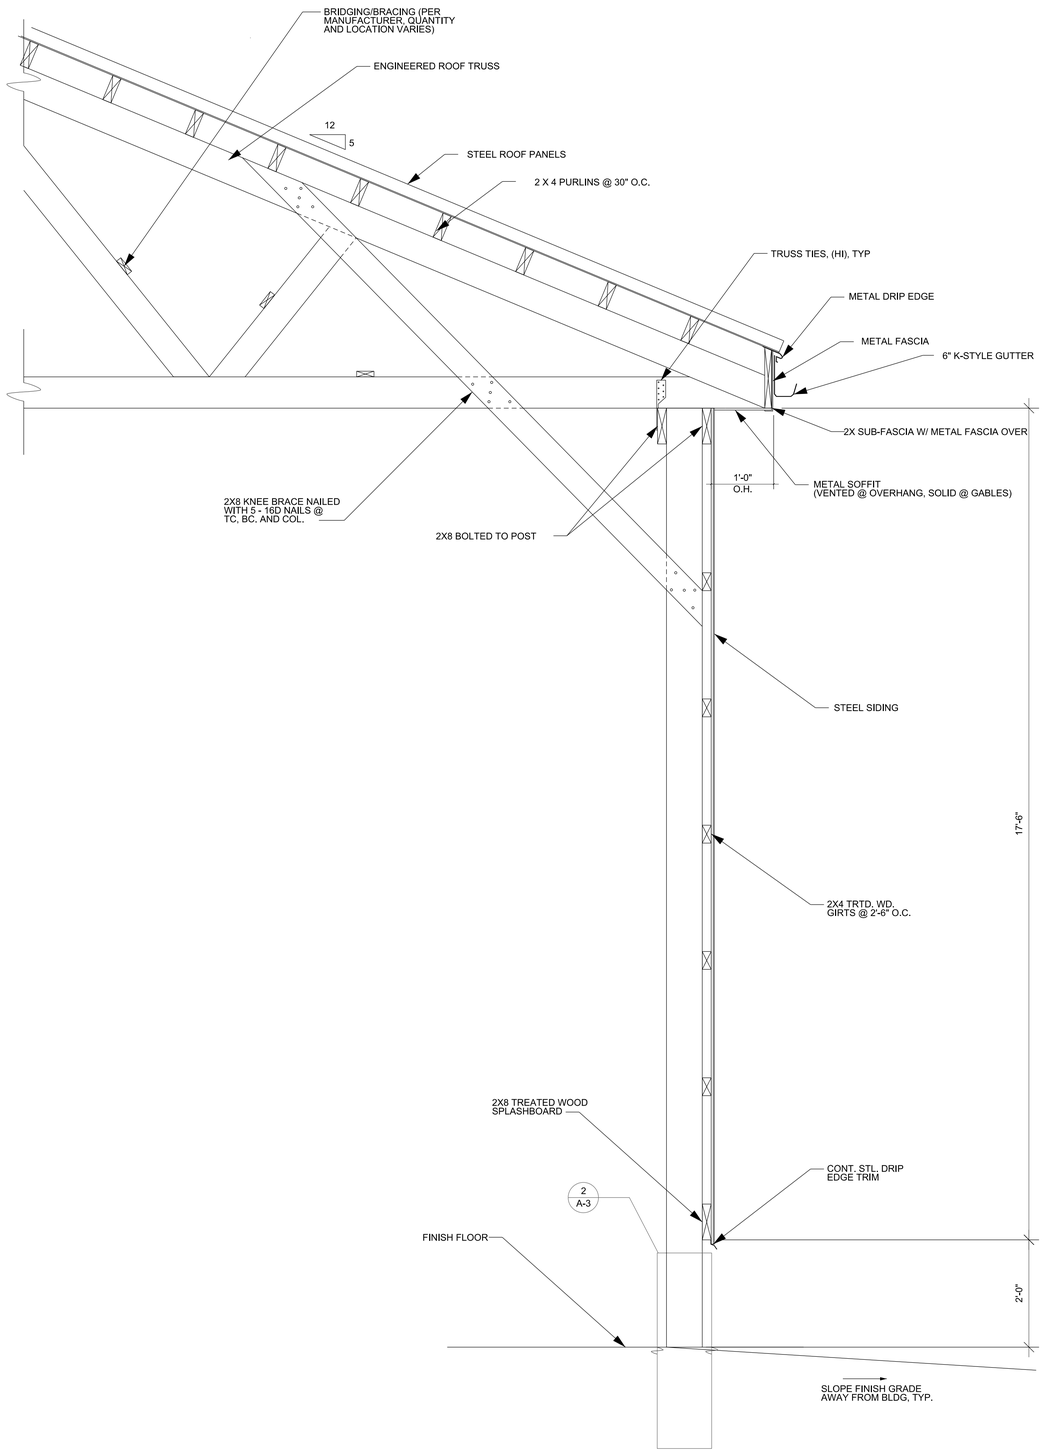

1 / A-3 STRUCTURAL DETAIL

SCALE: NTS

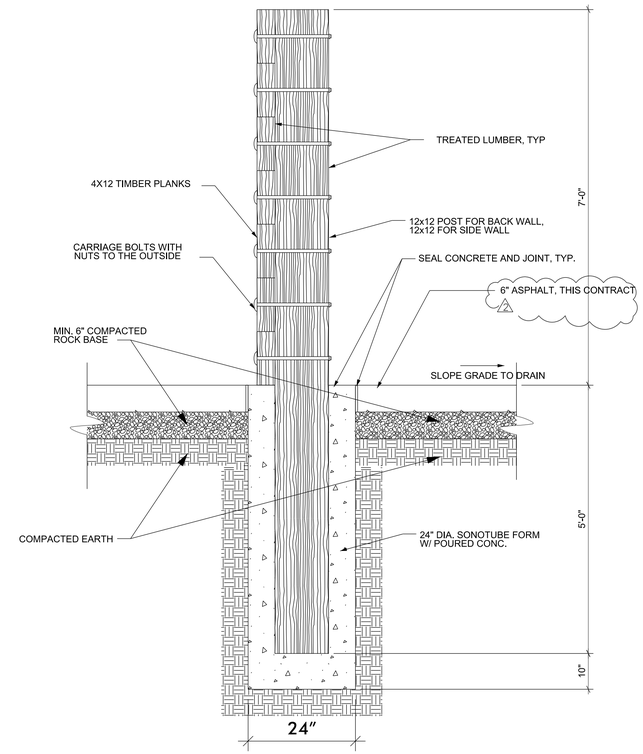

3 / A-3 RETENTION WALL DETAIL

SCALE: NTS

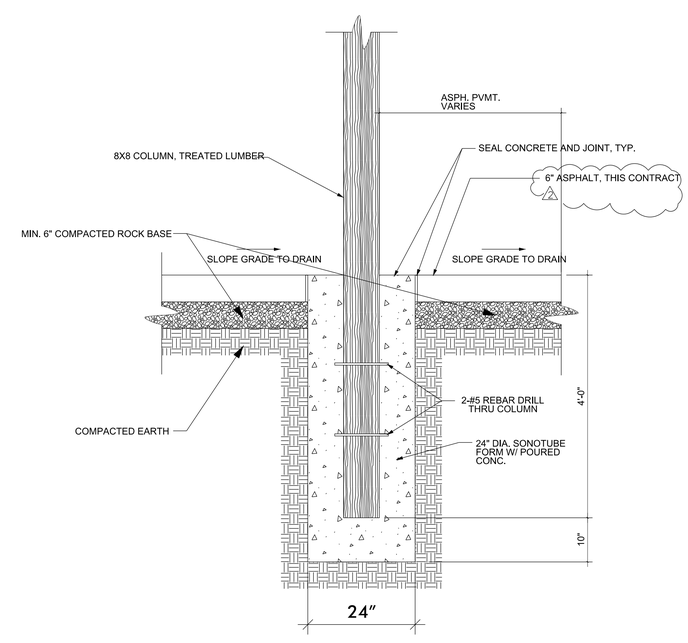

2 / A-3 WALL COLUMN DETAIL

SCALE: NTS

DISTRICT: 02

COUNTY: CHICKASAW

PROJECT NUMBER: BG-8N30(000)-80-19

NEW HAMPTON, IOWA

50 / 50 MIX BUILDING

SECTION DETAILS

IOWA DOT
SMARTER | SIMPLER | CUSTOMER DRIVEN
OFFICE OF SUPPORT SERVICES
800 LINCOLN WAY
AMES, IOWA 50010 (515)239-1299

DATE: 19 AUG 2015

DRAWN BY: DESIGN TEAM

APPROVED: J BURNES

REVISIONS: 2 10.29.15

SHEET 04 OF 04

A-3

DGN_LOC