WALL TYPES:

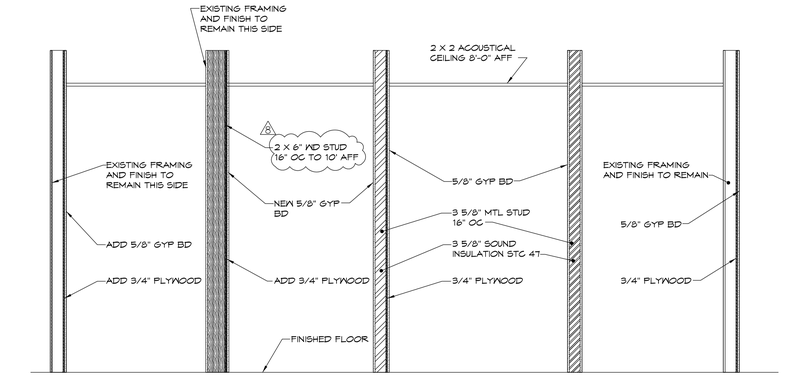

TYPE "1" SCALE: 1/2"=1'-0"

TYPE "2" SCALE: 1/2"=1'-0"

TYPE "3" SCALE: 1/2"=1'-0"

TYPE "4" SCALE: 1/2"=1'-0"

TYPE "5" SCALE: 1/2"=1'-0"

AREA OF WORK

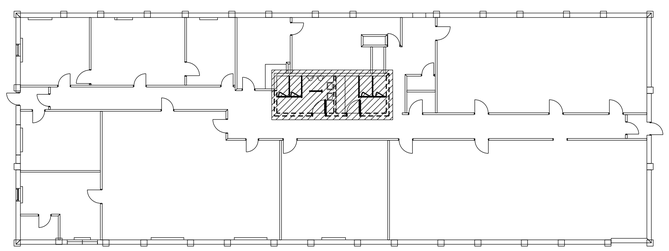

BUILDING 5 KEY PLAN
SCALE: 1/16"=1'-0"

AREA OF WORK

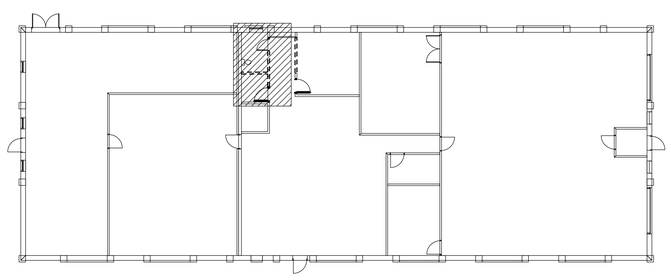

BUILDING 6 KEY PLAN
SCALE: 1/16"=1'-0"

SYMBOLS LEGEND:

NORTH ARROW

SECTION SHEET NUMBER

ELEVATION SHEET NUMBER

DETAIL SHEET NUMBER

SPOT ELEVATION

WALL PARTITION TYPE

OPENING NUMBER

ROOM NAME
ROOM NAME ROOM NUMBER

REVISION INDICATOR

MATERIALS LEGEND:

ASPHALT

EARTH

GRAVEL

SAND GRAVEL

BRICK

CONCRETE

CMU

WOOD STUD

METAL STUD

BATT INSULATION

RIGID INSULATION

PLYWOOD

GYPSUM BOARD

METAL LATH AND PLASTER

ABBREVIATIONS:

A	
A	ASTRAGAL
ADJ	ADJUSTABLE
AFF	ABOVE FINISH FLOOR
AHU	AIR HANDLING UNIT
ALUM	ALUMINUM
&	AND
APPROX	APPROXIMATE
ARCH	ARCHITECT
B	
B	BASE
BLDG	BUILDING
BLKG	BLOCKING
BO	BY OTHERS
BOT	BOTTOM
BRD	BOARD
BRK	BRICK
BSMT	BASEMENT
BUR	BUILT-UP ROOFING
C	
C	CARPET, CORNICE
CB	CATCH BASIN
CFMF	COLD FORMED METAL FRAMING
CH	CEILING HEIGHT
CI	CAST IRON
CJ	CONTROL JOINT
CL	CENTER LINE, CLOSET
CLG	CEILING
CLO	CLOSET
CLR	CLEAR
CMU	CONCRETE MASONRY UNIT
COL	COLUMN
CONC	CONCRETE
CONT	CONTINUOUS
CORR	CORRIDOR
CP	CEILING PAINT
CT	CERAMIC TILE
CVB	COVED VINYL BASE
D	
D	DOOR, DRYER
DBL	DOUBLE
DEPT	DEPARTMENT
DF	DRINKING FOUNTAIN
DH	DOUBLE HUNG
DIAG	DIAGONAL
DIAM	DIAMETER
DIM	DIMENSION
DISP	DISPOSAL
DTL	DETAIL
DW	DISHWASHER
DWG	DRAWING
E	
EA	EACH
EIFS	EXTERIOR INSULATION FINISH SYSTEM
EJ	EXPANSION JOINT
EL	ELEVATION
ELEC	ELECTRICAL
ELEV	ELEVATOR
EMER	EMERGENCY
EQ	EQUAL
EQUIP	EQUIPMENT
EXIST	EXISTING
EXT	EXTERIOR
F	
FD	FLOOR DRAIN
FE	FIRE EXTINGUISHER
FF	FINISHED FLOOR, FACTORY FINISH
FIN	FINISH
FL	FLOOR
FOW	FACE OF WALL
FT	FOOT
FTG	FOOTING
G	
GA	GAUGE
GALV	GALVANIZED
GC	GENERAL CONTRACTOR
GL	GLASS/GLAZING
GYP	GYPSUM
GYP BD	GYPSUM BOARD
H	
HB	HOSE BIB
HDW	HARDWARE
HDWD	HARDWOOD
HM	HOLLOW METAL
HOR	HORIZONTAL
HR	HEIGHT
HT	HEATING, VENTILATION, AIR CONDITIONING
HVAC	
I	
ID	INSIDE DIAMETER
INS	INSULATE (D)
INT	INTERIOR
J	
JAN	JANITOR
JT	JOINT
K	
KIT	KITCHEN
L	
LAB	LABORATORY
LAM	LAMINATE
LAV	LAVATORY
LT	LIGHT
LT GA	LIGHT GAUGE
LVR	LOUVER
M	
M	MIRROR
MANUF	MANUFACTURER FINISH
MAX	MAXIMUM
MB	MARBLE
MC	MECHANICAL CONTRACTOR
MDO	MEDIUM DENSITY OVERLAY
MECH	MECHANICAL
MEMB	MEMBRANE
MFR	MANUFACTURER
MIN	MINIMUM
MISC	MISCELLANEOUS
MLDG	MOLDING
MO	MASONRY OPENING
MTD	MOUNTED
MTL	METAL
N	
NATF	NATURAL FINISH
NIC	NOT IN CONTRACT
NOM	NOMINAL
NS	NO SILL
NSF	NET SQUARE FOOTAGE
NTS	NOT TO SCALE
NUM	NUMBER
O	
OA	OVERALL
OC	ON CNETER
OD	OUTSIDE DIAMETER
OFF	OFFICE
OH	OPPOSITE HAND
OPG	OPENING
OPP	OPPOSITE
P	
P	PAINT, PANEL MOLDING
PL	PLASTIC LAMINATE
PLYWD	PLYWOOD
PNL	PANEL
PR	PAIR
PT	POINT
PTD	PAINTED
PTN	PARTITION
PVC	POLYVINYL CHLORIDE
Q	
QT	QUARRY TILE
R	
R	RISER, CHAIR RAIL, RADIUS
RD	ROOF DRAIN
RE	REFER TO
REF	REFERENCE, REFRIGERATOR
REINF	REINFORCED
RESIL	RESILIENT
RO	ROUGH OPENING
REQ	REQUIRED
REV	REVISION
RM	ROOM
S	
SC	SOLID CORE, SKIM COAT
SECT	SECTION
SF	SQUARE FEET
SH	SHELVES
SHR	SHOWER
SIM	SIMILAR
SLR	SEALER
SPEC	SPECIFICATION
SQ	SQUARE
SS	STAINLESS STEEL, SERVICE SINK
ST	STONE
STL	STEEL
STN	STAINED
STOR	STORAGE
STRUC	STRUCTURAL
T	
T	TREAD, DOOR OPENING, OR WINDOW TRIM
TEL	TELEPHONE
TEMP	TEMPERED
TF	TRANSPARENT FINISH
THK	THICKNESS
TOC	TOP OF CONCRETE
TOW	TOP OF WALL
- X	TYPE X
TYP	TYPICAL
U	
UON	UNLESS OTHERWISE NOTED
UR	URINAL
V	
VCT	VINYL COMPOSITION TILE
VERT	VERTICAL
VEST	VESTIBULE
VIF	VERIFY IN FIELD
VT	VINYL TILE
W	
W	WASHER
W/	WITH
WC	WATER CLOSET, WALL COVERING
WD	WOOD
WF	WOOD FLOORING
W/O	WITHOUT
WP	WATERPROOF
WR	WATER RESISTANT
WT	WEIGHT

GENERAL NOTES:

1. THE GENERAL CONDITIONS OF THE CONTRACT FOR CONSTRUCTION (AIA DOCUMENT A201 LATEST EDITION) WILL APPLY TO THIS CONTRACT
2. DRAWINGS SHALL NOT BE SCALED FOR DIMENSIONAL INFORMATION
3. THE CONTRACTOR SHALL REVIEW PLANS AND THE AREA OF CONSTRUCTION CAREFULLY TO ENSURE FULL UNDERSTANDING OF EXACT SCOPE OF WORK
4. THE CONTRACTOR AND ALL SUBCONTRACTORS SHALL VERIFY ALL CONDITIONS AND DIMENSIONS IN THE FIELD AND NOTIFY THE DESIGNER OF ANY DISCREPANCIES BEFORE PROCEEDING WITH ANY WORK. NO CHANGES SHALL BE MADE TO ANY PLAN WITHOUT PRIOR WRITTEN APPROVAL OF THE DESIGNER
5. THE CONTRACTOR SHALL FURNISH A SYSTEM OF TEMPORARY LIGHTS AND WATER THROUGHOUT THE SPACE UNDER CONSTRUCTION, IF REQUIRED
6. THE CONTRACTOR SHALL REMOVE FROM THE BUILDING ALL RUBBISH AND WASTE MATERIALS FOR WORK
7. ALL DRAWINGS AND CONSTRUCTION NOTES ARE COMPLEMENTARY AND WHAT IS CALLED FOR BY ONE WILL BE AS BINDING AS IF CALLED BY ALL
8. THE CONTRACTOR SHALL OBTAIN FULL KNOWLEDGE BY PERSONAL AND CAREFUL EXAMINATION OF ALL EXISTING CONDITIONS AT THE SITE AND OF ALL REQUIREMENTS OF THE SPECIFICATIONS AND DRAWINGS. THE CONTRACTOR HEREBY ACCEPTS ALL SUCH CONDITIONS AND REQUIREMENTS AND HEREBY ASSUMES ALL RESPONSIBILITY AND COSTS RESULTING FROM HIM/HER FAILURE TO OBTAIN KNOWLEDGE OF THEM
9. WHERE THE TERM "OR EQUAL" IS USED IN SPECIFICATIONS, IT SHALL BE UNDERSTOOD THAT THE REFERENCE IS MADE TO THE RULING AND JUDGEMENT OF THE DESIGNER AND SHALL BE SUBMITTED TO THE DESIGNER FOR REVIEW PRIOT TO SUBSTITUTION CUT OFF DATE

DISTRICT: 01

COUNTY: STORY

PROJECT NUMBER: BG-3A17(009)—80-85

AMES, IOWA

BUILDING 5 AND 6 RESTROOM REMODELS

GENERAL NOTES, ABBREVIATIONS, & LEGENDS

IOWA DOT
SMARTER I SIMPLER I CUSTOMER DRIVEN
OFFICE OF SUPPORT SERVICES
800 LINCOLN WAY
AMES, IOWA 50010 (515)239-1299

DATE: NOV 2015

DRAWN BY: A SMELSER

APPROVED: J BURNES

REVISIONS:

1 12-24-15

A-0

DGN_LOC