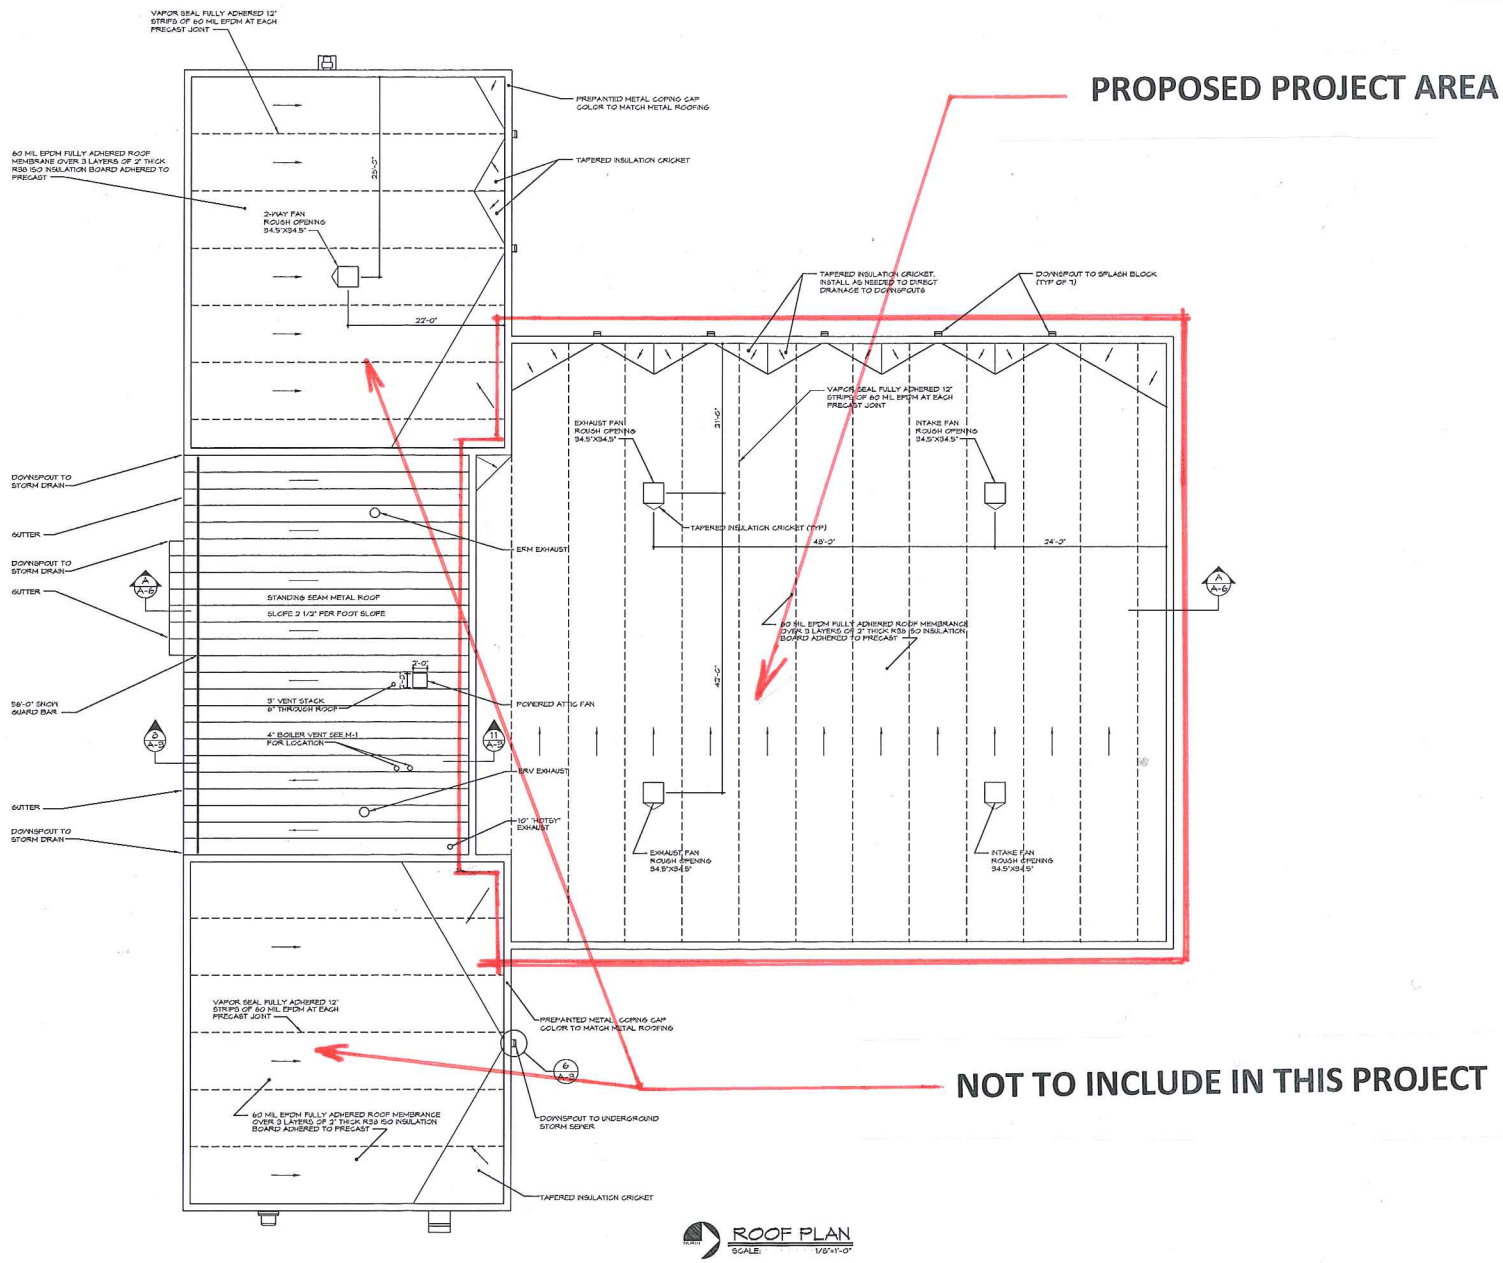

ROOF PLAN
SCALE: 1/8"=1'-0"

W:\Operations\Financial\Facilities\Projects\District 3\132820 – Rockwell City Garage\BG-2R20(000)--80-13 – Rockwell City Maintenance Facility\DWGS\12_A5_Roof_Plan.dgn by sgustaf on 12-JUN-2009 at 11:17

COUNTY: CALHOUN
DISTRICT: 03
PROJECT NUMBER: BG-2R20(000)--80-13

ROCKWELL CITY, IOWA

HIGHWAY MAINTENANCE GARAGE

ROOF PLAN

Iowa Department of Transportation
OFFICE OF FACILITIES SUPPORT
800 LINCOLN WAY
AMES, IOWA 50010 (515)239-1299

DATE: JUNE 2009
DRAWN BY: DESIGN TEAM
APPROVED: S GUSTAFSON
REVISIONS:

SHEET 12 OF 25
A-5