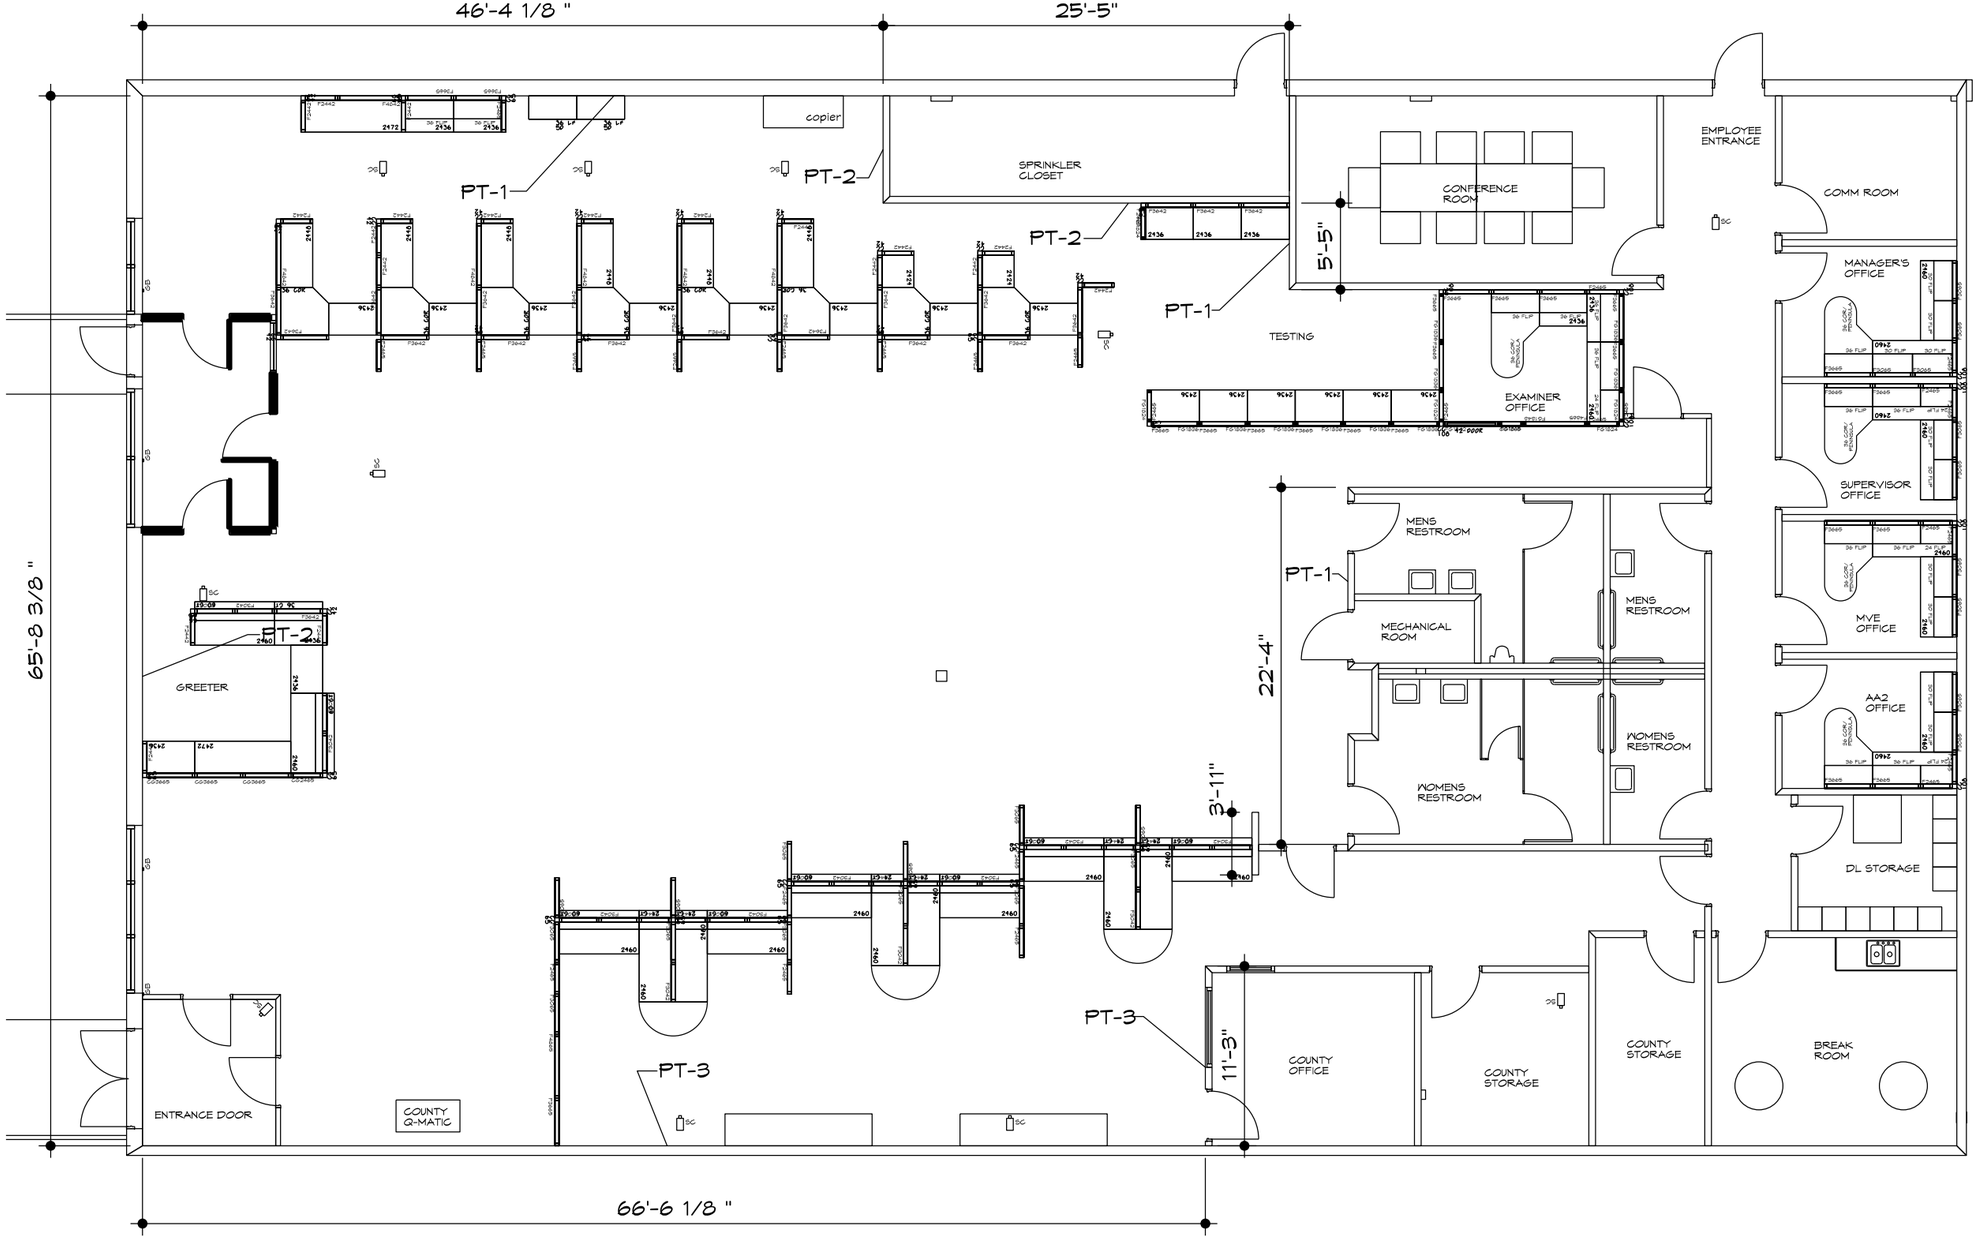

NOTES:

1. WALLS NOTED ARE 9'-0" FROM FLOOR TO ACOUSTICAL CEILING
2. WALLS SHOULD BE PREPPED AND ANY HOLES, DINGS, GAUGES FILLED IN PRIOR TO PAINTING
3. ALL ITEMS NOT TO BE PAINTED INCLUDING ACOUSTICAL CEILING GRID, LIGHT SWITCHES, OUTLETS DATA JACKS, WALL MOUNTED ITEMS, FURNITURE, FIRE SYSTEM COMPONENTS, AND WINDOW FRAMES SHALL BE TAPED AND COVERED
4. FLOORS SHALL BE PROTECTED WITH PAPER OR TARPS
5. DOT SHALL COORDINATE FURNITURE TO BE MOVED PRIOR TO PAINTING
6. ONLY WALLS NOTED SHALL BE PAINTED
7. DOORS AND FRAMES ON WALLS TO BE PAINTED SHALL BE PAINTED THE SAME COLOR AS THE WALL UNLESS IT IS A STOREFRONT VESTIBULE WALL
8. WORK HOURS TO BE COORDINATED WITH DOT, ASSUME MONDAY - SATURDAY AVAILABILITY

KEY:

PT-1 SHERWIN WILLIAMS 7673

PT-2 SHERWIN WILLIAMS 6307

PT-3 SHERWIN WILLIAMS 7672