MANAGEMENT TEAM CONFERENCE ROOM REMODEL

800 Lincoln Way
Ames, IA 50010
Project: BG–3A11(063)–80–85

IOWA DOT

OFFICE OF FACILITIES SUPPORT
800 LINCOLN WAY, AMES, IOWA 50010

INDEX OF DRAWINGS:

SHEET NO.		SHEET NAME
01	A-0	GENERAL NOTES, ABBREVIATIONS, & LEGENDS
02	A-1	DEMOLITION PLAN
03	A-2	FLOOR PLAN
04	A-3	ELEVATIONS

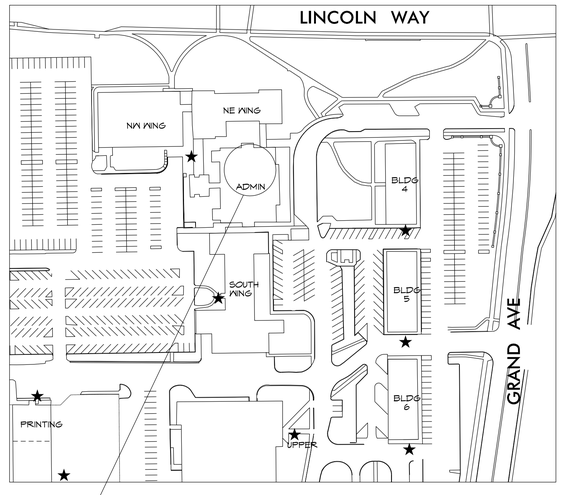

PROJECT LOCATION
SCALE: 1" = 1 MILE

NORTH

DGN_LOC

WALL TYPES:

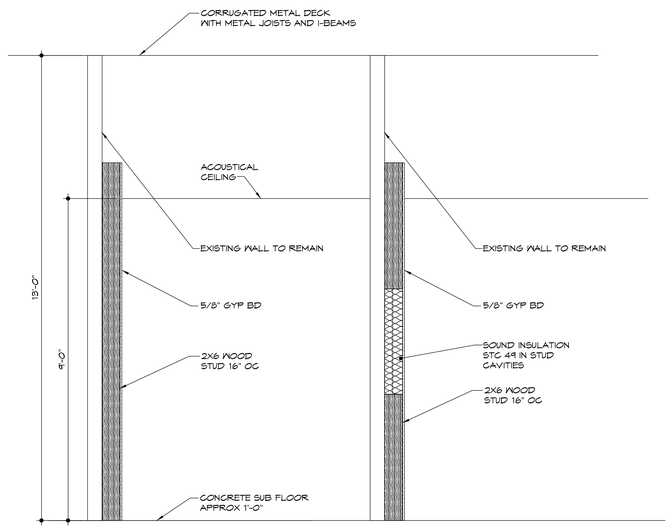

TYPE "1"
SCALE: 1/2"=1'-0"

TYPE "2"
SCALE: 1/2"=1'-0"

SYMBOLS LEGEND:

NORTH ARROW

SECTION
SHEET NUMBER

ELEVATION
SHEET NUMBER

DETAIL
SHEET NUMBER

SPOT ELEVATION

WALL PARTITION TYPE

OPENING NUMBER

ROOM NAME
###

ROOM NAME
ROOM NUMBER

REVISION INDICATOR

MATERIALS LEGEND:

ASPHALT

EARTH

GRAVEL

SAND GRAVEL

BRICK

CONCRETE

CMU

WOOD STUD

METAL STUD

BATT INSULATION

RIGID INSULATION

PLYWOOD

GYPSUM BOARD

METAL LATH AND PLASTER

ABBREVIATIONS:

A	
A	ASTRAGAL
ADJ	ADJUSTABLE
AFF	ABOVE FINISH FLOOR
AHU	AIR HANDLING UNIT
ALUM	ALUMINUM
&	AND
APPROX	APPROXIMATE
ARCH	ARCHITECT
B	
B	BASE
BLDG	BUILDING
BLKG	BLOCKING
BO	BY OTHERS
BOT	BOTTOM
BRD	BOARD
BRK	BRICK
BSMT	BASEMENT
BUR	BUILT-UP ROOFING
C	
C	CARPET, CORNICE
CB	CATCH BASIN
CFMF	COLD FORMED METAL FRAMING
CH	CEILING HEIGHT
CI	CAST IRON
CJ	CONTROL JOINT
CL	CENTER LINE, CLOSET
CLG	CEILING
CLO	CLOSET
CLR	CLEAR
CMU	CONCRETE MASONRY UNIT
COL	COLUMN
CONC	CONCRETE
CONT	CONTINUOUS
CORR	CORRIDOR
CP	CEILING PAINT
CT	CERAMIC TILE
CVB	COVED VINYL BASE
D	
D	DOOR, DRYER
DBL	DOUBLE
DEPT	DEPARTMENT
DF	DRINKING FOUNTAIN
DH	DOUBLE HUNG
DIAG	DIAGONAL
DIAM	DIAMETER
DIM	DIMENSION
DISP	DISPOSAL
DTL	DETAIL
DW	DISHWASHER
DWG	DRAWING
E	
EA	EACH
EIFS	EXTERIOR INSULATION FINISH SYSTEM
EJ	EXPANSION JOINT
EL	ELEVATION
ELEC	ELECTRICAL
ELEV	ELEVATOR
EMER	EMERGENCY
EQ	EQUAL
EQUIP	EQUIPMENT
EXIST	EXISTING
EXT	EXTERIOR
F	
FD	FLOOR DRAIN
FE	FIRE EXTINGUISHER
FF	FINISHED FLOOR, FACTORY FINISH
FIN	FINISH
FL	FLOOR
FOW	FACE OF WALL
FT	FOOT
FTG	FOOTING
G	
GA	GAUGE
GALV	GALVANIZED
GC	GENERAL CONTRACTOR
GL	GLASS/GLAZING
GYP	GYPSUM
GYP BD	GYPSUM BOARD
H	
HB	HOSE BIB
HDW	HARDWARE
HDWD	HARDWOOD
HM	HOLLOW METAL
HOR	HORIZONTAL
HR	HEIGHT
HT	HEATING, VENTILATION, AIR CONDITIONING
HVAC	
I	
ID	INSIDE DIAMETER
INS	INSULATE (D)
INT	INTERIOR
J	
JAN	JANITOR
JT	JOINT
K	
KIT	KITCHEN
L	
LAB	LABORATORY
LAM	LAMINATE
LAV	LAVATORY
LT	LIGHT
LT GA	LIGHT GAUGE
LVR	LOUVER
M	
M	MIRROR
MANUF	MANUFACTURER FINISH
MAX	MAXIMUM
MB	MARBLE
MC	MECHANICAL CONTRACTOR
MDO	MEDIUM DENSITY OVERLAY
MECH	MECHANICAL
MEMB	MEMBRANE
MFR	MANUFACTURER
MIN	MINIMUM
MISC	MISCELLANEOUS
MLDG	MOLDING
MO	MASONRY OPENING
MTD	MOUNTED
MTL	METAL
N	
NATF	NATURAL FINISH
NIC	NOT IN CONTRACT
NOM	NOMINAL
NS	NO SILL
NSF	NET SQUARE FOOTAGE
NTS	NOT TO SCALE
NUM	NUMBER
O	
OA	OVERALL
OC	ON CNETER
OD	OUTSIDE DIAMETER
OFF	OFFICE
OH	OPPOSITE HAND
OPG	OPENING
OPP	OPPOSITE
P	
P	PAINT, PANEL MOLDING
PL	PLASTIC LAMINATE
PLYWD	PLYWOOD
PNL	PANEL
PR	PAIR
PT	POINT
PTD	PAINTED
PTN	PARTITION
PVC	POLYVINYL CHLORIDE
Q	
QT	QUARRY TILE
R	
R	RISER, CHAIR RAIL, RADIUS
RD	ROOF DRAIN
RE	REFER TO
REF	REFERENCE, REFRIGERATOR
REINF	REINFORCED
RESIL	RESILIENT
RO	ROUGH OPENING
REQ	REQUIRED
REV	REVISION
RM	ROOM
S	
SC	SOLID CORE, SKIM COAT
SECT	SECTION
SF	SQUARE FEET
SH	SHELVES
SHR	SHOWER
SIM	SIMILAR
SLR	SEALER
SPEC	SPECIFICATION
SQ	SQUARE
SS	STAINLESS STEEL, SERVICE SINK
ST	STONE
STL	STEEL
STN	STAINED
STOR	STORAGE
STRUC	STRUCTURAL
T	
T	TREAD, DOOR OPENING, OR WINDOW TRIM
TEL	TELEPHONE
TEMP	TEMPERED
TF	TRANSPARENT FINISH
THK	THICKNESS
TOC	TOP OF CONCRETE
TOW	TOP OF WALL
- X	TYPE X
TYP	TYPICAL
U	
UON	UNLESS OTHERWISE NOTED
UR	URINAL
V	
VCT	VINYL COMPOSITION TILE
VERT	VERTICAL
VEST	VESTIBULE
VIF	VERIFY IN FIELD
VT	VINYL TILE
W	
W	WASHER
WH	WITH
WC	WATER CLOSET, WALL COVERING
WD	WOOD
WF	WOOD FLOORING
W/O	WITHOUT
WP	WATERPROOF
WR	WATER RESISTANT
WT	WEIGHT

GENERAL NOTES:

1. THE GENERAL CONDITIONS OF THE CONTRACT FOR CONSTRUCTION (AIA DOCUMENT A201 LATEST EDITION) WILL APPLY TO THIS CONTRACT
2. DRAWINGS SHALL NOT BE SCALED FOR DIMENSIONAL INFORMATION
3. THE CONTRACTOR SHALL REVIEW PLANS AND THE AREA OF CONSTRUCTION CAREFULLY TO ENSURE FULL UNDERSTANDING OF EXACT SCOPE OF WORK
4. THE CONTRACTOR AND ALL SUBCONTRACTORS SHALL VERIFY ALL CONDITIONS AND DIMENSIONS IN THE FIELD AND NOTIFY THE DESIGNER OF ANY DISCREPANCIES BEFORE PROCEEDING WITH ANY WORK. NO CHANGES SHALL BE MADE TO ANY PLAN WITHOUT PRIOR WRITTEN APPROVAL OF THE DESIGNER
5. THE CONTRACTOR SHALL FURNISH A SYSTEM OF TEMPORARY LIGHTS AND WATER THROUGHOUT THE SPACE UNDER CONSTRUCTION, IF REQUIRED
6. THE CONTRACTOR SHALL REMOVE FROM THE BUILDING ALL RUBBISH AND WASTE MATERIALS FOR WORK
7. ALL DRAWINGS AND CONSTRUCTION NOTES ARE COMPLEMENTARY AND WHAT IS CALLED FOR BY ONE WILL BE AS BINDING AS IF CALLED BY ALL
8. THE CONTRACTOR SHALL OBTAIN FULL KNOWLEDGE BY PERSONAL AND CAREFUL EXAMINATION OF ALL EXISTING CONDITIONS AT THE SITE AND OF ALL REQUIREMENTS OF THE SPECIFICATIONS AND DRAWINGS. THE CONTRACTOR HEREBY ACCEPTS ALL SUCH CONDITIONS AND REQUIREMENTS AND HEREBY ASSUMES ALL RESPONSIBILITY AND COSTS RESULTING FROM HIM/HER FAILURE TO OBTAIN KNOWLEDGE OF THEM
9. WHERE THE TERM "OR EQUAL" IS USED IN SPECIFICATIONS, IT SHALL BE UNDERSTOOD THAT THE REFERENCE IS MADE TO THE RULING AND JUDGEMENT OF THE DESIGNER AND SHALL BE SUBMITTED TO THE DESIGNER FOR REVIEW PRIOT TO SUBSTITUTION CUT OFF DATE

DISTRICT: 01

COUNTY: STORY

PROJECT NUMBER: BG-3A11(063)—80—85

AMES, IOWA

MANAGEMENT TEAM REMODEL

GENERAL NOTES, ABBREVIATIONS, & LEGENDS

IOWADOT
SMARTER | SIMPLER | CUSTOMER DRIVEN
OFFICE OF SUPPORT SERVICES
800 LINCOLN WAY
AMES, IOWA 50010 (515)239-1299

DATE: MAY 2016

DRAWN BY: A SMELSER

APPROVED: J BURNES

REVISIONS:

01 SHEET OF 04

A-0

DGN_LOC

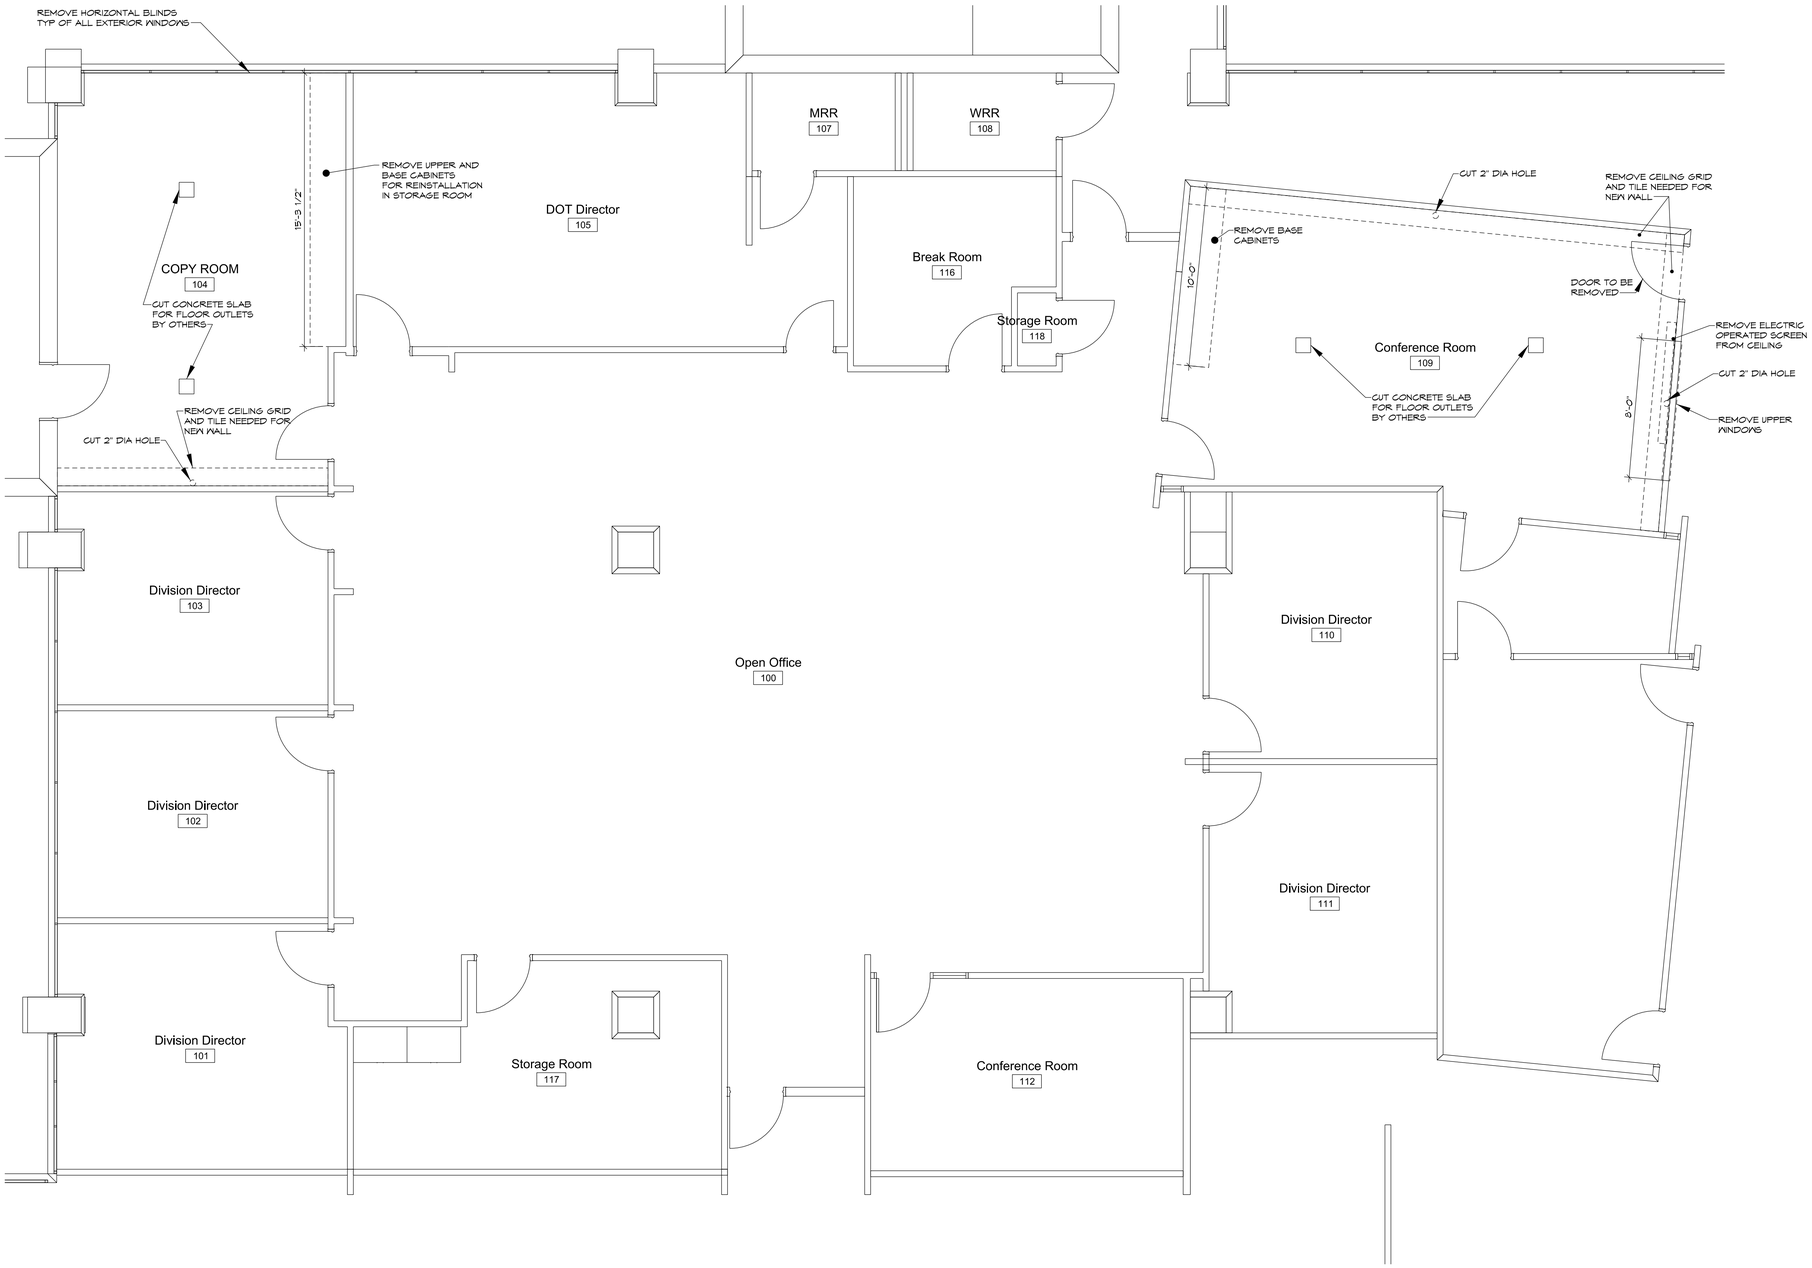

DEMOLITION PLAN

SCALE: 1/8"=1'-0"

NOTES:

1. REMOVE PORTIONS OF ACOUSTICAL CEILING WHERE INDICATED
2. REMOVE DOOR FROM CONFERENCE ROOM 109
3. REMOVE UPPER WINDOW FROM CONFERENCE ROOM 109
4. REMOVE CABINETS IN ROOM 109 CONFERENCE ROOM FOR DOT REUSE
5. REMOVE CABINETS IN ROOM 104 FOR PLACEMENT IN ROOM 117, NOT ALL TO BE REUSED. SAVE UNUSED CABINETS FOR DOT REUSE
6. REMOVE HORIZONTAL BLINDS FROM OFFICES 101 - 105
7. CUT HOLES IN CONCRETE FLOOR FOR NEW OUTLET BOXES TO BE INSTALLED BY OTHERS
8. REMOVE WOOD BASE FOR REUSE ON WALLS TO BE FURRED OUT
9. CUT 2" DIA HOLE IN CONCRETE SLAB CENTERED ON WALLS TO RECEIVE MONITORS AND NOTED ON THIS SHEET

KEY:

ITEMS TO BE REMOVED

DISTRICT: 01

COUNTY: STORY

PROJECT NUMBER: BG-3A11(063)—80-85

AMES, IOWA

MANAGEMENT TEAM REMODEL

DEMOLITION PLAN

IOWA DOT
SMARTER | SIMPLER | CUSTOMER-DRIVEN
OFFICE OF SUPPORT SERVICES
800 LINCOLN WAY
AMES, IOWA 50010 (515)239-1299

DATE: MAY 2016

DRAWN BY: A SMELSER

APPROVED: J BURNES

REVISIONS:

02 SHEET OF 04

A-1

DGN_LOC

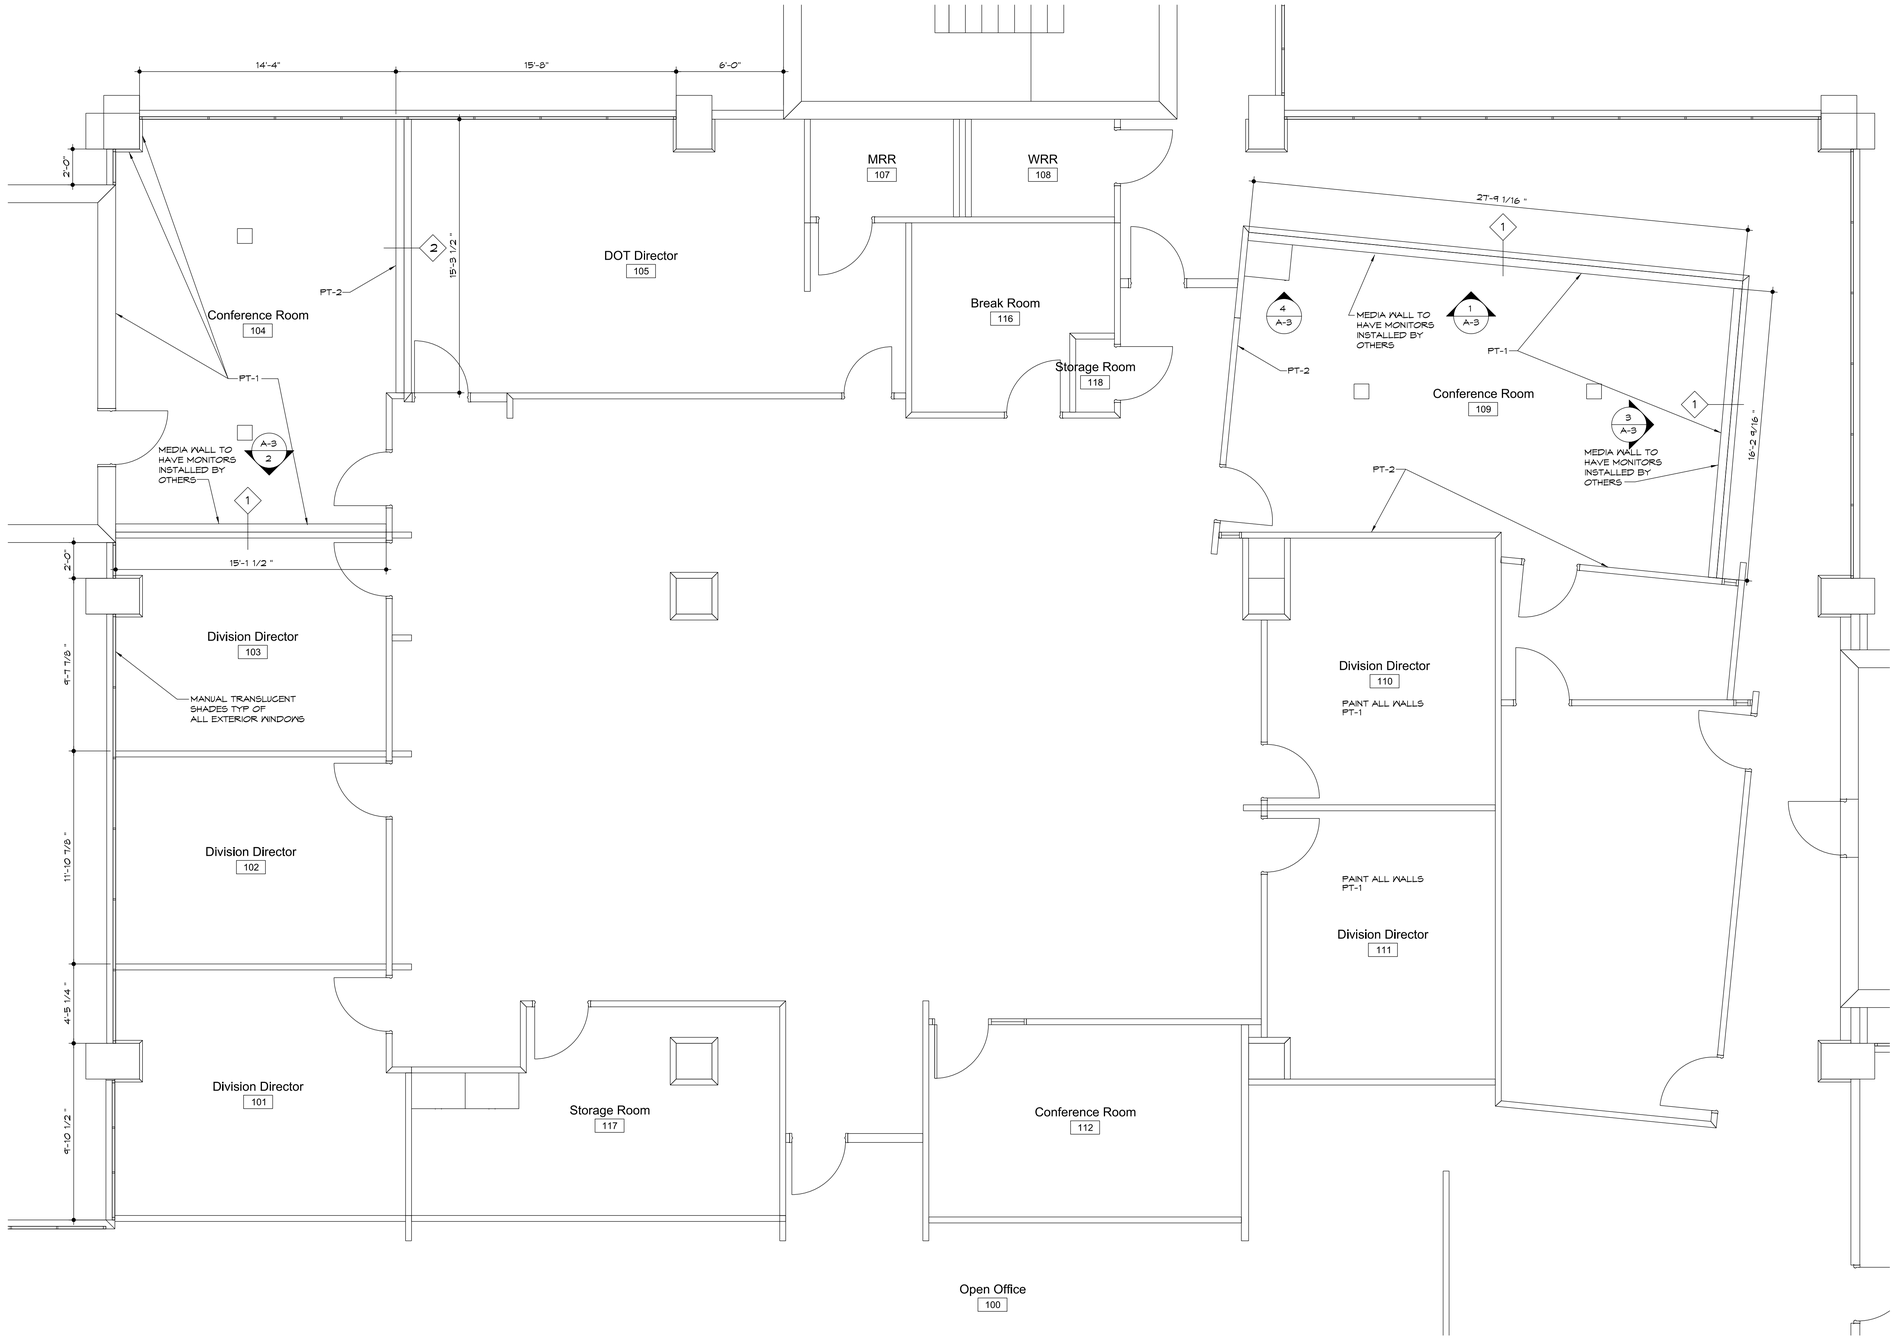

FLOOR PLAN

SCALE: 1/8"=1'-0"

NOTES:

1. FILL IN WHERE WINDOWS AND DOOR ARE REMOVED WITH FRAMING AND GYP BD, FINISH AND PAINT
2. CONTRACTOR TO COORDINATE WITH DOT ON INSTALLATION OF MONITORS WITHIN WALLS
3. PAINT ALL WALLS, NOTED ON THIS SHEET
4. PAINT OFFICE WALLS 110 AND 111
5. REPAIR CEILING WHERE REMOVED FOR NEW WALLS
6. REINSTALL WOOD BASE ON NEW WALLS
7. REINSTALL CABINETS NOTED IN STORAGE ROOM 107
8. CONCRETE SLAB APPROXIMATELY 1'-0" THICK

KEY:

PT-1 SHERWIN WILLIAMS 7616

PT-2 SHERWIN WILLIAMS 7625

DISTRICT: 01

COUNTY: STORY

PROJECT NUMBER: BG-3A11(063)—80-85

AMES, IOWA

MANAGEMENT TEAM REMODEL

FLOOR PLAN

IOWADOT
SMARTER | SIMPLER | CUSTOMER-DRIVEN
OFFICE OF SUPPORT SERVICES
800 LINCOLN WAY
AMES, IOWA 50010 (515)239-1299

DATE: MAY 2016

DRAWN BY: A SMELSER

APPROVED: J BURNES

REVISIONS:

03 SHEET OF 04

A-2

DGN_LOC

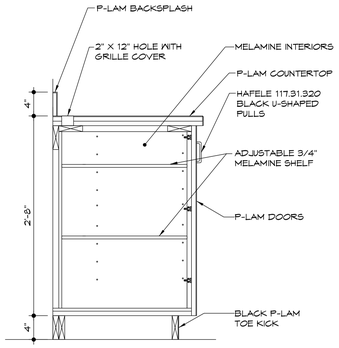

TYPICAL CABINET SECTION

SCALE: 1"=1'-0"

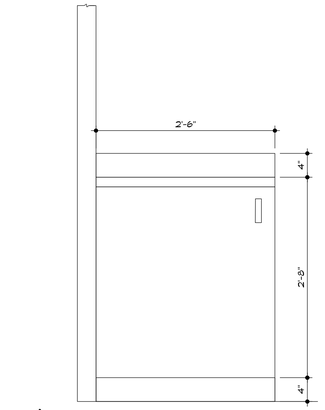

4 A-3 CABINET ELEVATION

SCALE: 1"=1'-0"

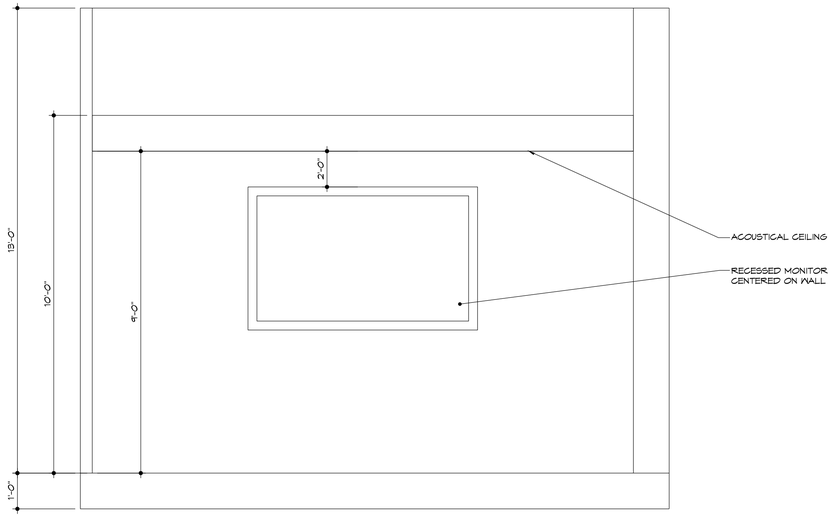

2 A-3 WEST ELEVATION

SCALE: 1/4"=1'-0"

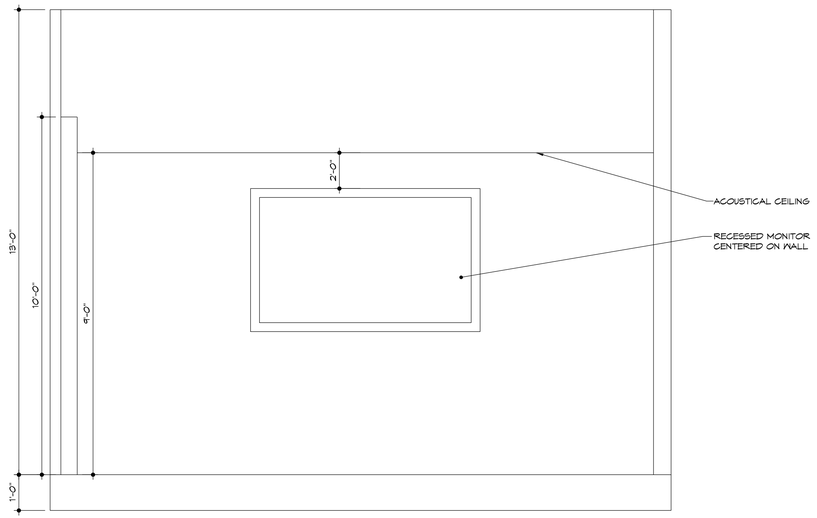

3 A-3 EAST ELEVATION

SCALE: 1/4"=1'-0"

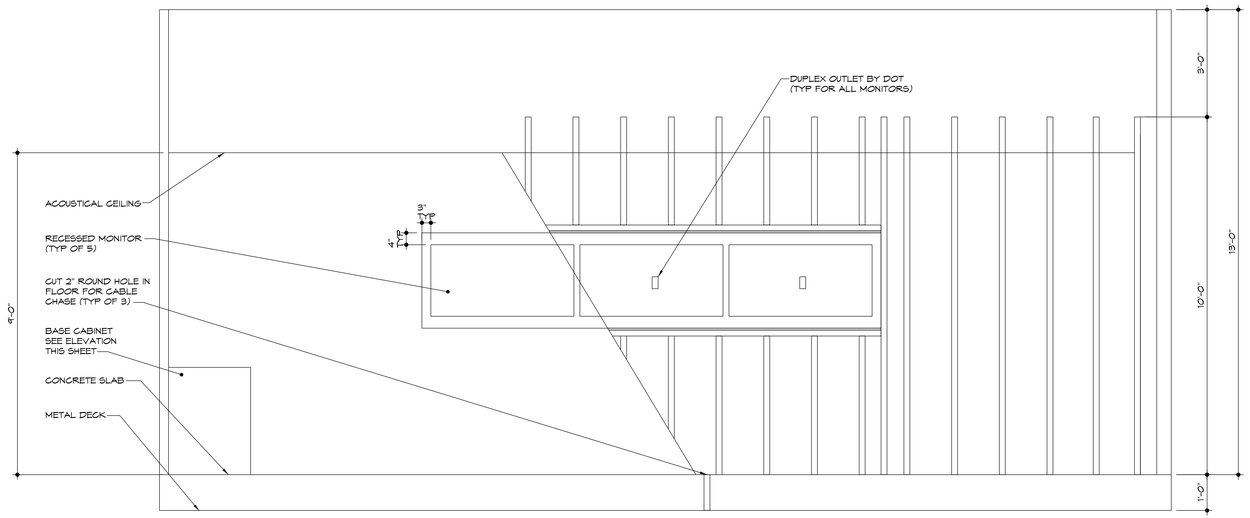

1 A-3 NORTH ELEVATION

SCALE: 1/4"=1'-0"

DGN_LOC

DISTRICT: 01

COUNTY: STORY

PROJECT NUMBER: BG-3A11(063)—80-85

AMES, IOWA

MANAGEMENT TEAM REMODEL

ELEVATIONS

IOWA DOT
SMARTER | SIMPLER | CUSTOMER DRIVEN
OFFICE OF SUPPORT SERVICES
800 LINCOLN WAY
AMES, IOWA 50010 (515)239-1299

DATE: MAY 2016

DRAWN BY: A SMELSER

APPROVED: J BURNES

REVISIONS:

04 SHEET OF 04

A-3