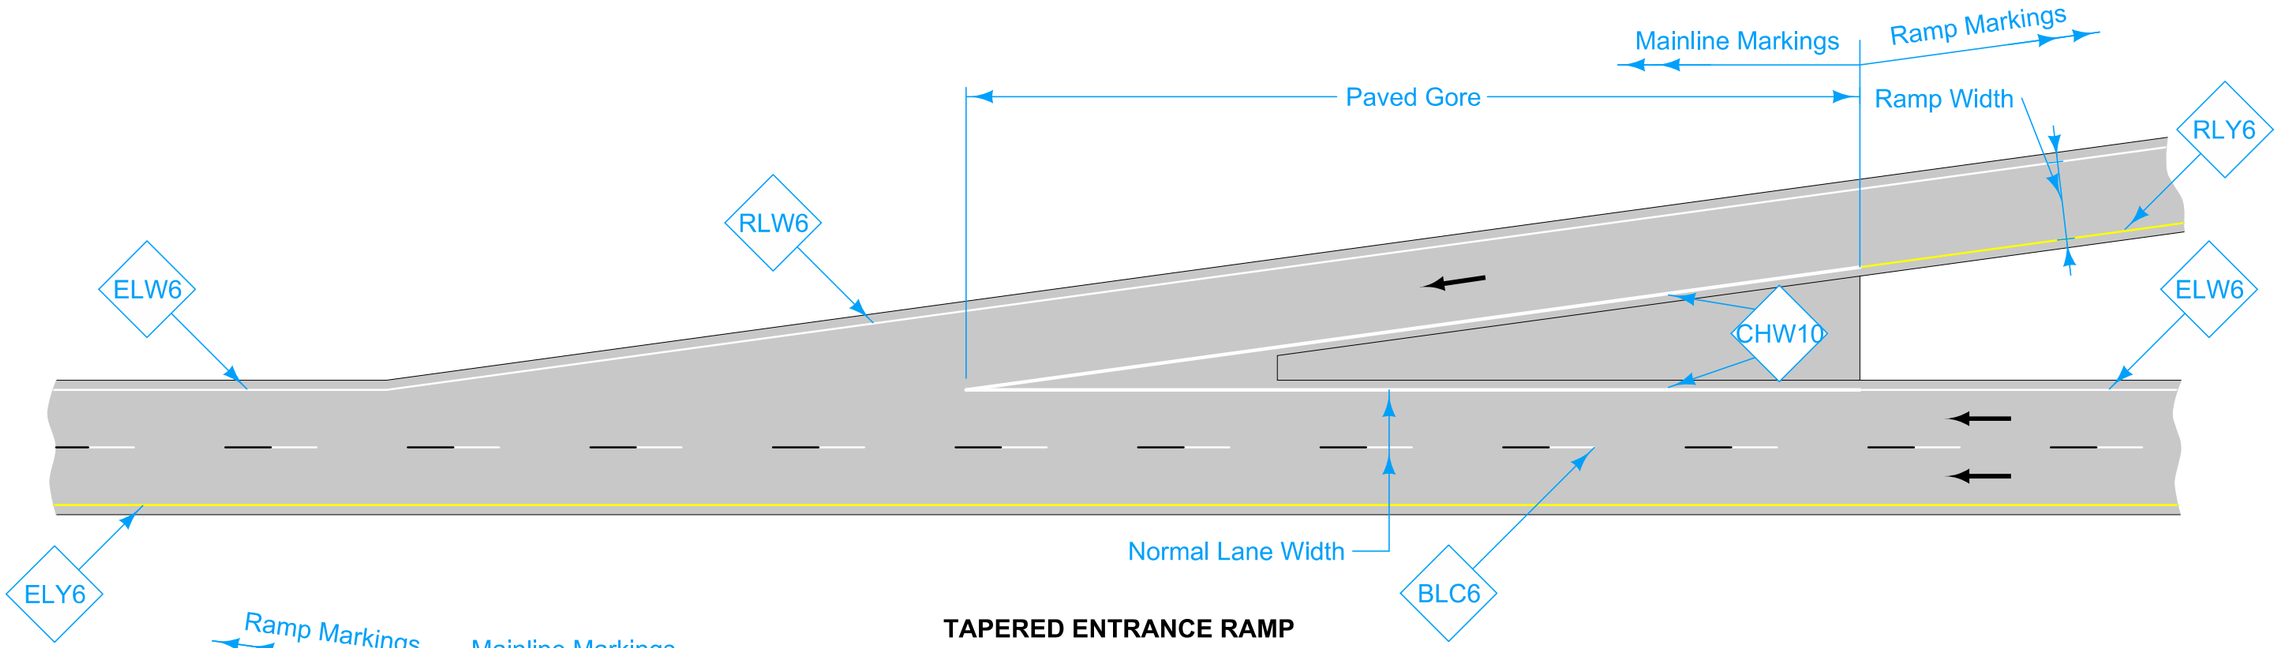

TAPERED ENTRANCE RAMP

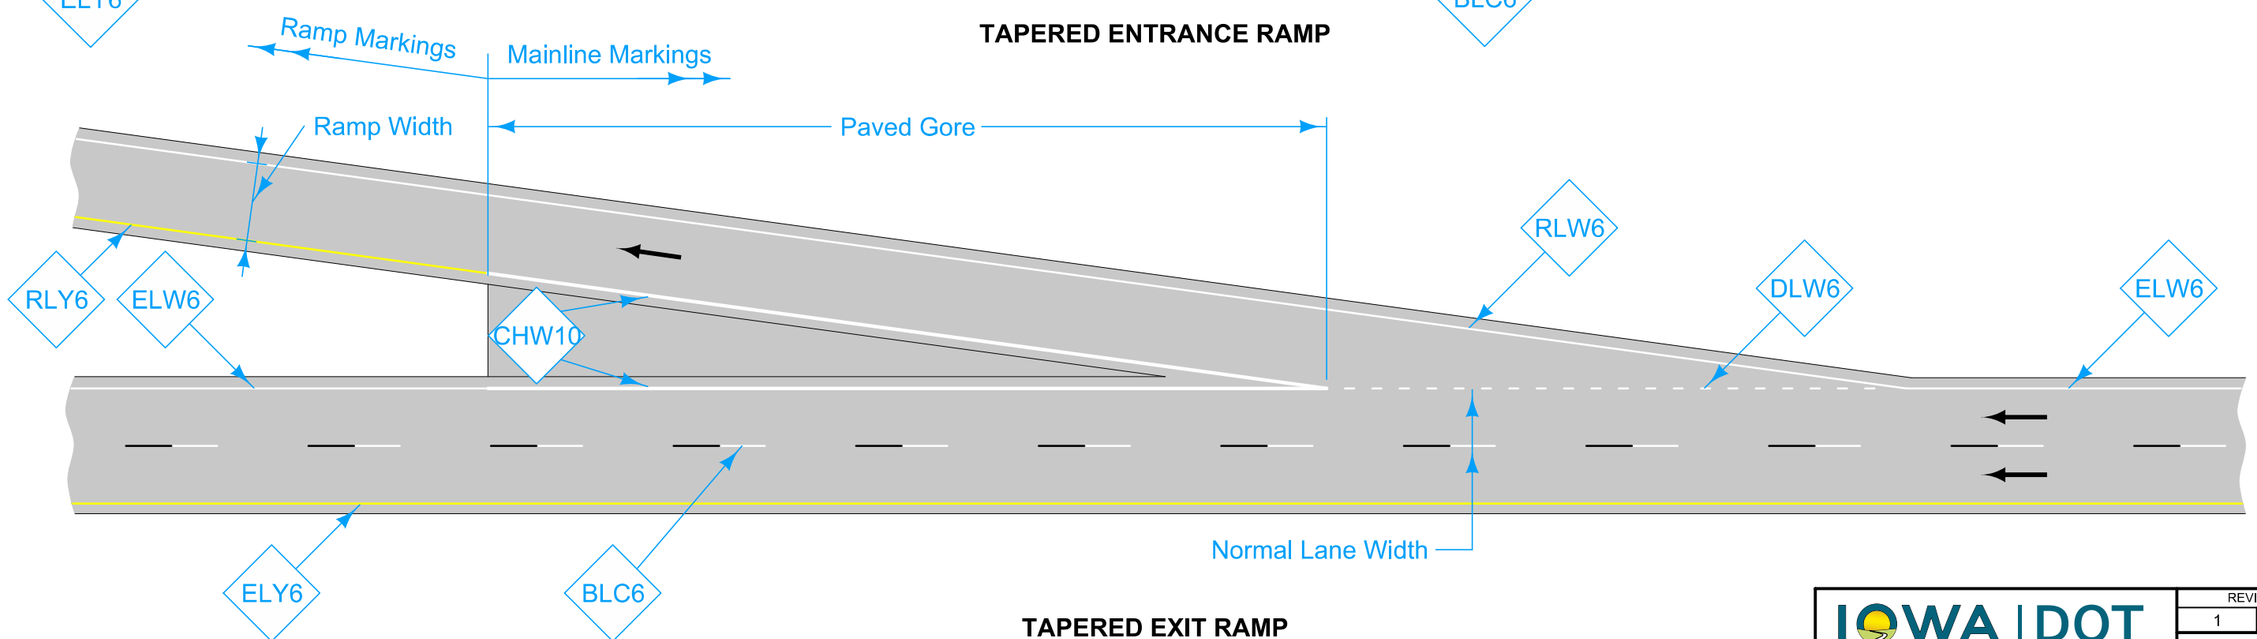

TAPERED EXIT RAMP

For line information, see PM-110.

LEGEND

←	Direction of Traffic	DLW6	Dotted Line (White)	RLW6	Ramp Edge Line Right (White)
BLC6	Broken Lane Line (White/Black)	ELW6	Edge Line Right (White)	RLY6	Ramp Edge Line Left (Yellow)
CHW10	Channelizing Line (White)	ELY6	Edge Line Left (Yellow)	LDW10	Lane Drop (White)

Possible Contract Item:
Pavement Marking Line Items

Possible Tabulation:
108-22

IOWA DOT

STANDARD ROAD PLAN

REVISION	
1	10-15-24

PM-320

SHEET 1 of 7

REVISIONS: Modified label on page 3.

APPROVED BY DESIGN METHODS ENGINEER

ENTRANCE AND EXIT RAMPS
(Interstate)

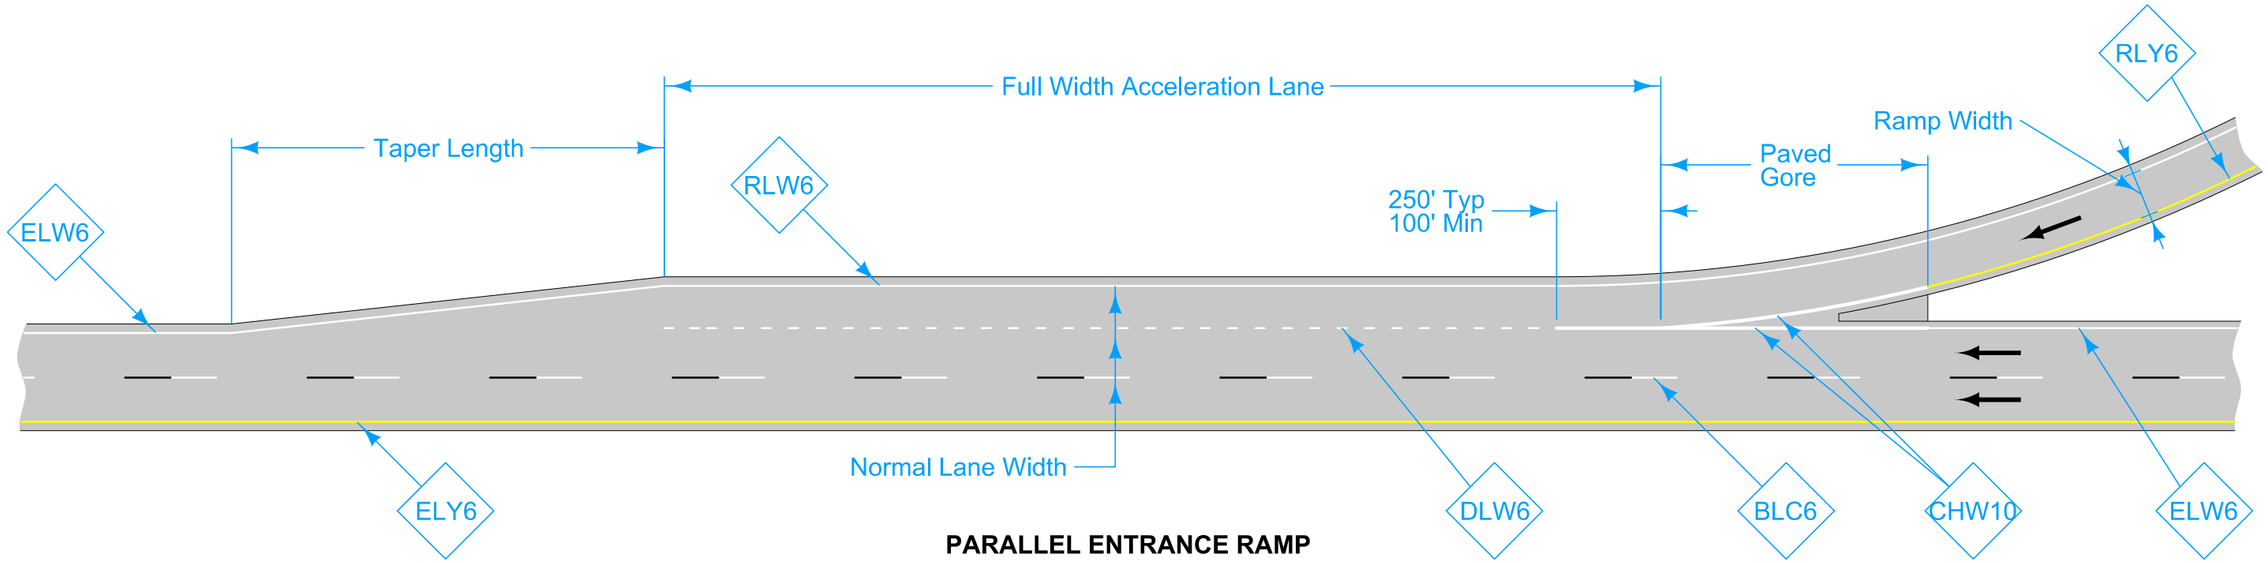

PARALLEL ENTRANCE RAMP

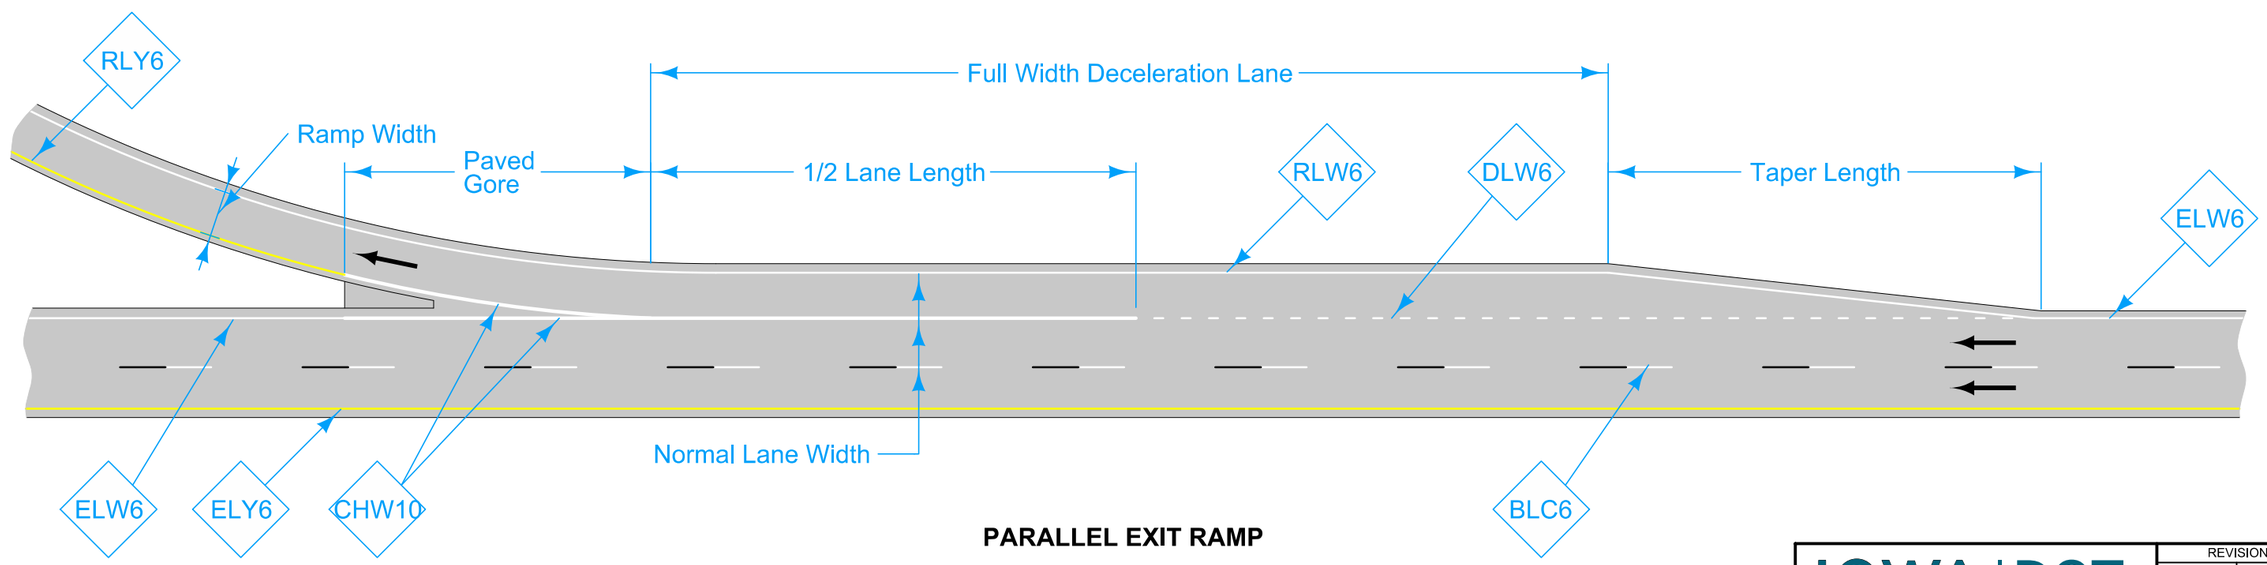

PARALLEL EXIT RAMP

LEGEND

←	Direction of Traffic	DLW6	Dotted Line (White)	RLW6	Ramp Edge Line Right (White)
BLC6	Broken Lane Line (White/Black)	ELW6	Edge Line Right (White)	RLY6	Ramp Edge Line Left (Yellow)
CHW10	Channelizing Line (White)	ELY6	Edge Line Left (Yellow)	LDW10	Lane Drop (White)

IOWA DOT

STANDARD ROAD PLAN

REVISION	
1	10-15-24

PM-320

SHEET 2 of 7

REVISIONS: Modified label on page 3.

APPROVED BY DESIGN METHODS ENGINEER

ENTRANCE AND EXIT RAMPS
(Interstate)

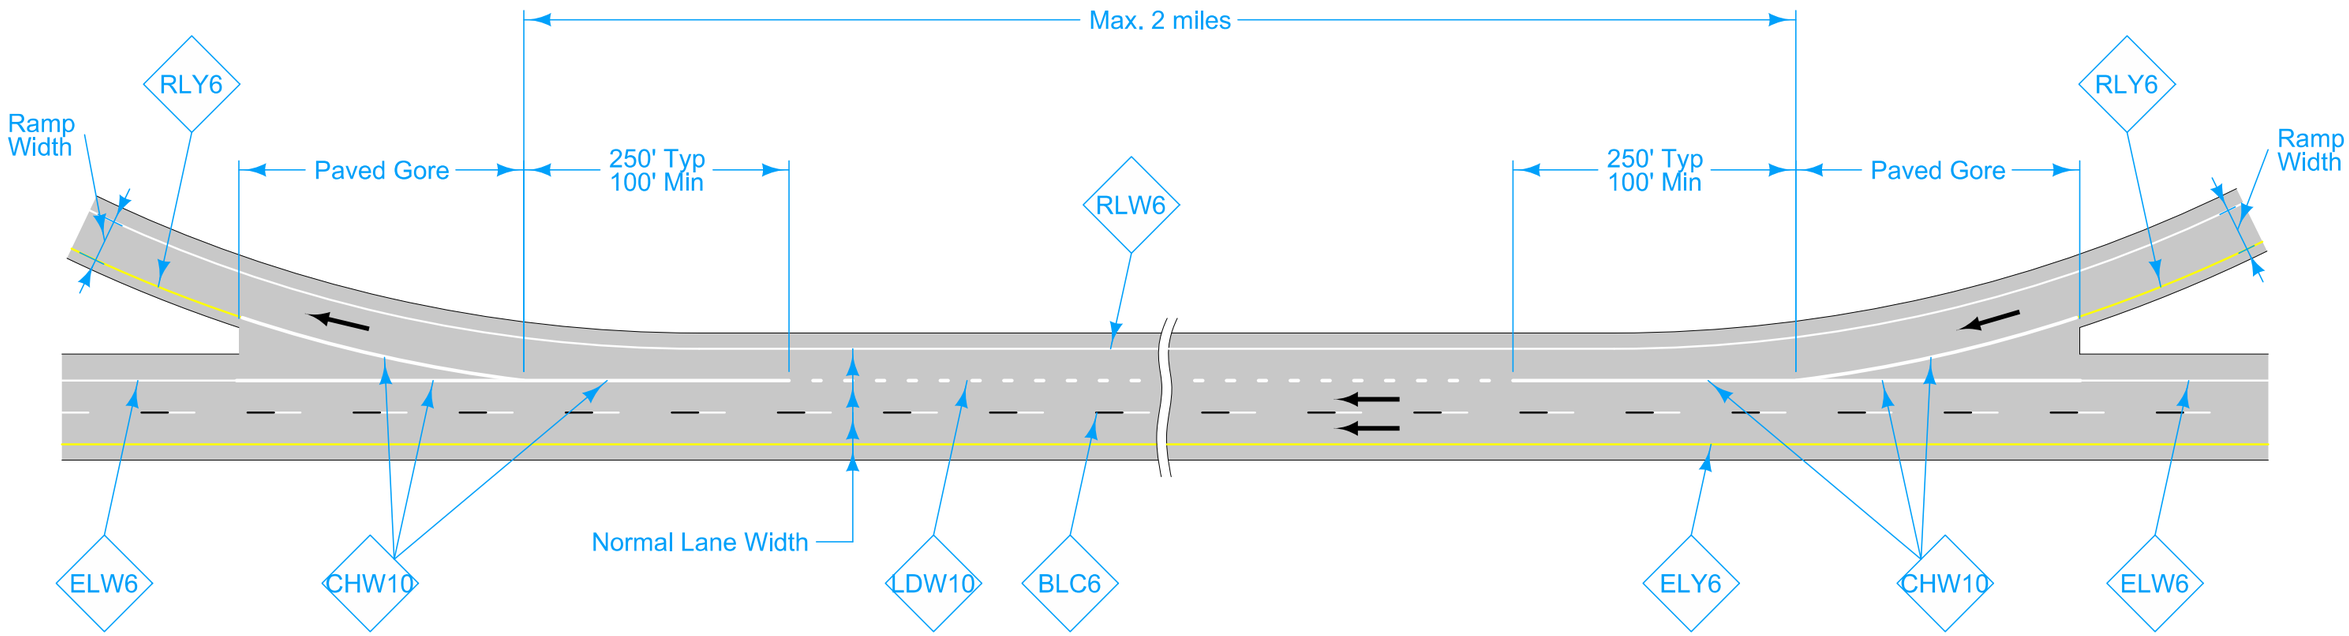

AUXILIARY LANE BETWEEN RAMPS

LEGEND

←	Direction of Traffic	DLW6	Dotted Line (White)	RLW6	Ramp Edge Line Right (White)
BLC6	Broken Lane Line (White/Black)	ELW6	Edge Line Right (White)	RLY6	Ramp Edge Line Left (Yellow)
CHW10	Channelizing Line (White)	ELY6	Edge Line Left (Yellow)	LDW10	Lane Drop (White)

IOWA DOT

STANDARD ROAD PLAN

REVISION	
1	10-15-24

PM-320

SHEET 3 of 7

REVISIONS: Modified label on page 3.

APPROVED BY DESIGN METHODS ENGINEER

ENTRANCE AND EXIT RAMPS
(Interstate)

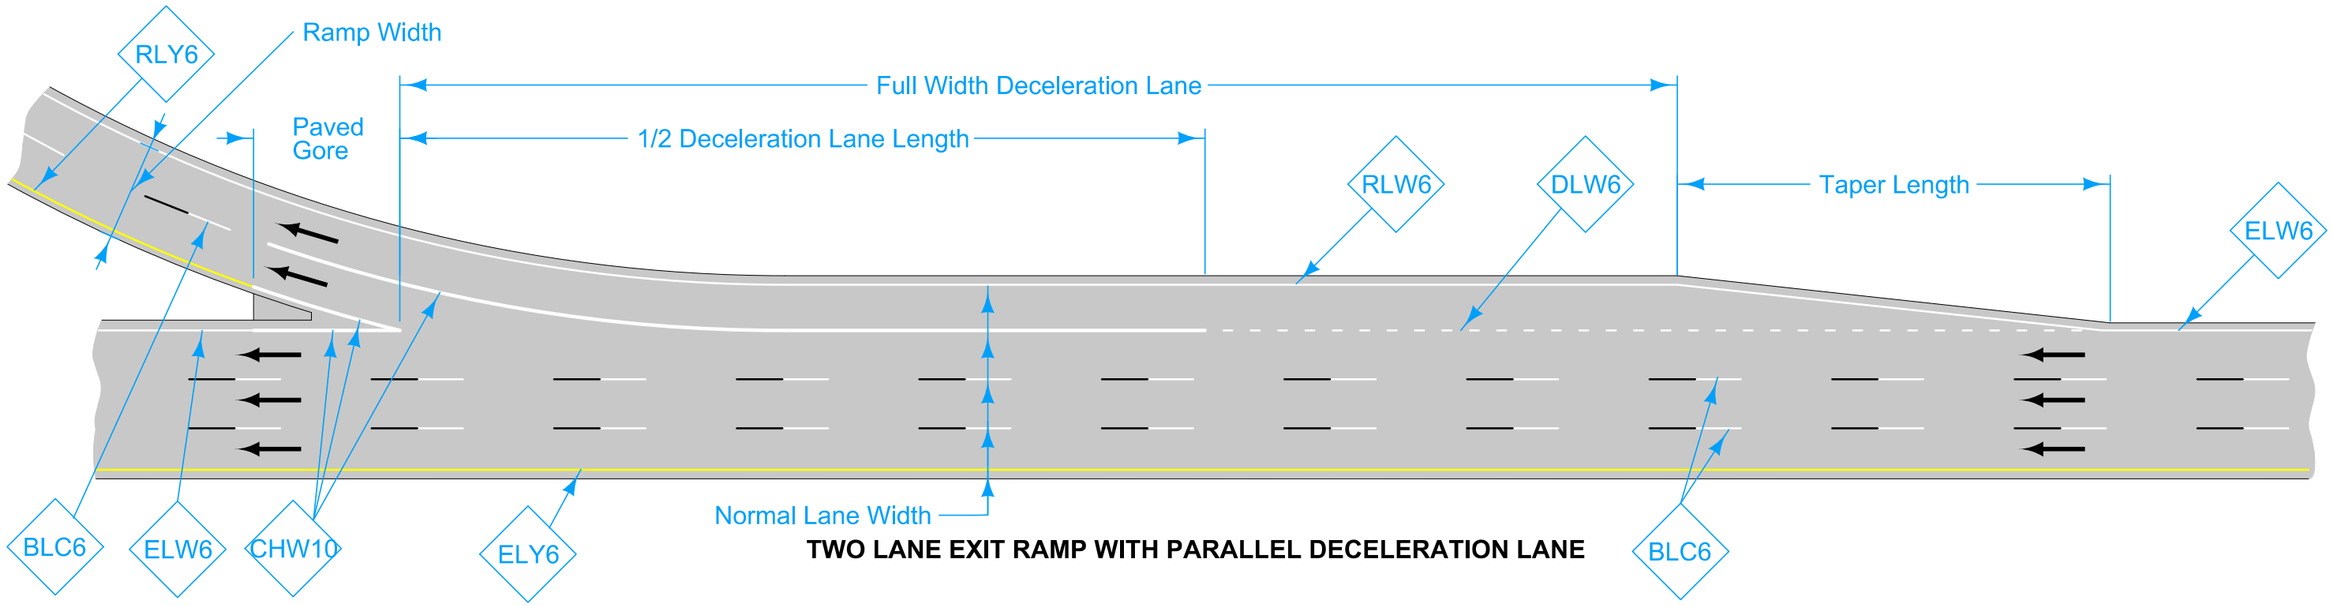

TWO LANE EXIT RAMP WITH PARALLEL DECELERATION LANE

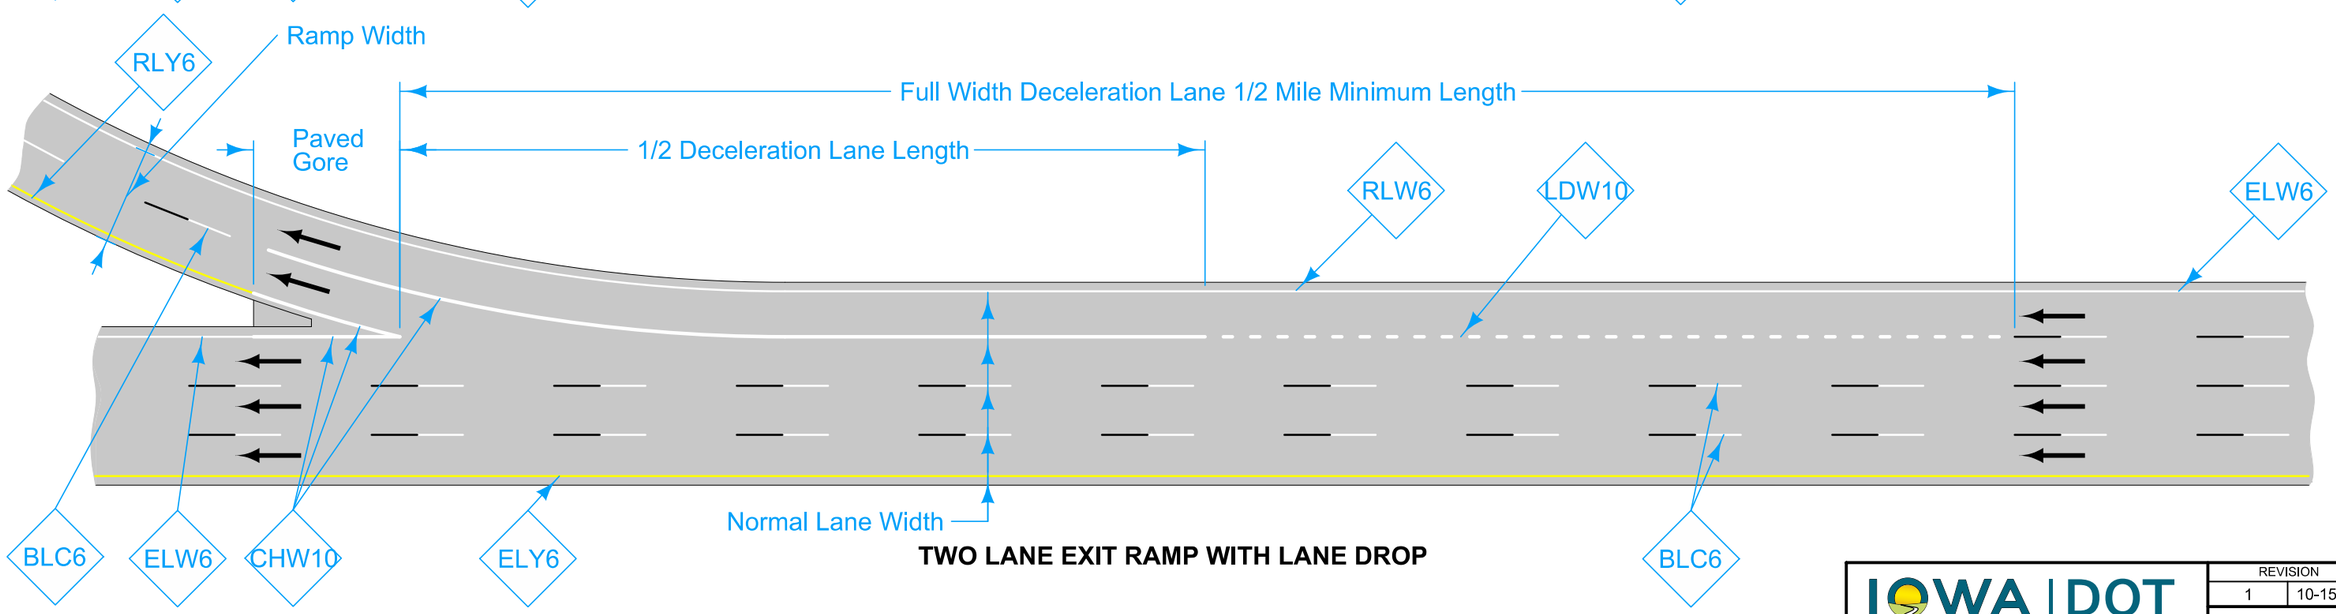

TWO LANE EXIT RAMP WITH LANE DROP

LEGEND

←	Direction of Traffic	DLW6	Dotted Line (White)	RLW6	Ramp Edge Line Right (White)
BLC6	Broken Lane Line (White/Black)	ELW6	Edge Line Right (White)	RLY6	Ramp Edge Line Left (Yellow)
CHW10	Channelizing Line (White)	ELY6	Edge Line Left (Yellow)	LDW10	Lane Drop (White)

IOWA | DOT

STANDARD ROAD PLAN

REVISION	
1	10-15-24

PM-320

SHEET 4 of 7

REVISIONS: Modified label on page 3.

APPROVED BY DESIGN METHODS ENGINEER

ENTRANCE AND EXIT RAMPS
(Interstate)

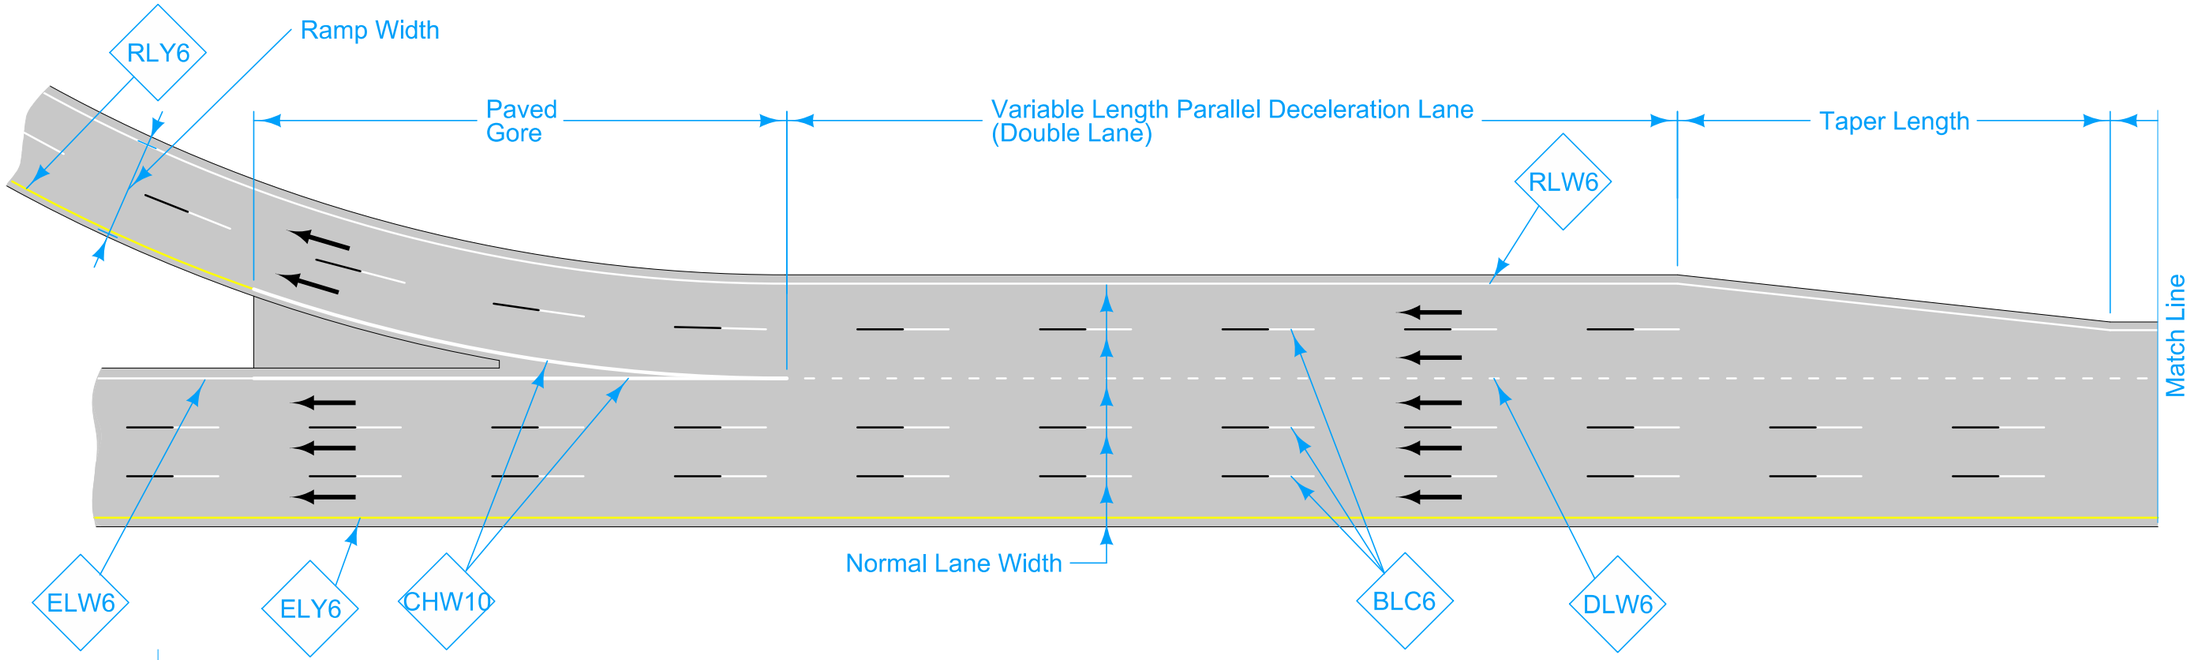

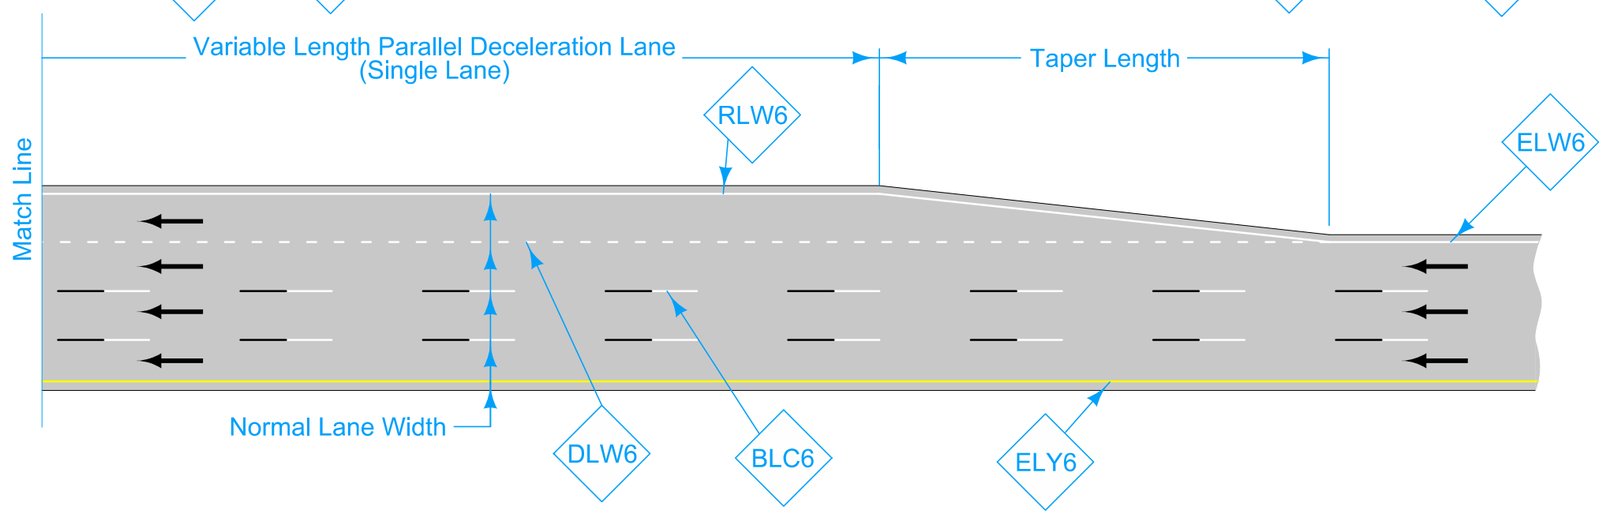

TWO LANE EXIT RAMP WITH DOUBLE PARALLEL DECELERATION LANE

LEGEND

←	Direction of Traffic	DLW6	Dotted Line (White)	RLW6	Ramp Edge Line Right (White)
BLC6	Broken Lane Line (White/Black)	ELW6	Edge Line Right (White)	RLY6	Ramp Edge Line Left (Yellow)
CHW10	Channelizing Line (White)	ELY6	Edge Line Left (Yellow)	LDW10	Lane Drop (White)

IOWA DOT

STANDARD ROAD PLAN

REVISION	
1	10-15-24

PM-320

SHEET 5 of 7

REVISIONS: Modified label on page 3.

APPROVED BY DESIGN METHODS ENGINEER

ENTRANCE AND EXIT RAMPS (Interstate)

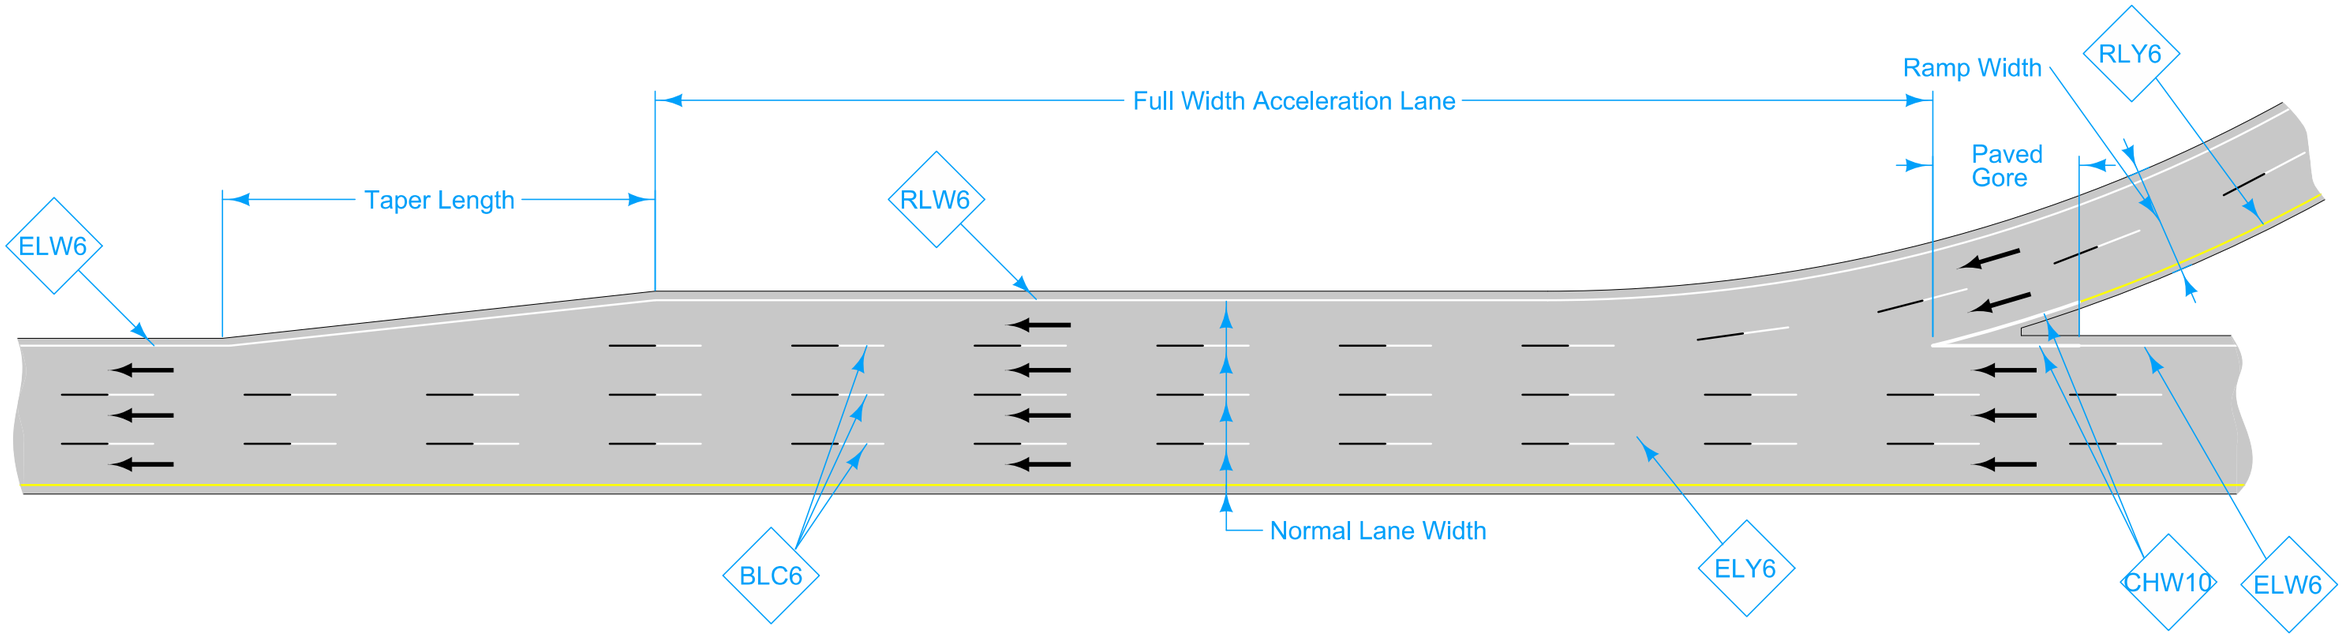

TWO LANE ENTRANCE RAMP WITH SINGLE PARALLEL ACCELERATION LANE

LEGEND

←	Direction of Traffic	DLW6	Dotted Line (White)	RLW6	Ramp Edge Line Right (White)
BLC6	Broken Lane Line (White/Black)	ELW6	Edge Line Right (White)	RLY6	Ramp Edge Line Left (Yellow)
CHW10	Channelizing Line (White)	ELY6	Edge Line Left (Yellow)	LDW10	Lane Drop (White)

IOWA | DOT

STANDARD ROAD PLAN

REVISION	
1	10-15-24

PM-320

SHEET 6 of 7

REVISIONS: Modified label on page 3.

APPROVED BY DESIGN METHODS ENGINEER

ENTRANCE AND EXIT RAMPS
(Interstate)

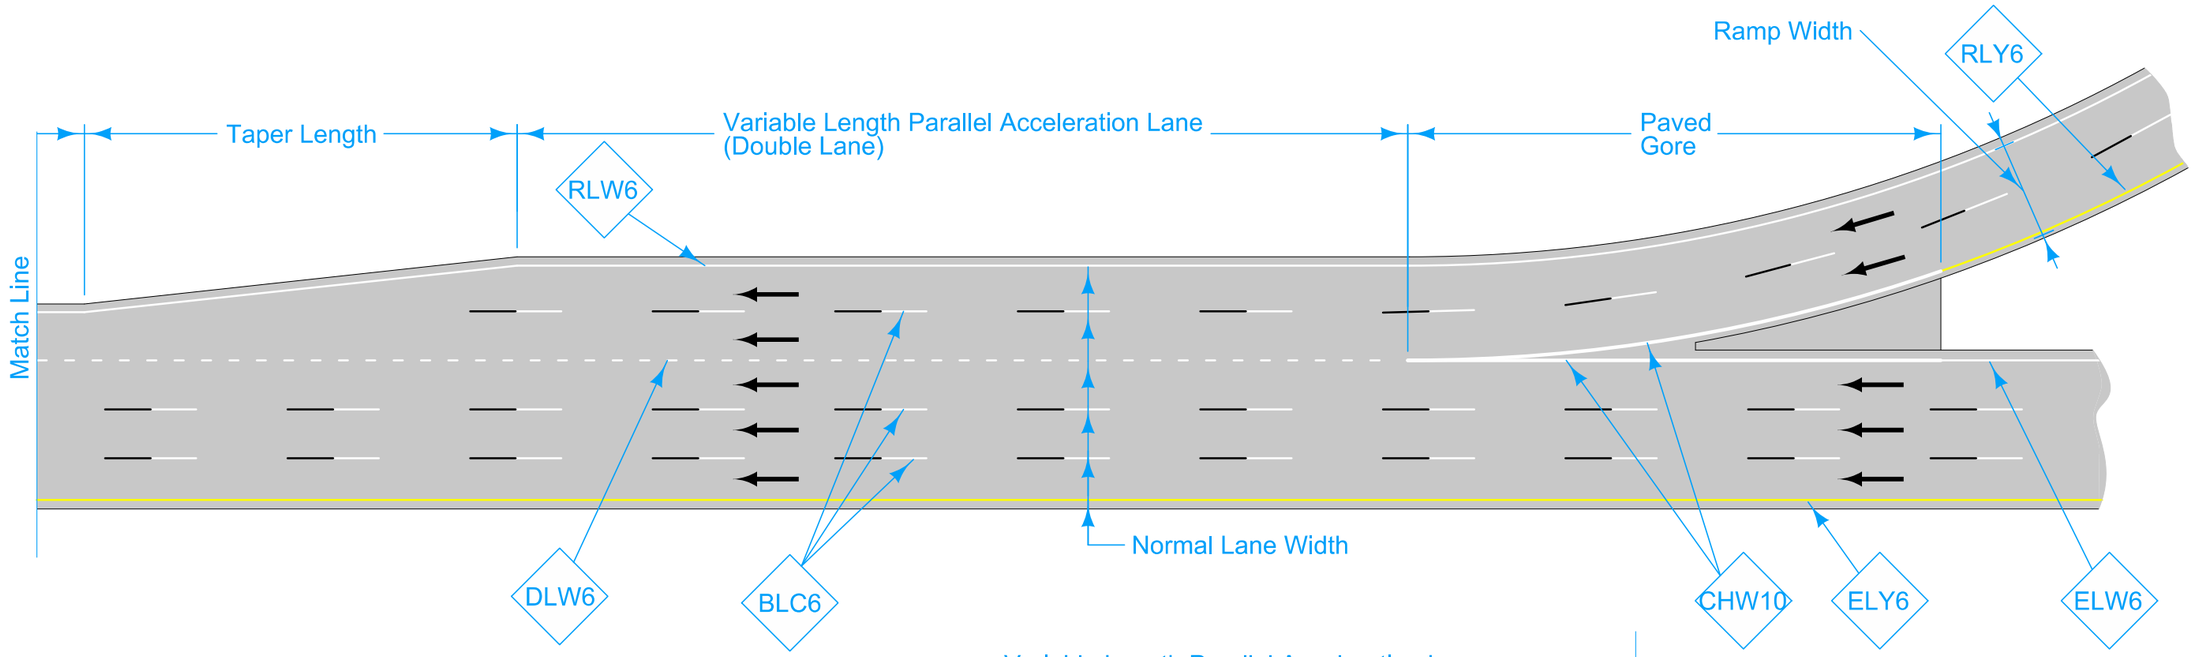

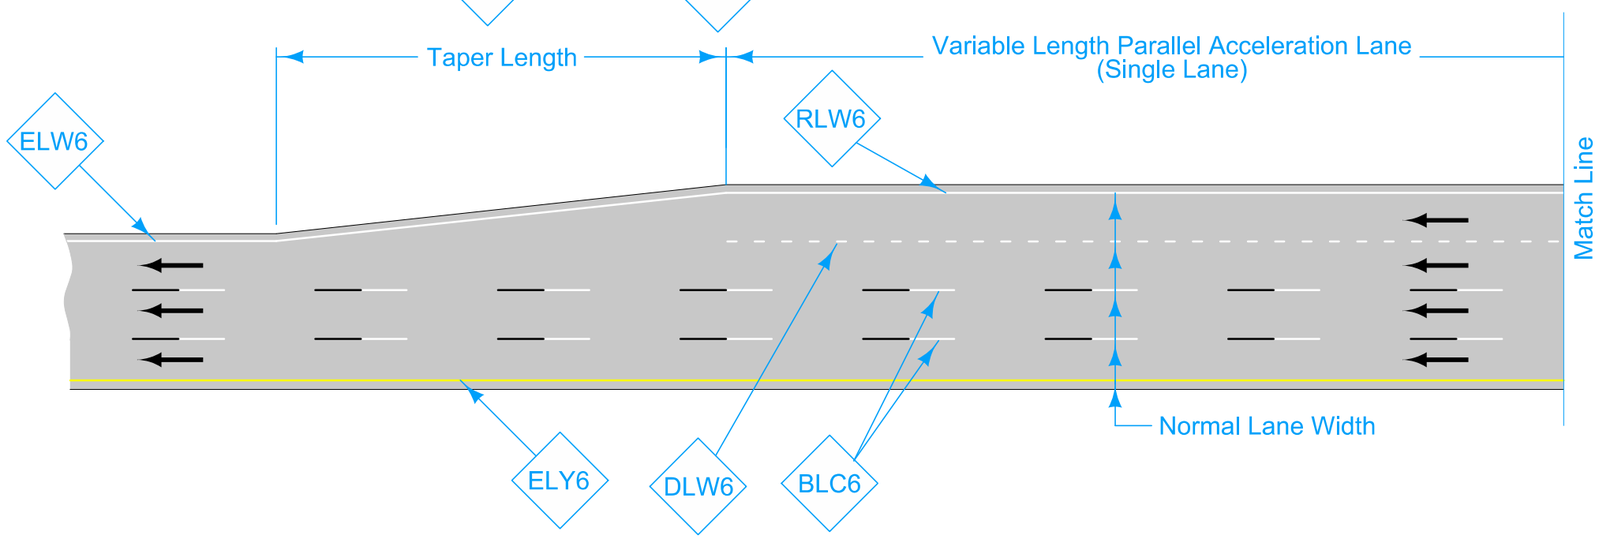

TWO LANE ENTRANCE RAMP WITH DOUBLE PARALLEL ACCELERATION LANE

LEGEND

←	Direction of Traffic	DLW6	Dotted Line (White)	RLW6	Ramp Edge Line Right (White)
BLC6	Broken Lane Line (White/Black)	ELW6	Edge Line Right (White)	RLY6	Ramp Edge Line Left (Yellow)
CHW10	Channelizing Line (White)	ELY6	Edge Line Left (Yellow)	LDW10	Lane Drop (White)

IOWA | DOT

STANDARD ROAD PLAN

REVISION	
1	10-15-24

PM-320

SHEET 7 of 7

REVISIONS: Modified label on page 3.

APPROVED BY DESIGN METHODS ENGINEER

ENTRANCE AND EXIT RAMPS
(Interstate)