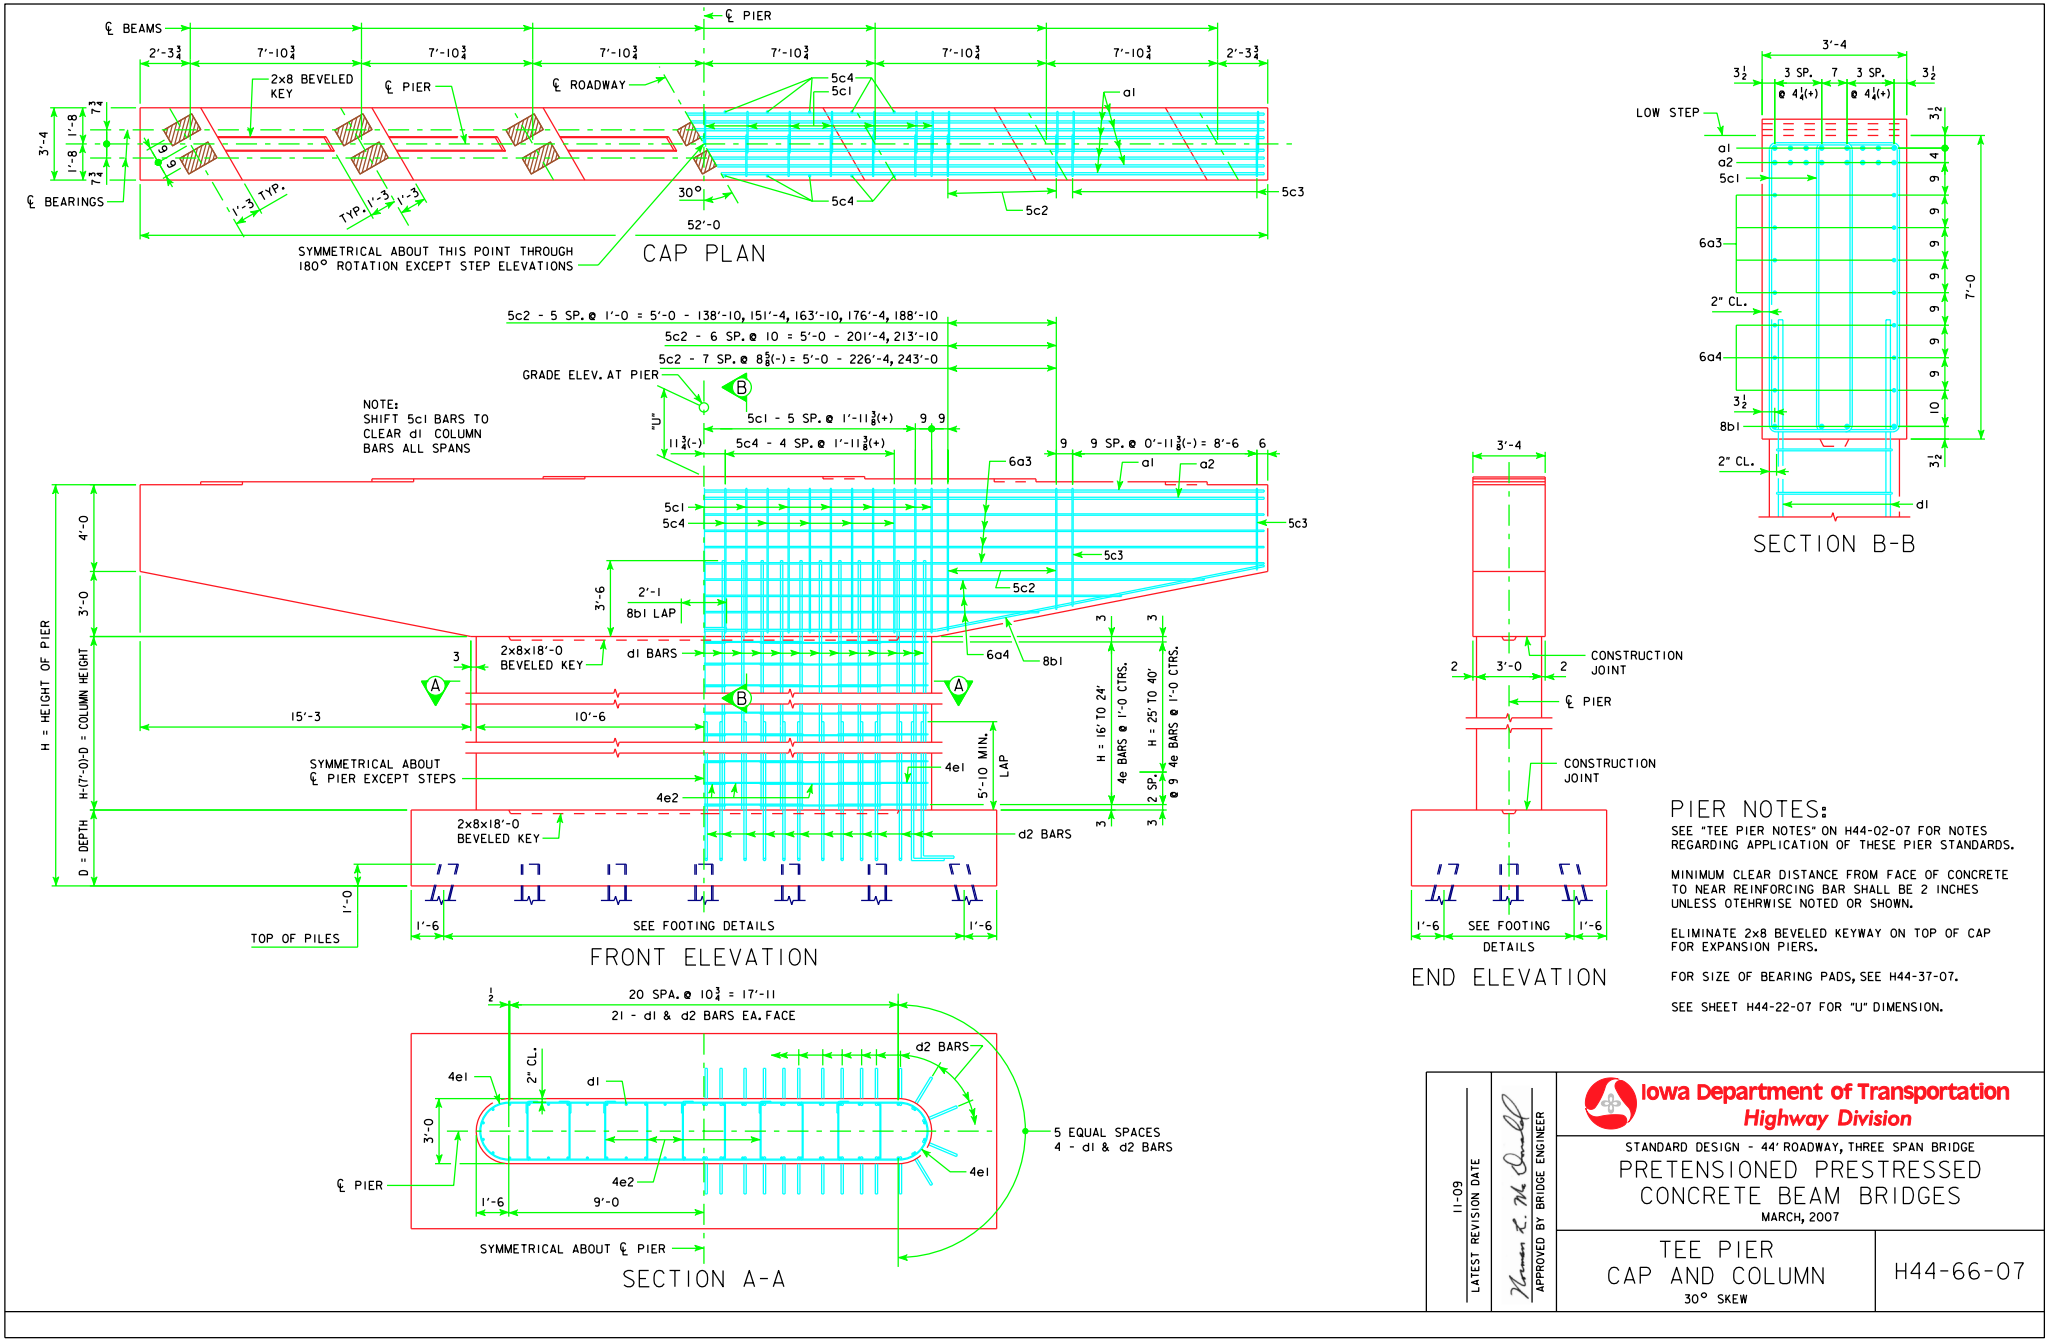


## PIER NOTES:

SEE "TEE PIER NOTES" ON H44-02-07 FOR NOTES REGARDING APPLICATION OF THESE PIER STANDARDS.

MINIMUM CLEAR DISTANCE FROM FACE OF CONCRETE TO NEAR REINFORCING BAR SHALL BE 2 INCHES UNLESS OTEHRWISE NOTED OR SHOWN.

ELIMINATE 2x8 BEVELED KEYWAY ON TOP OF CAP FOR EXPANSION PIERS.

FOR SIZE OF BEARING PADS, SEE H44-37-07.

SEE SHEET H44-22-07 FOR "U" DIMENSION.

| | | |
|---|---|---|
| 11-09 LATEST REVISION DATE | APPROVED BY BRIDGE ENGINEER | Iowa Department of Transportation Highway Division |
| | | STANDARD DESIGN - 44' ROADWAY, THREE SPAN BRIDGE<br>PRETENSIONED PRESTRESSED CONCRETE BEAM BRIDGES<br>MARCH, 2007 |
| | | TEE PIER CAP AND COLUMN<br>30° SKEW |
| | | H44-66-07 |

REVISED 11-09 - SHEET WAS REVISED TO MEET LRFD SPECIFICATIONS.