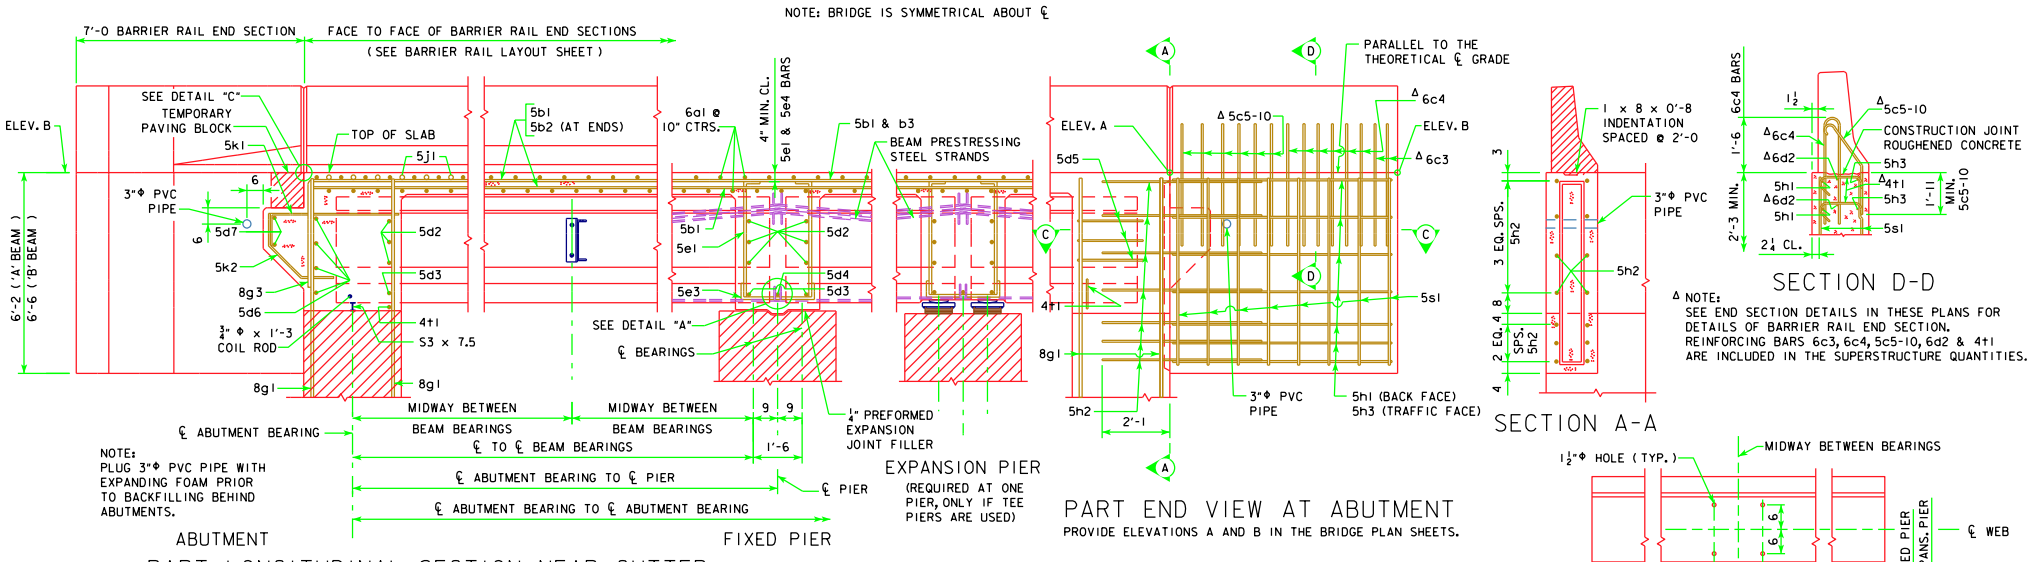

PART LONGITUDINAL SECTION NEAR GUTTER

(FOR DETAILS OF INTERMEDIATE DIAPHRAGM SEE SHEET H30-38-06)

PART END VIEW AT ABUTMENT

PROVIDE ELEVATIONS A AND B IN THE BRIDGE PLAN SHEETS.

SECTION A-A

SECTION D-D

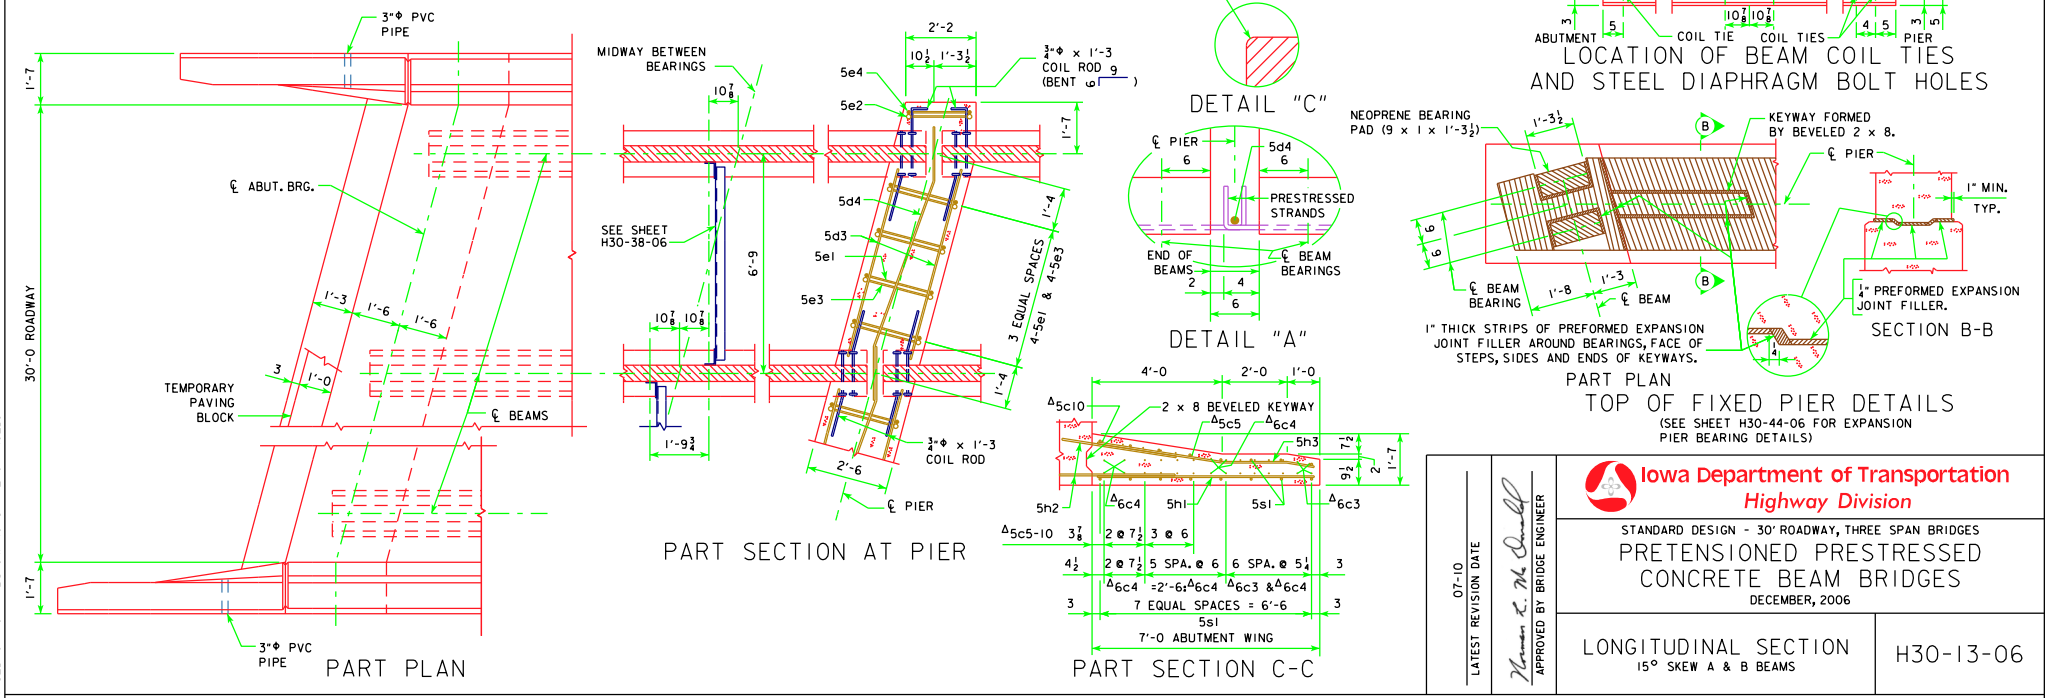

REVISED 07-10 - ABUT. WING SHAPE CHANGED.

07-10
LATEST REVISION DATE

APPROVED BY BRIDGE ENGINEER

Iowa Department of Transportation
Highway Division

STANDARD DESIGN - 30' ROADWAY, THREE SPAN BRIDGES

PRETENSIONED PRESTRESSED CONCRETE BEAM BRIDGES

DECEMBER, 2006

LONGITUDINAL SECTION
15° SKEW A & B BEAMS

H30-13-06