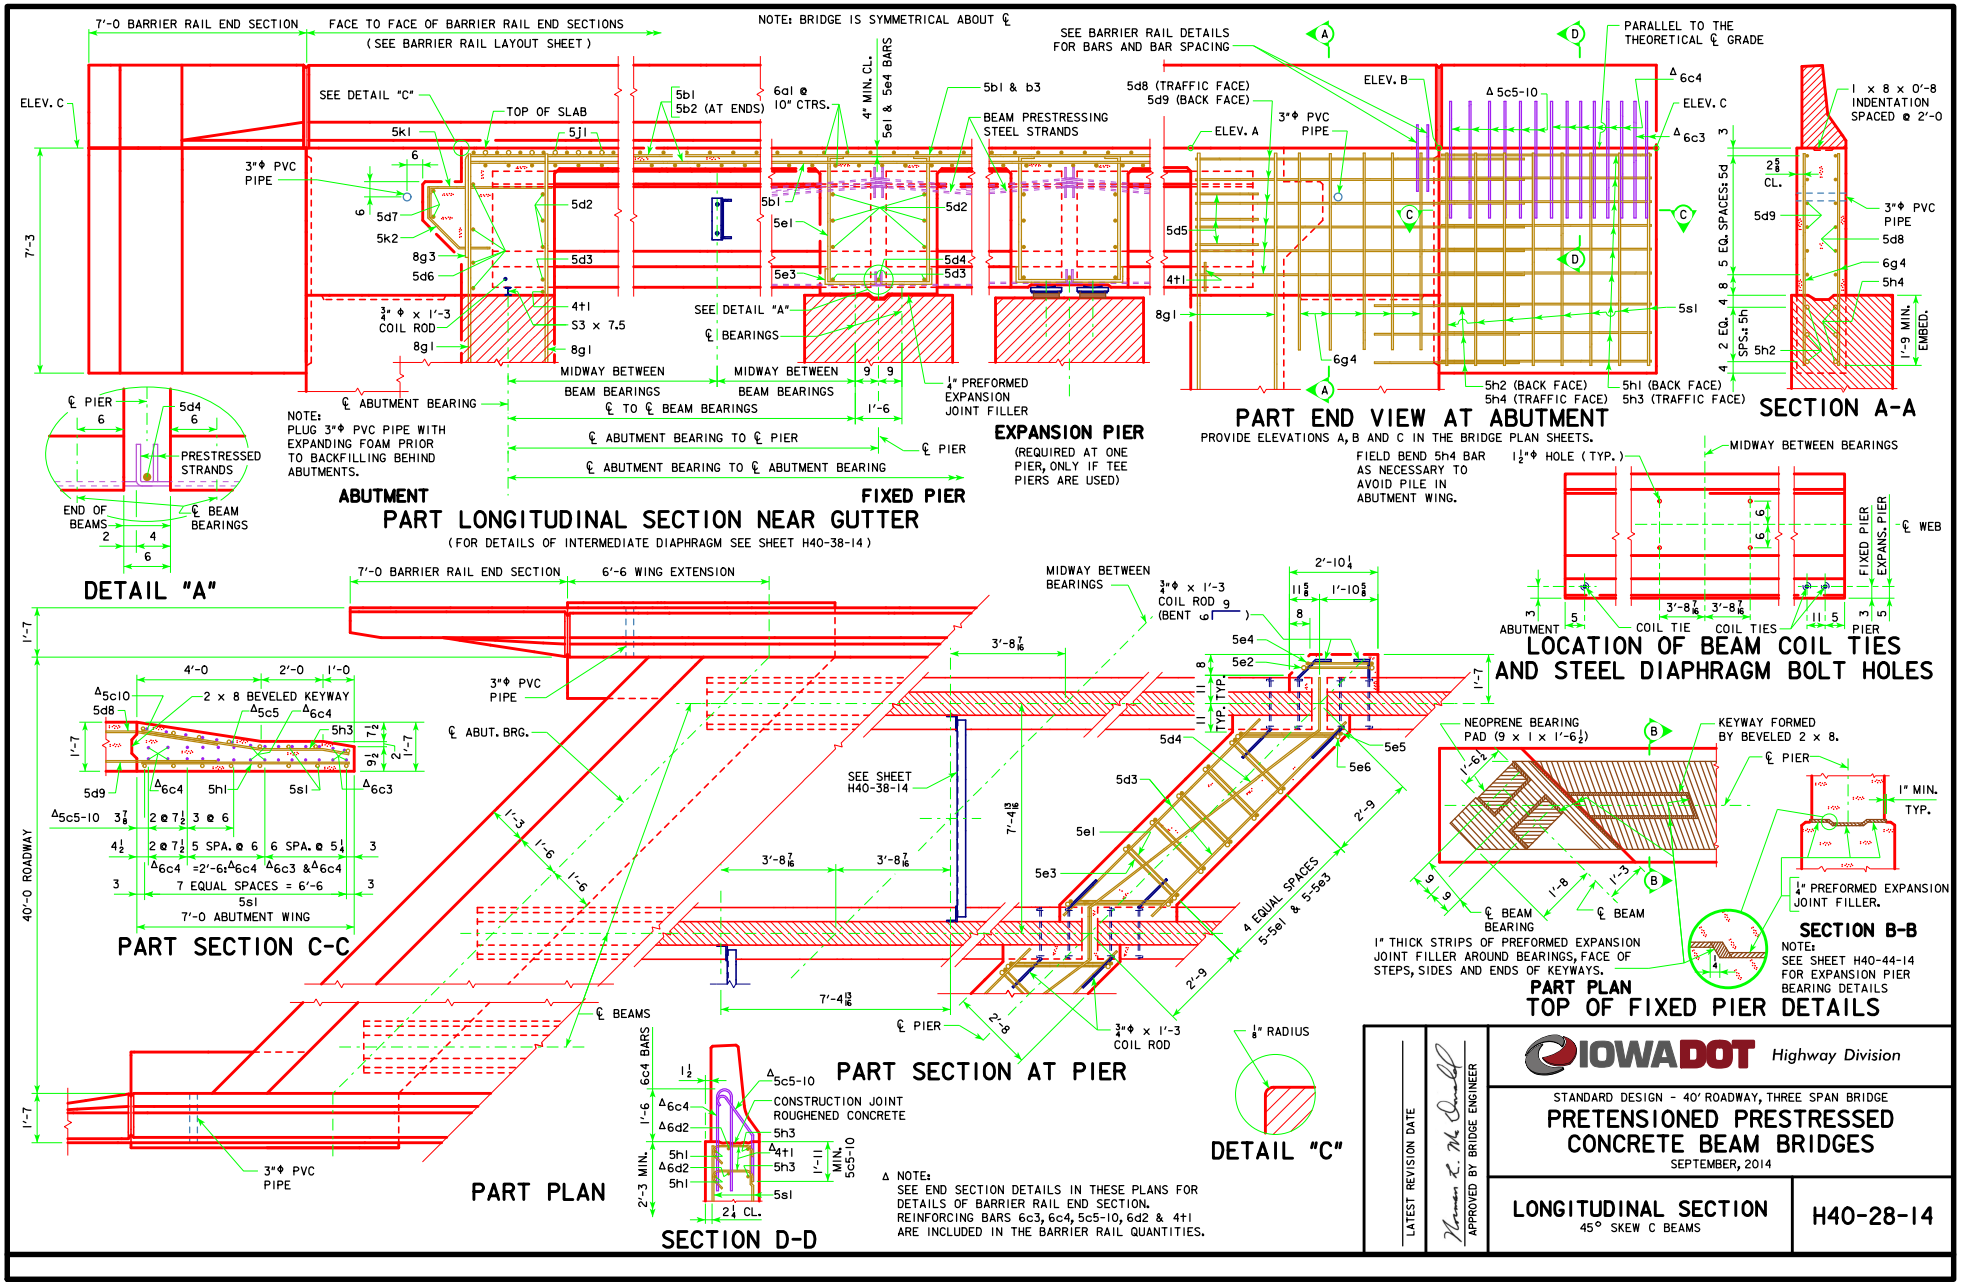
7'-0 BARRIER RAIL END SECTION
FACE TO FACE OF BARRIER RAIL END SECTIONS
(SEE BARRIER RAIL LAYOUT SHEET)
NOTE: BRIDGE IS SYMMETRICAL ABOUT ℄
SEE BARRIER RAIL DETAILS FOR BARS AND BAR SPACING
PARALLEL TO THE THEORETICAL ℄ GRADE
ELEV. C
ELEV. B
ELEV. A
SEE DETAIL "C"
TOP OF SLAB
3"Φ PVC PIPE
5k1
5j1
5b1
5b2 (AT ENDS)
6a1 @ 10" CTRS.
4" MIN. CL.
5e1 & 5e4 BARS
5b1 & b3
BEAM PRESTRESSING STEEL STRANDS
5d8 (TRAFFIC FACE)
5d9 (BACK FACE)
Δ 5c5-10
Δ 6c4
Δ 6c3
5d7
5k2
8g3
5d6
5d2
5d3
5e1
5e3
5d4
5d5
4t1
8g1
S3 x 7.5
¾" Φ x 1'-3 COIL ROD
SEE DETAIL "A"
℄ BEARINGS
6g4
5s1
5h2 (BACK FACE)
5h4 (TRAFFIC FACE)
5h1 (BACK FACE)
5h3 (TRAFFIC FACE)
1 x 8 x 0'-8 INDENTATION SPACED @ 2'-0
5 EQ. SPACES @ 5d
2 EQ. SPS. @ 5h
2⅝ CL.
5d9
5d8
6g4
5h4
5h2
1'-9 MIN. EMBED.
℄ ABUTMENT BEARING
MIDWAY BETWEEN BEARINGS
℄ TO ℄ BEAM BEARINGS
℄ ABUTMENT BEARING TO ℄ PIER
℄ ABUTMENT BEARING TO ℄ ABUTMENT BEARING
¼" PREFORMED EXPANSION JOINT FILLER
℄ PIER
NOTE: PLUG 3"Φ PVC PIPE WITH EXPANDING FOAM PRIOR TO BACKFILLING BEHIND ABUTMENTS.
ABUTMENT
FIXED PIER
PART LONGITUDINAL SECTION NEAR GUTTER
(FOR DETAILS OF INTERMEDIATE DIAPHRAGM SEE SHEET H40-38-14)
EXPANSION PIER
(REQUIRED AT ONE PIER, ONLY IF TEE PIERS ARE USED)
PART END VIEW AT ABUTMENT
PROVIDE ELEVATIONS A, B AND C IN THE BRIDGE PLAN SHEETS.
SECTION A-A
℄ PIER
5d4
PRESTRESSED STRANDS
END OF BEAMS
℄ BEAM BEARINGS
DETAIL "A"
FIELD BEND 5h4 BAR AS NECESSARY TO AVOID PILE IN ABUTMENT WING.
½" Φ HOLE (TYP.)
MIDWAY BETWEEN BEARINGS
FIXED PIER
EXPANS. PIER
℄ WEB
ABUTMENT
COIL TIE
COIL TIES
PIER
LOCATION OF BEAM COIL TIES AND STEEL DIAPHRAGM BOLT HOLES
7'-0 BARRIER RAIL END SECTION
6'-6 WING EXTENSION
40'-0 ROADWAY
4'-0
2'-0
1'-0
2 x 8 BEVELED KEYWAY
5h3
5d9
5h1
5s1
7'-0 ABUTMENT WING
PART SECTION C-C
3"Φ PVC PIPE
℄ ABUT. BRG.
SEE SHEET H40-38-14
3'-8 7/16
7'-4 13/16
MIDWAY BETWEEN BEARINGS
¾"Φ x 1'-3 COIL ROD (BENT 6)
2'-10¼
1'-10⅝
11⅛
8
11 TYP.
5e4
5e2
5d4
5e5
5e6
5d3
5e1
5e3
2'-9
4 EQUAL SPACES 5-5e1 & 5-5e3
¾"Φ x 1'-3 COIL ROD
℄ PIER
℄ BEAMS
PART SECTION AT PIER
NEOPRENE BEARING PAD (9 x 1 x 1'-6½)
KEYWAY FORMED BY BEVELED 2 x 8.
℄ PIER
1" MIN. TYP.
℄ BEAM BEARING
℄ BEAM
1" THICK STRIPS OF PREFORMED EXPANSION JOINT FILLER AROUND BEARINGS, FACE OF STEPS, SIDES AND ENDS OF KEYWAYS.
¼" PREFORMED EXPANSION JOINT FILLER.
SECTION B-B
NOTE: SEE SHEET H40-44-14 FOR EXPANSION PIER BEARING DETAILS
PART PLAN
TOP OF FIXED PIER DETAILS
3"Φ PVC PIPE
PART PLAN
6c4 BARS
Δ5c5-10
CONSTRUCTION JOINT ROUGHENED CONCRETE
Δ6c4
Δ6d2
5h3
Δ4t1
5h1
5s1
2½ CL.
SECTION D-D
⅛" RADIUS
DETAIL "C"
Δ NOTE:
SEE END SECTION DETAILS IN THESE PLANS FOR DETAILS OF BARRIER RAIL END SECTION.
REINFORCING BARS 6c3, 6c4, 5c5-10, 6d2 & 4t1 ARE INCLUDED IN THE BARRIER RAIL QUANTITIES.
LATEST REVISION DATE
APPROVED BY BRIDGE ENGINEER
IOWADOT Highway Division
STANDARD DESIGN - 40' ROADWAY, THREE SPAN BRIDGE
PRETENSIONED PRESTRESSED CONCRETE BEAM BRIDGES
SEPTEMBER, 2014
LONGITUDINAL SECTION
45° SKEW C BEAMS
H40-28-14