Extend in the direction specified with skew measured from centerline of existing structure. Dimension Rt. or Lt. is measured at ℄ of pipe along laying length.

1. See DR-201. Specify if inlet or outlet.
2. Existing structure.
3. If less than 12 inch cover over pipe in median, install median pipe and dike.
4. Bend may be accomplished by use of Adaptor (DR-122), Type "D" Section, or Concrete Elbow (DR-141) as specified.

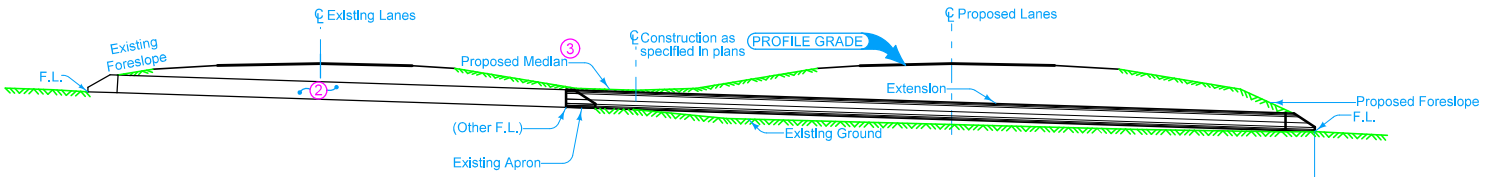

SECTION

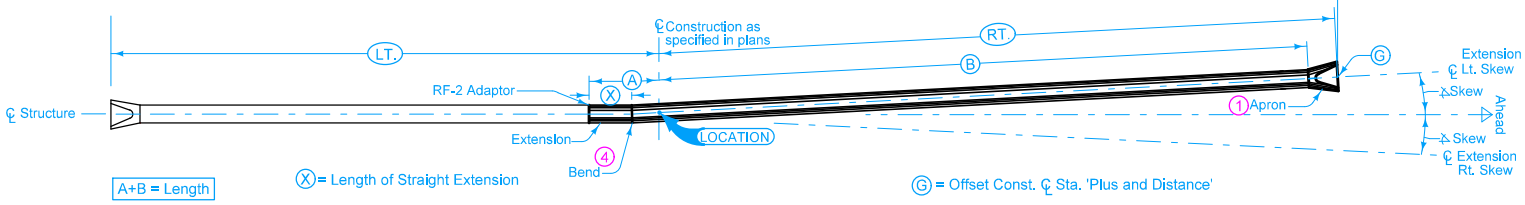

PLAN

Possible Tabulation:
104-3

IOWA DOT

STANDARD ROAD PLAN

REVISION	
New	04-21-15

DR-627

SHEET 1 of 1

REVISIONS: New. Replaces Detail 1307.

Brian Smith
APPROVED BY DESIGN METHODS ENGINEER

PIPE EXTENSION HORIZONTAL BEND - ADDING LANES