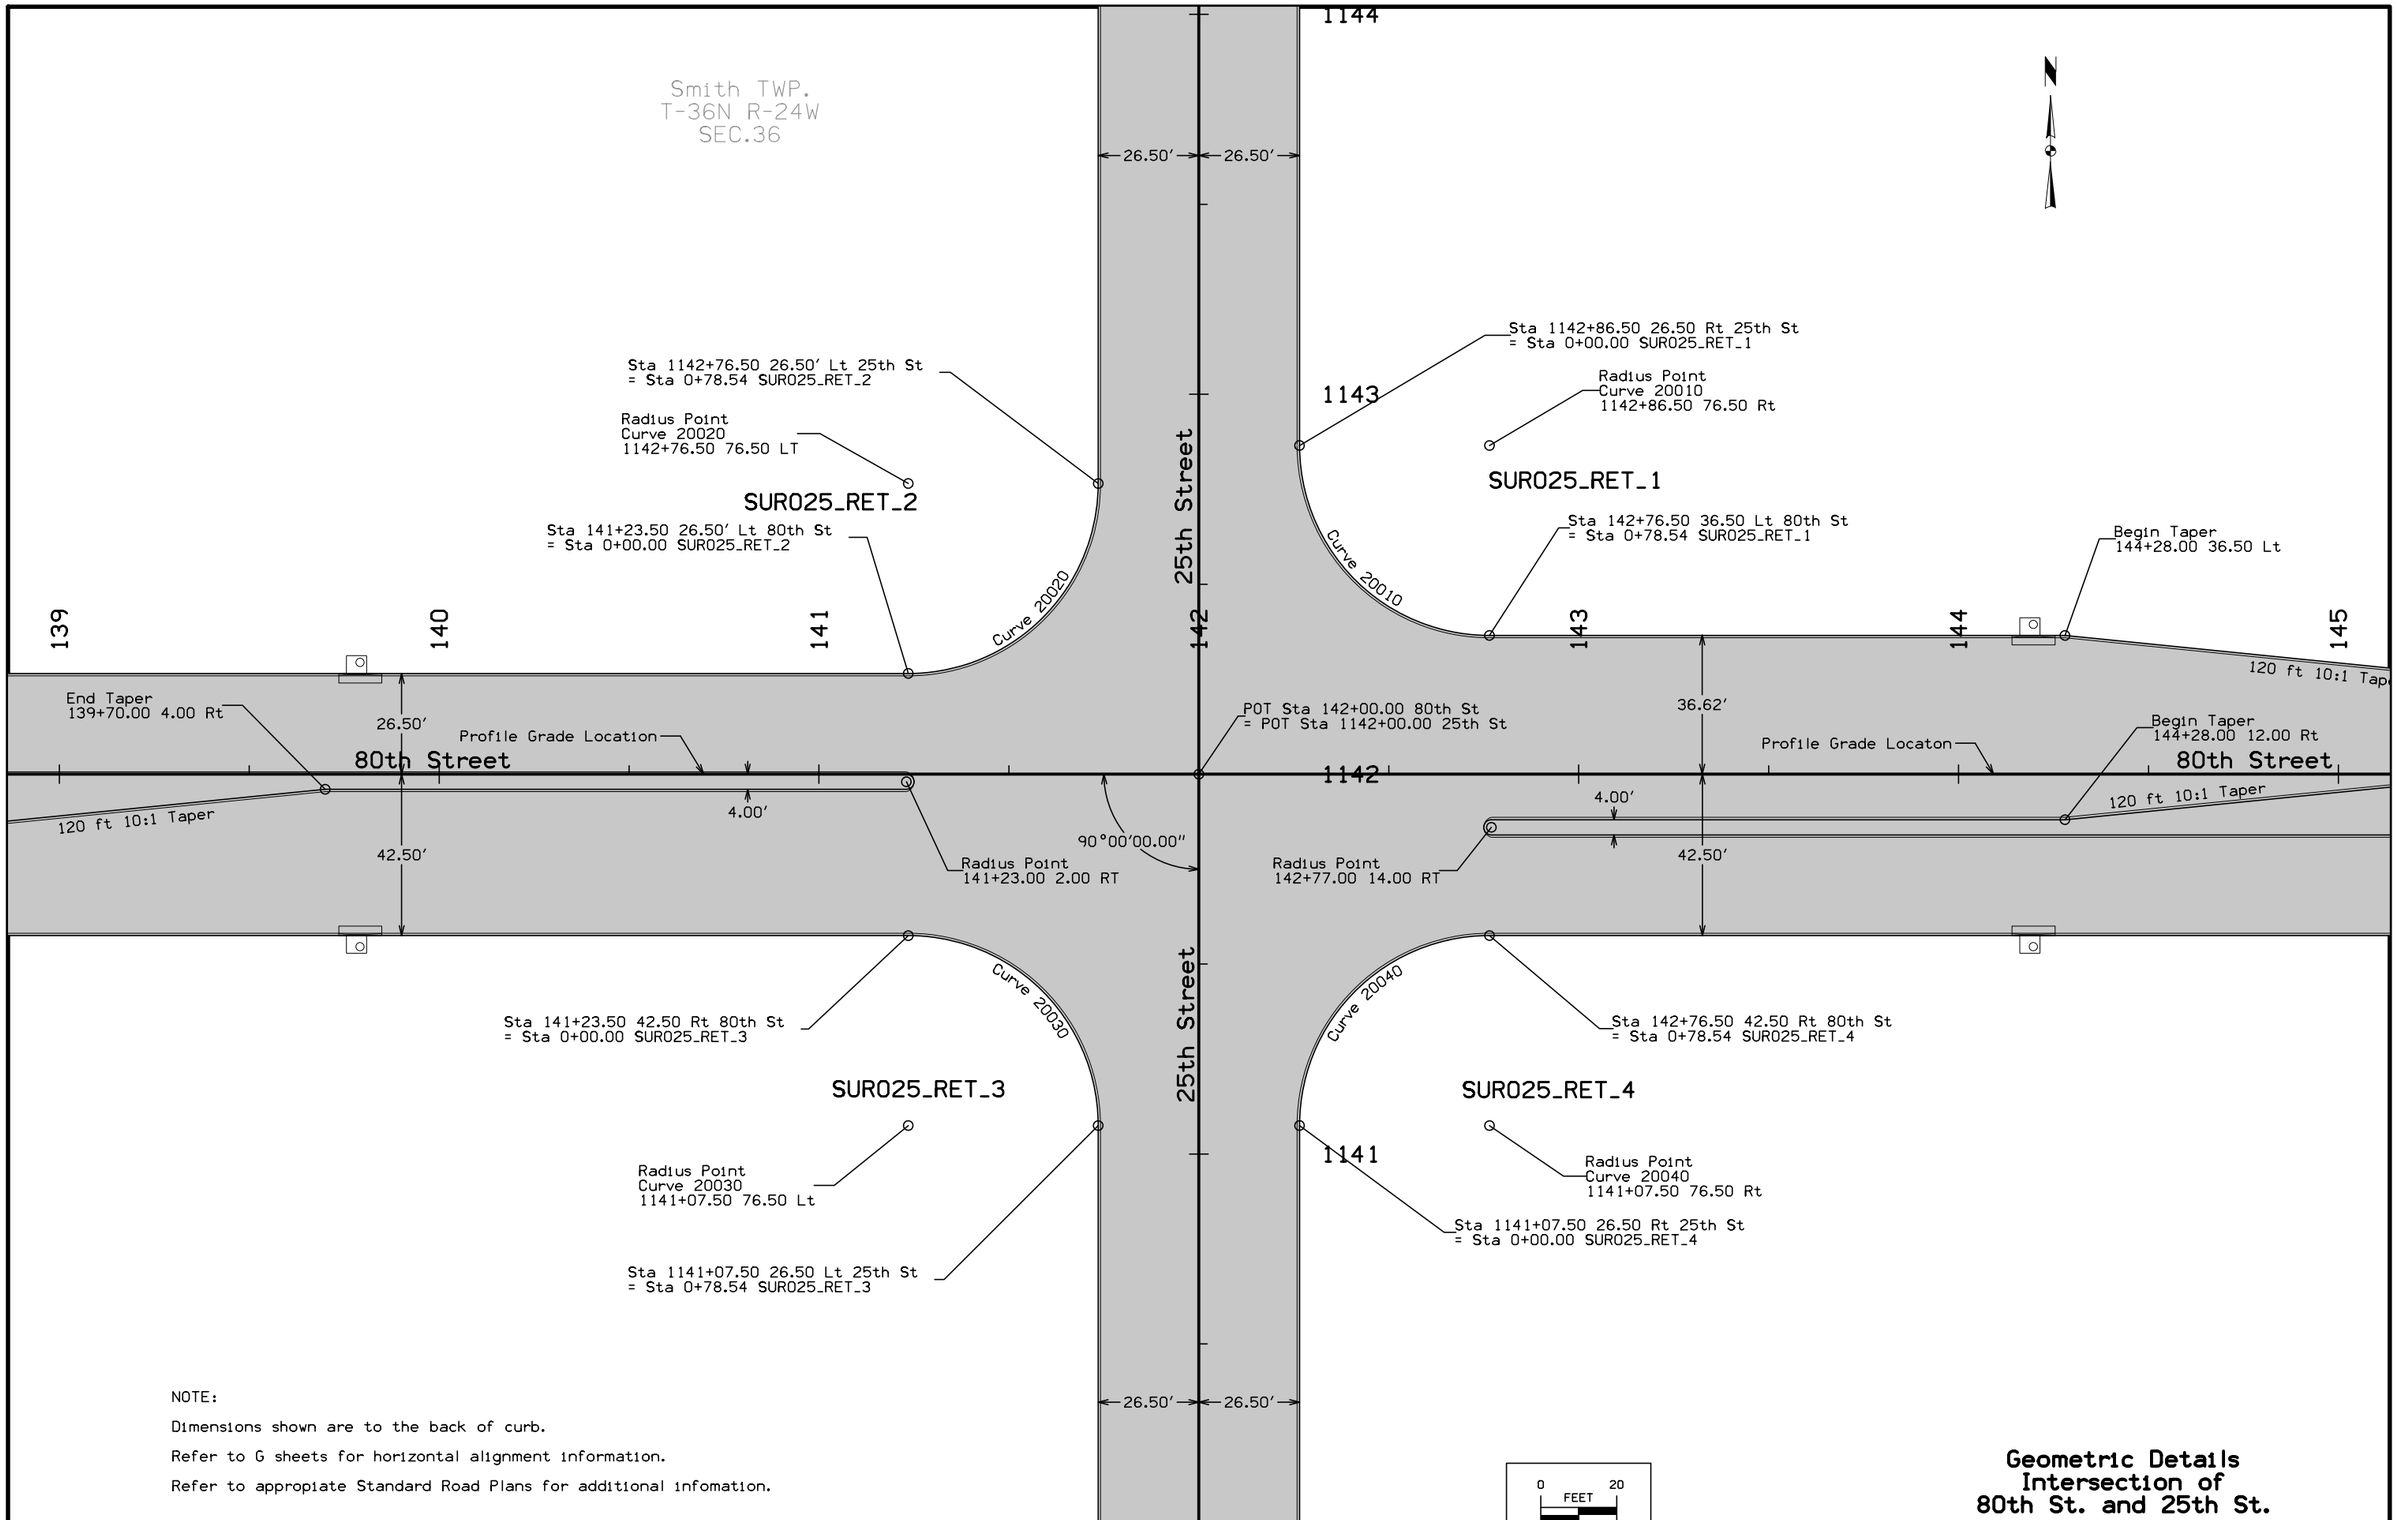

NOTE:

Dimensions shown are to the back of curb.

Refer to G sheets for horizontal alignment information.

Refer to appropiate Standard Road Plans for additional infomation.

Geometric Details
Intersection of
80th St. and 25th St.

C	ENGLISH	IOWA DOT	DESIGN TEAM		COUNTY	PROJECT NUMBER	SHEET NUMBER L.1

3:34:17 PM 11/19/2010 wmayber W:\Highway\Design\MethodsSection\Personal_Folders\Wes\Urban Intersection with Sidewalks\exampleL1.sht