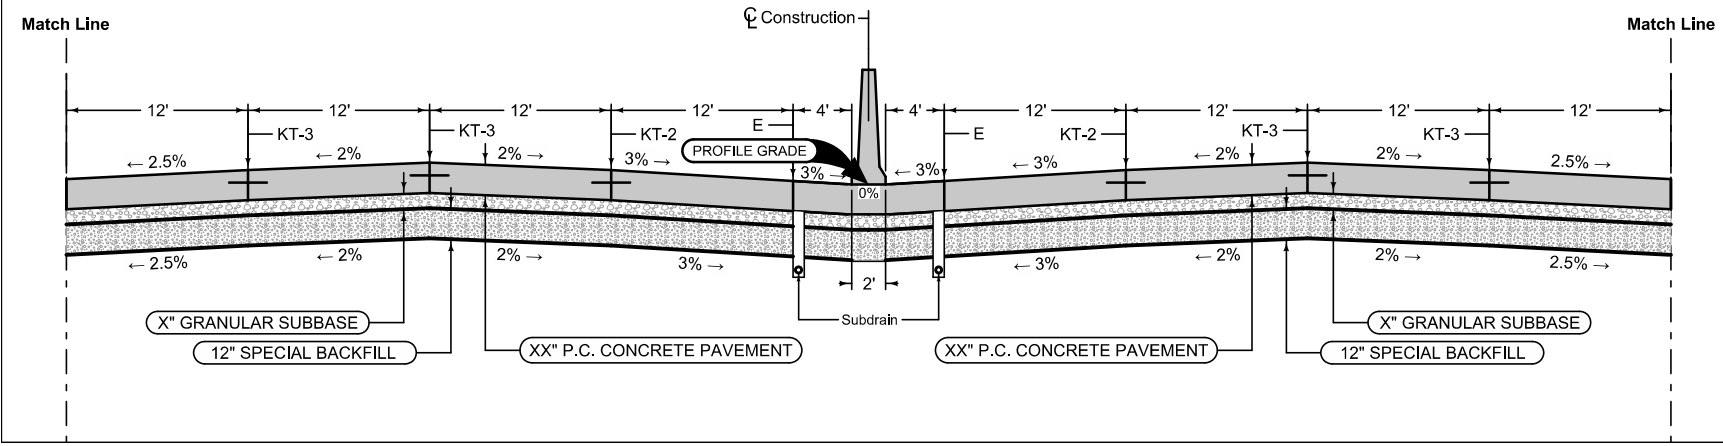

Mainline Jointing:
Transverse joints: CD at 20' spacing

6DP_Closed_ 04-17-12	
BEGIN STATION	END STATION