Compost blanket may be vegetated or unvegetated as specified in the contract documents.

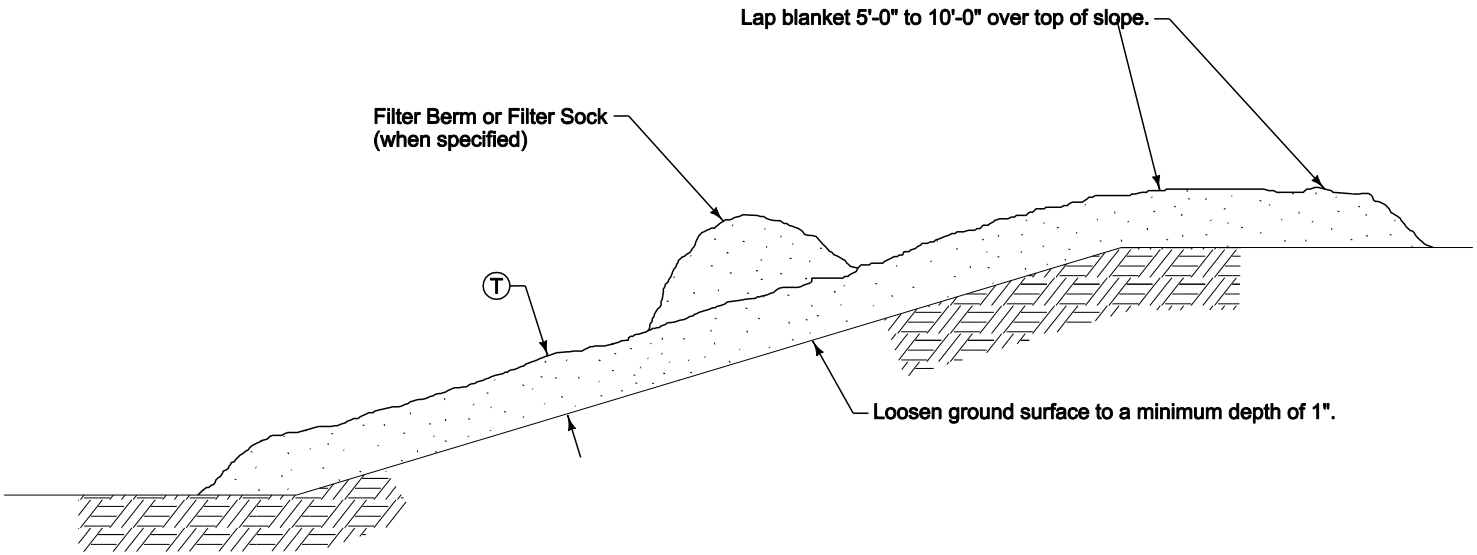

COMPOST BLANKET DETAIL

MINIMUM COMPOST BLANKET THICKNESS

SLOPE	BLANKET THICKNESS (T)
3:1	3"
≤ 4:1	2"

SUDAS

REVISION	
1	10-18-11

9040.1

SHEET 1 of 1

SUDAS Standard Specifications

COMPOST BLANKET

FIGURE 9040.1

SHEET 1 OF 1