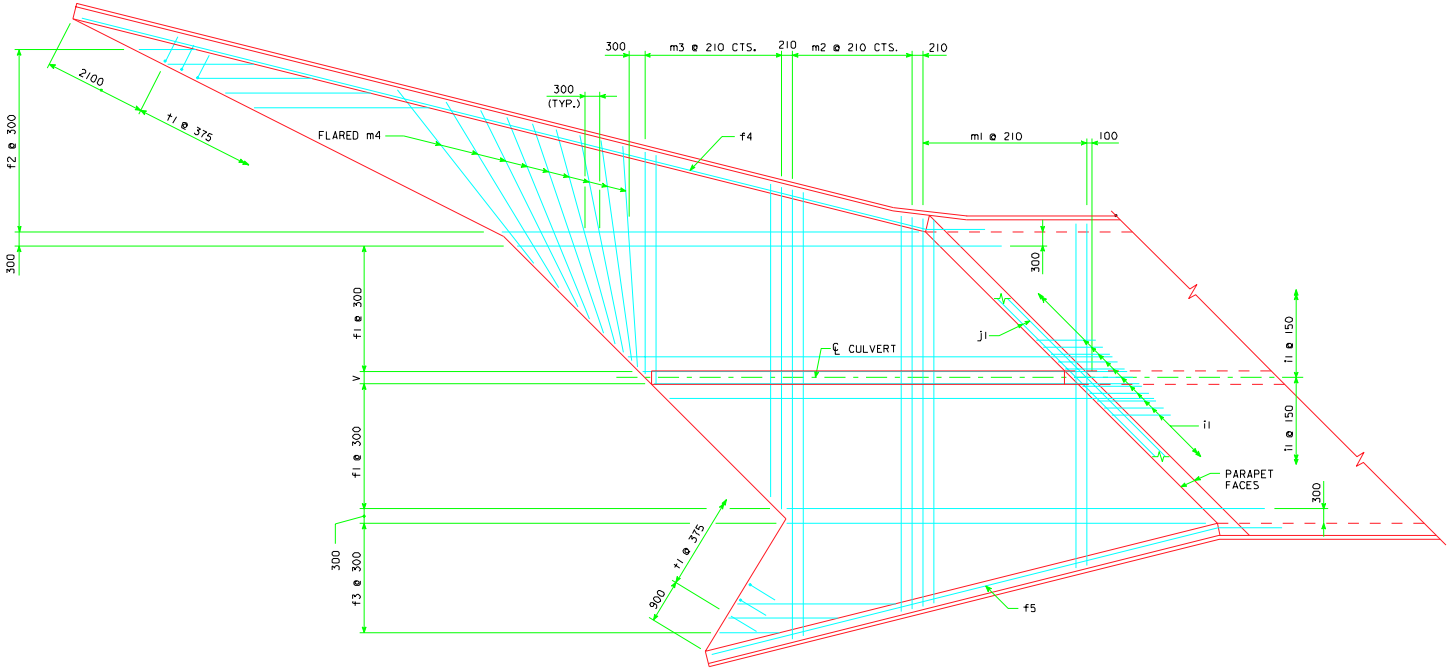

PLAN VIEW - TOP OF APRON REINFORCING BARS

NOTE:

1. BAR SPACINGS AND POSITIONS SHOWN ARE SIMILAR FOR ALL SIZES OF HEADWALLS IN THIS STANDARD.
2. WINGWALL BARS CONSISTENTLY REFERENCED FROM END OF WING FOR ALL HEADWALLS.
3. TOP TRANSVERSE FLOOR BARS ARE REFERENCED APPROXIMATELY 100 mm FROM THE BACK OF THE PARAPET FOR ALL HEADWALLS.
4. THERE ARE NO c11 BARS IN THE 1800 mm HEIGHT HEADWALL.
5. FOR DIMENSION TABLE SEE SHEET MTWH 45-1-95.
6. FOR REINFORCING IN CURTAIN WALL SEE CURTAIN WALL DETAILS ON SHEET MTWH 45-4-95.

LATEST REVISION DATE :	APPROVED BY : William A. Rendquist	STANDARD DESIGN FLARED WING HEADWALLS FOR TWIN REINFORCED CONCRETE BOX CULVERTS PROJECT DEVELOPMENT DIVISION IOWA DEPARTMENT OF TRANSPORTATION JULY, 1995 MTWH 45-2-95

TWH452M.SOI

XXXXXXXXXSYSTEMTIME XXXXXXXUSERNAME XXXXXXXXX