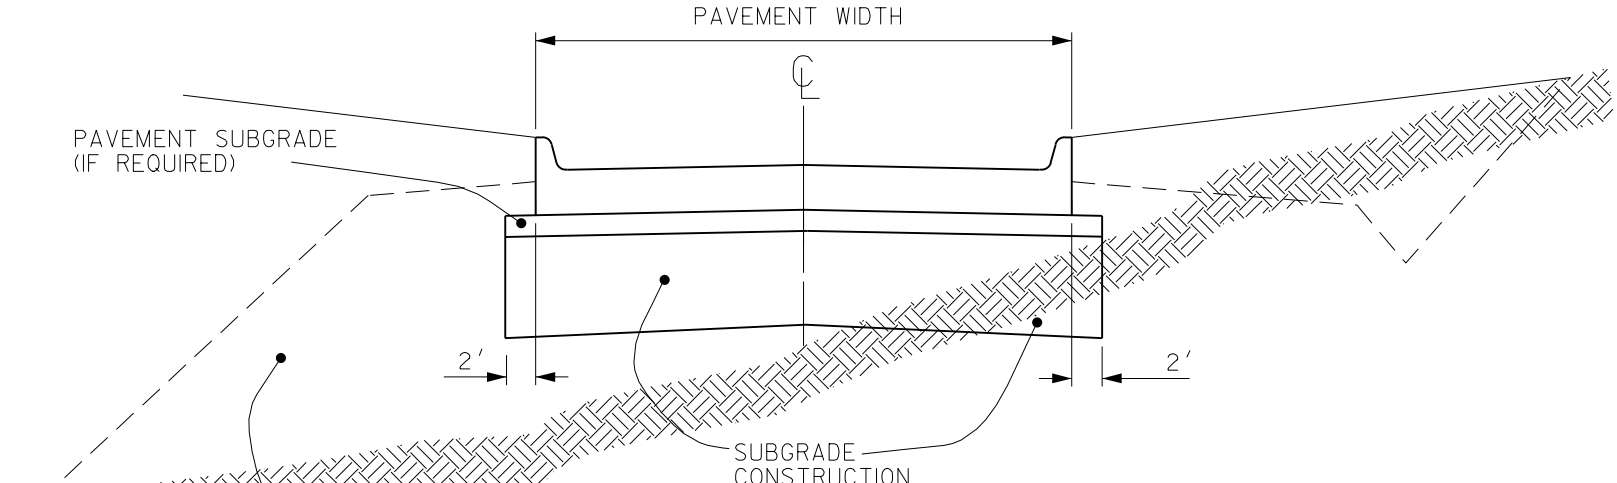

EMBANKMENT CONSTRUCTION: SHALL BE IN ACCORDANCE WITH SECTION 2010, 3.05 E, COMPACTION WITH MOISTURE AND DENSITY CONTROL, UNLESS OTHERWISE SPECIFIED. WHEN SPECIFIED IN THE CONTRACT DOCUMENTS, TYPE A COMPACTION, IN ACCORDANCE WITH SECTION 2010, 3.05 F, SHALL BE REQUIRED

SUBGRADE CONSTRUCTION: CONSTRUCTION OF SUBGRADE SHALL BE IN ACCORDANCE WITH SECTION 2010, 3.07, SUBGRADE PREPARATION.

REV.	DATE	BY

DATE: 01/25/01

EMBANKMENT AND SUBGRADE CONSTRUCTION

FIGURE: 2010.2