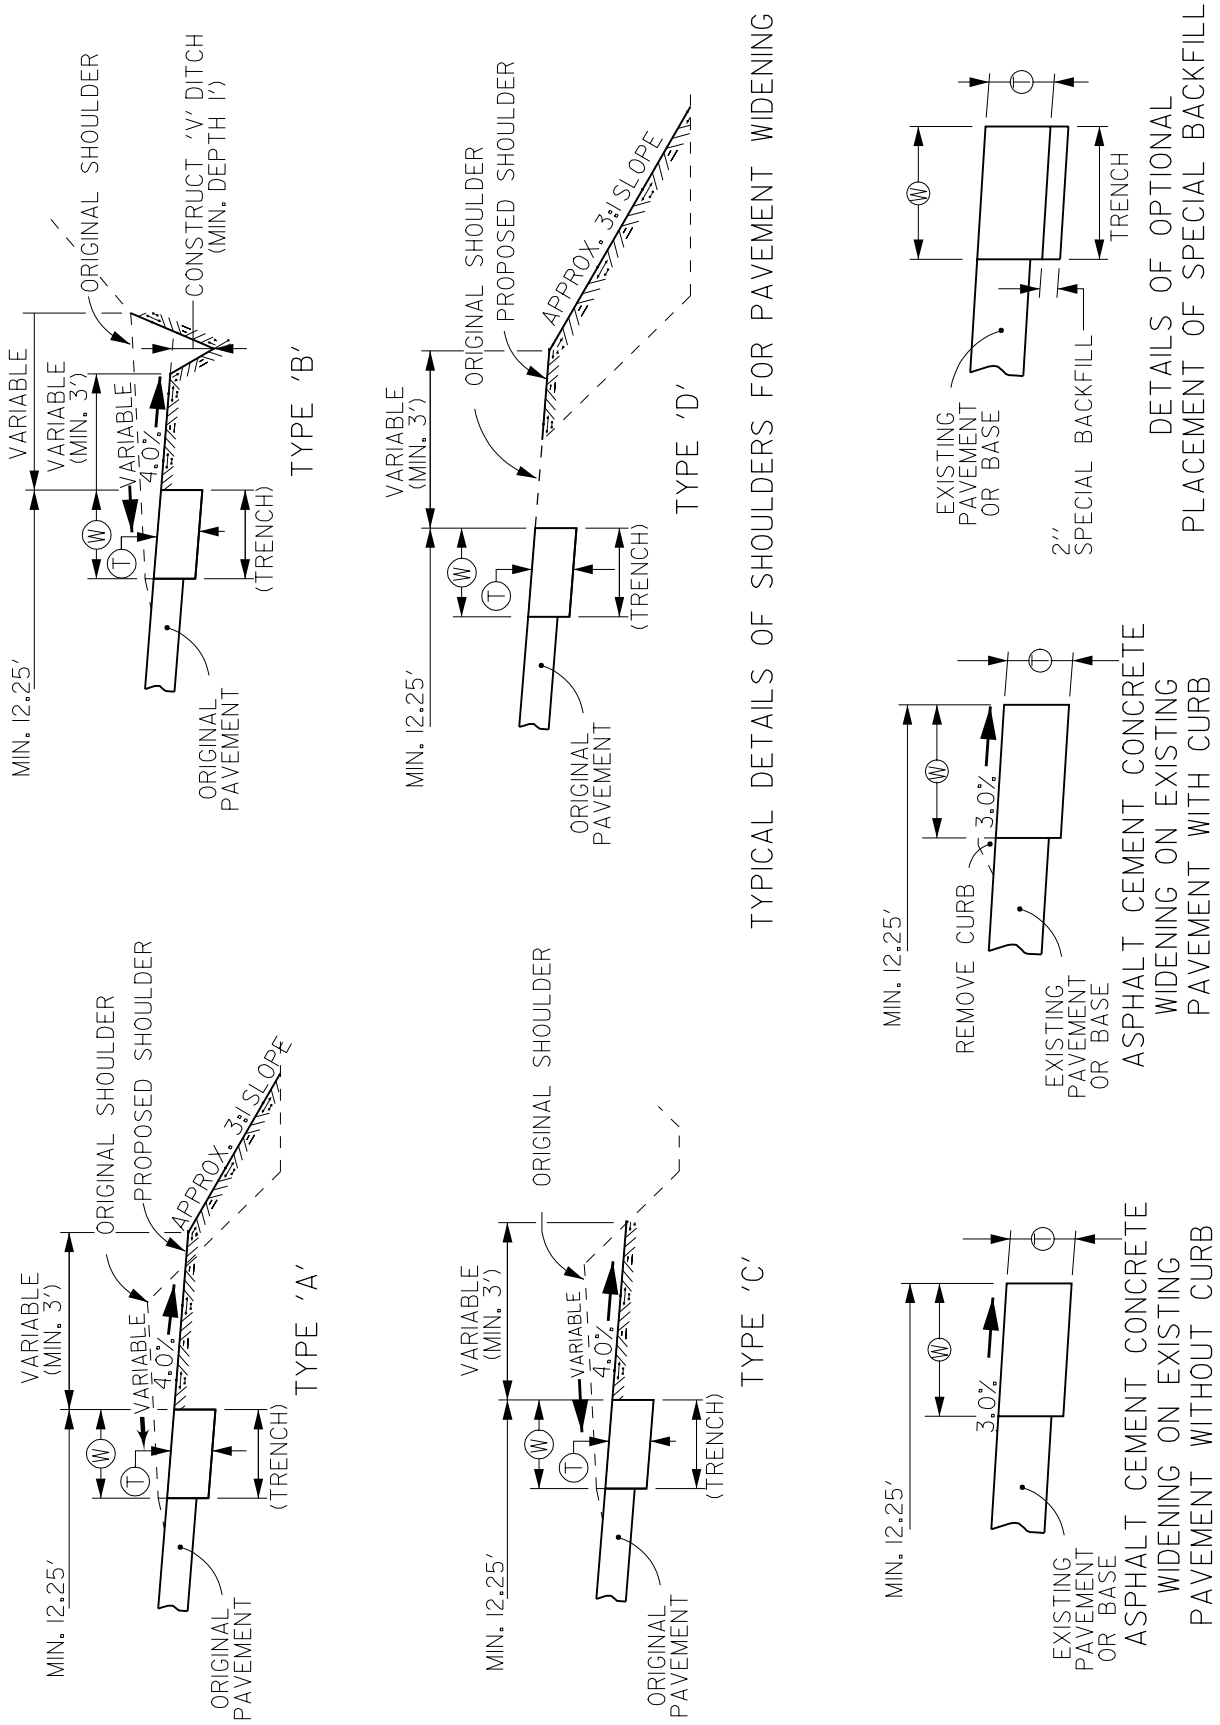


| REV. | DATE | BY | ASPHALT CEMENT CONCRETE BASE WIDENING | FIGURE: 7020.5C |
|---|---|---|---|---|
| 1 | 01/25/01 | | | |
| DATE: 01-01-98 | | | | SHEET 1 OF 1 |