ROADSIDE OBSTACLE, TWO-WAY PROTECTION

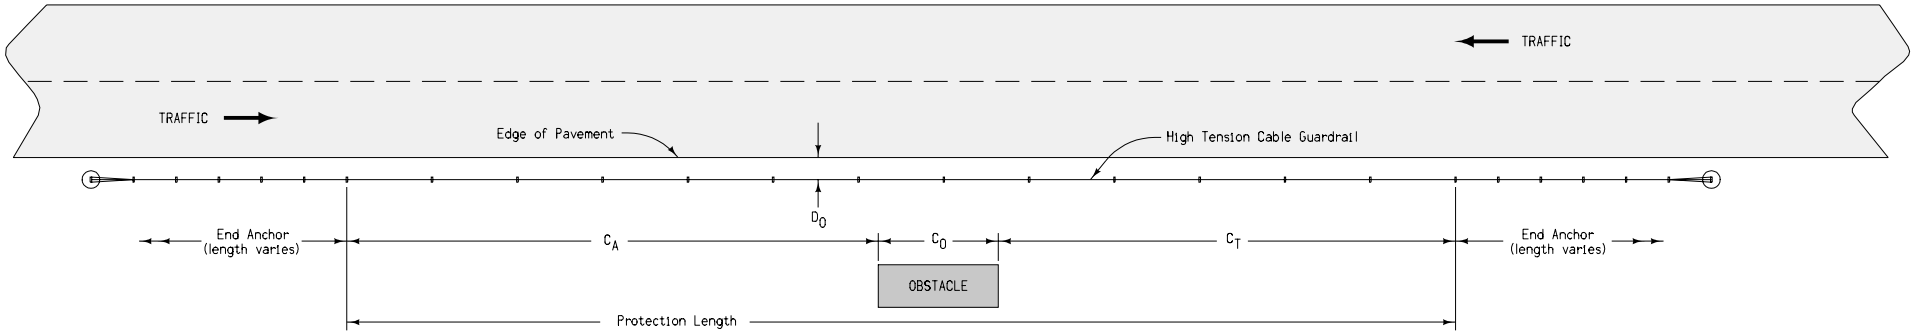

ROADSIDE OBSTACLE, ONE-WAY PROTECTION

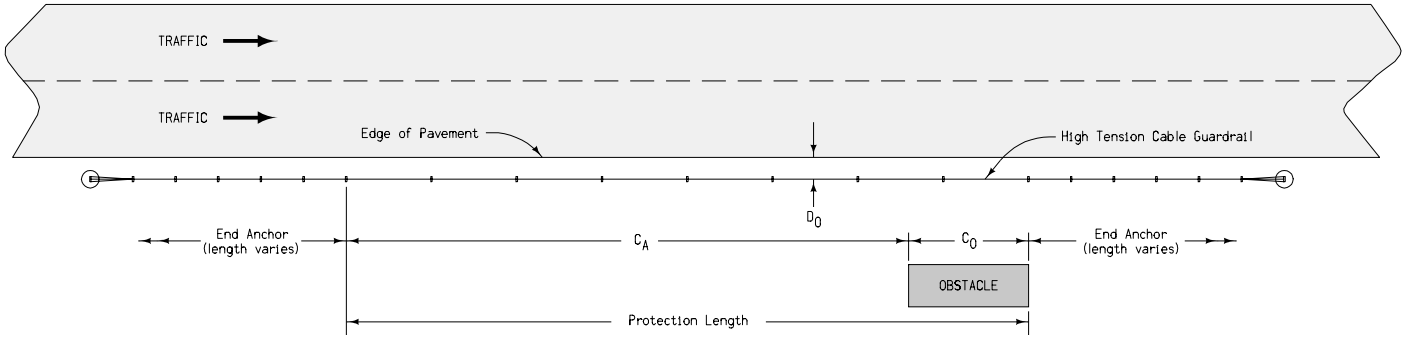

Contract Items:

High Tension Cable Guardrail

High Tension Cable Guardrail, End Anchor

Tabulation:

108-9A

Iowa Department of Transportation

STANDARD ROAD PLAN

REVISION	
NEW	04-17-07

RE-88

SHEET 1 of 2

REVISIONS: New.

Deanna Maifield

APPROVED BY DESIGN METHODS ENGINEER

HIGH TENSION CABLE GUARDRAIL

MEDIAN OBSTACLE PROTECTION

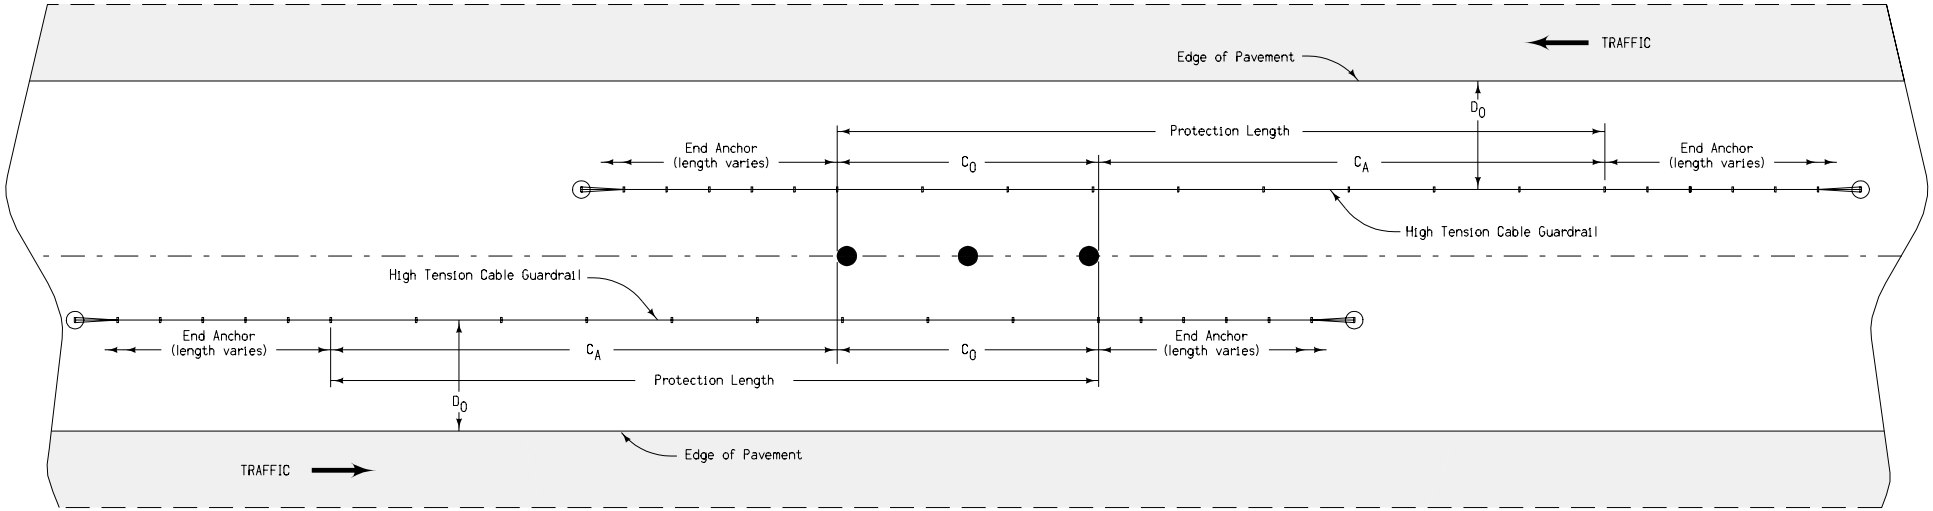

Iowa Department of Transportation

STANDARD ROAD PLAN

REVISION	
NEW	04-17-07

RE-88

SHEET 2 of 2

REVISIONS: New.

Deanna Maifield
APPROVED BY DESIGN METHODS ENGINEER

HIGH TENSION CABLE GUARDRAIL