MAINLINE SIGNS

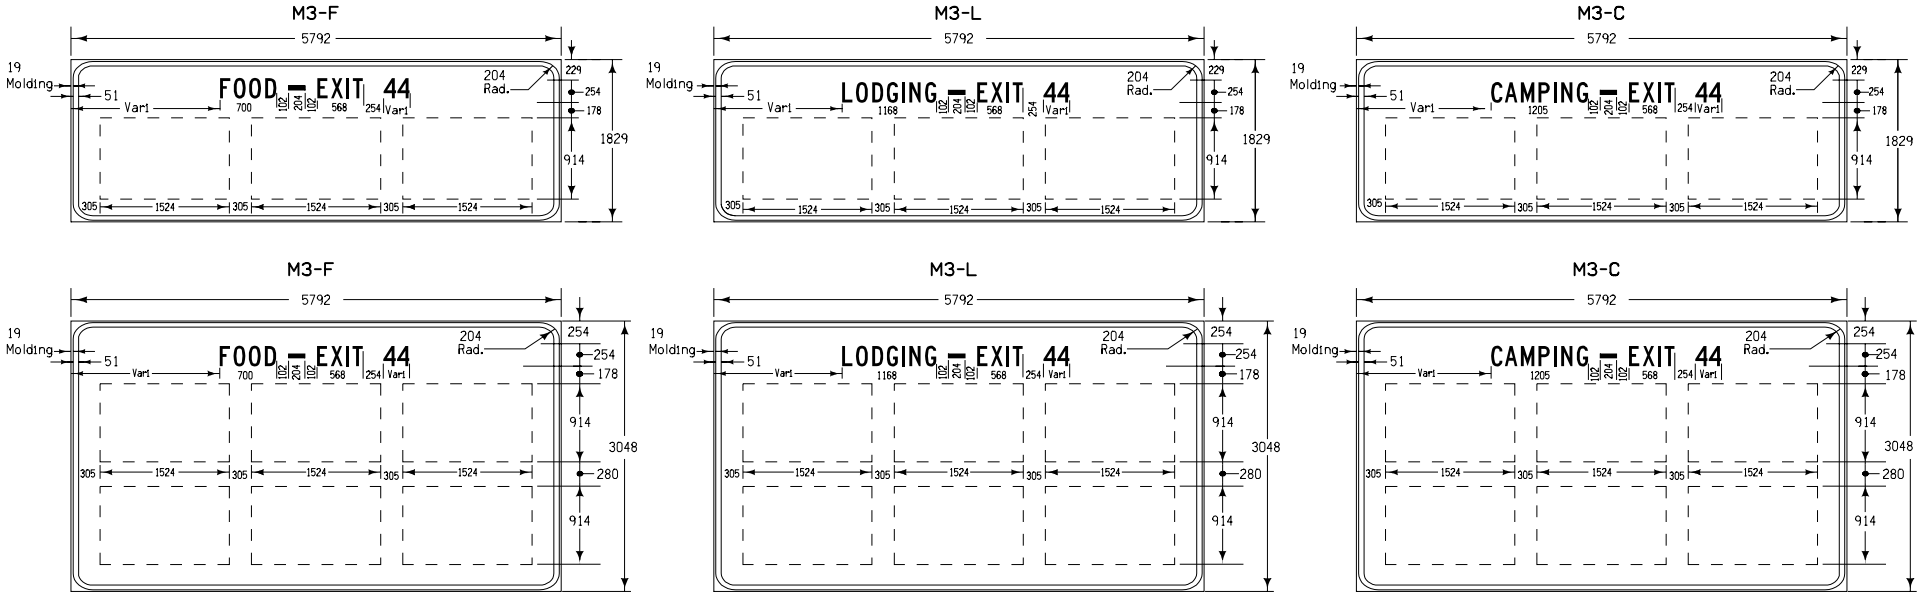

F	43	O	43	O	54	D
127		147		147		139

E	43	X	43	I	43	T
127		149		36		127

All letters 254 series "C"

204 / 51

L	43	O	54	D	43	G	54	I	54	N	54	G
127		147		139		139		36		139		139

C	30	A	43	M	54	P	54	I	54	N	54	G
139		159		165		139		36		139		139

All dimensions are given in millimeters unless noted.

Letter width & interletter spacing shown on charts.

Letters & borders - smooth silver reflective sheeting
Background - interstate blue, reflective sheeting

M

METRIC VERSION

Iowa Department of Transportation

STANDARD ROAD PLAN

REVISION	
1	10-17-06

RD-50(3)

SHEET 3 of 5

REVISIONS: Remove detachable copy information.

Deanna Maifield
APPROVED BY DESIGN METHODS ENGINEER

TYPE 'B' LOGO SERVICE SIGNS
FOR SINGLE EXIT INTERCHANGES