GENERAL NOTES:

Construct basin/embankment to elevations and dimensions shown in the contract documents.

1. Elevation A: Bottom of basin.
2. Elevation B: Dewatering orifice/wet storage.
3. Elevation C: Principal spillway/dry storage.
4. Elevation D: Top of embankment.
5. Elevation E: Emergency spillway.
6. Barrel length and diameter: As specified.
7. Riser pipe and base/dewatering device: See Figure 9040.15.
8. Anti-vortex device: See Figure 9040.16.

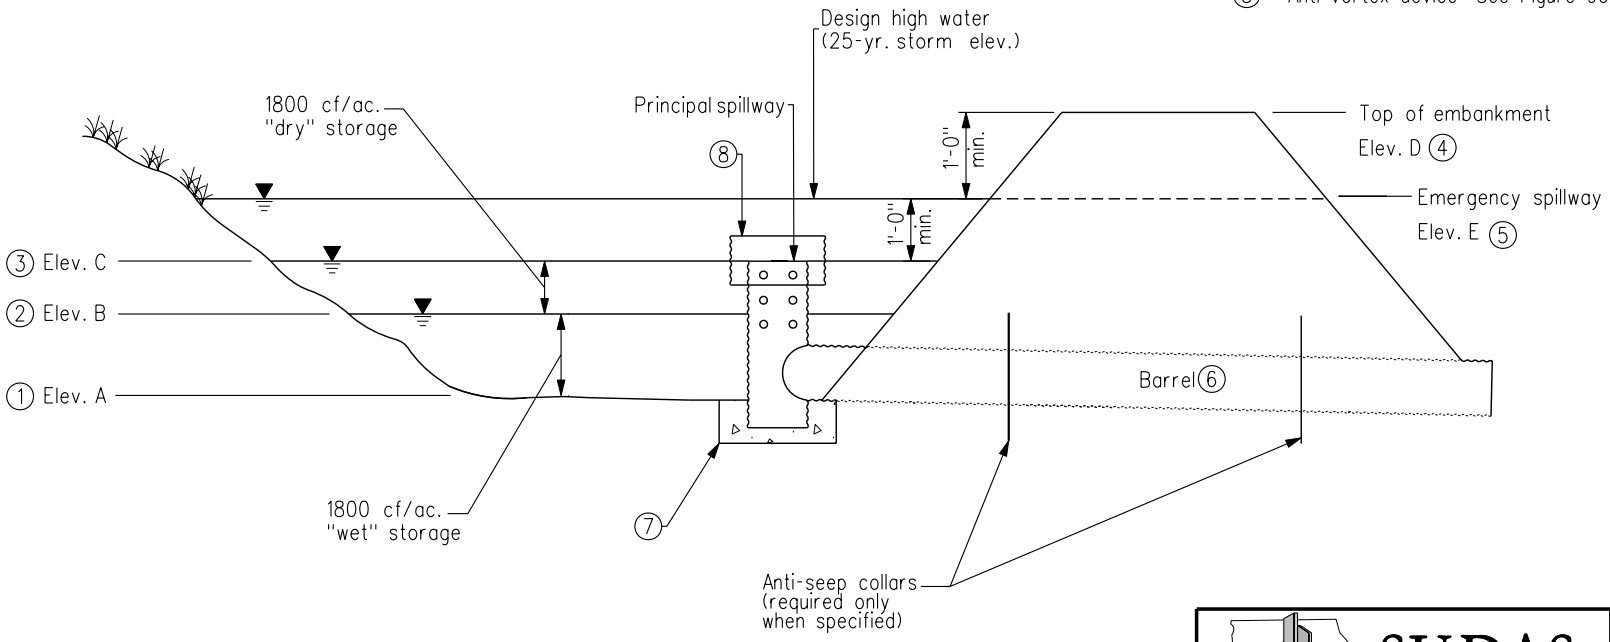

SUDAS

FIGURE: 9040.14	REVISION NO. ---
	REVISION DATE 10/17/06
	SHEET 1 OF 1

SEDIMENT BASIN WITH EMERGENCY SPILLWAY

FIGURE: 9040.14 SHEET 1 OF 1