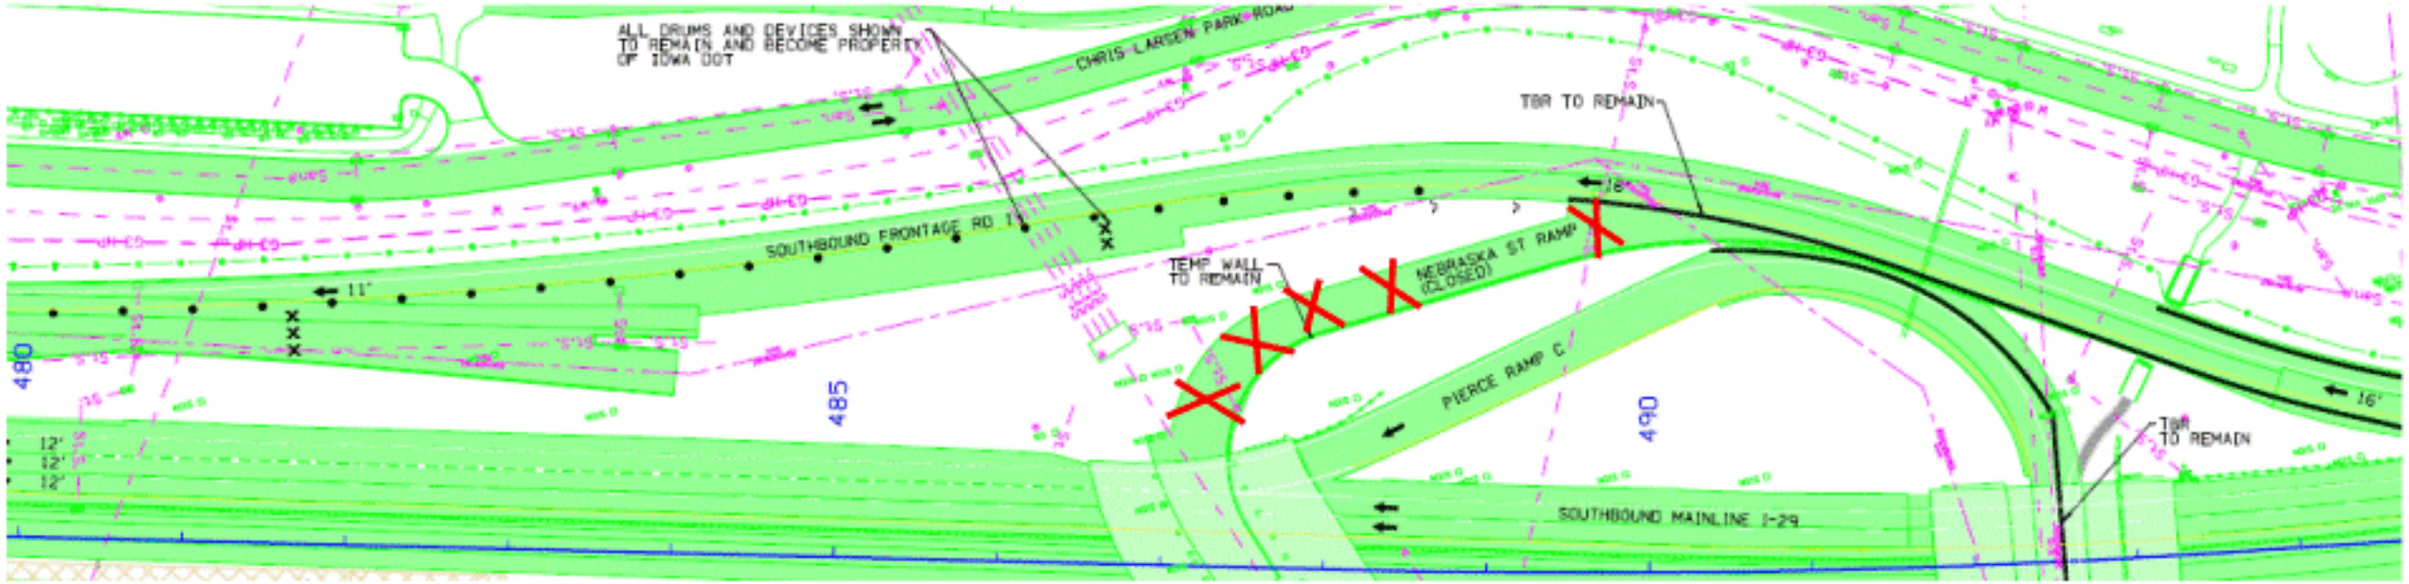
ALL DRUMS AND DEVICES SHOWN TO REMAIN AND BECOME PROPERTY OF IOWA DOT
CHRIS LARSEN PARK ROAD
TBR TO REMAIN
SOUTHBOUND FRONTAGE RD 1
TEMP WALL TO REMAIN
NEBRASKA ST RAMP (CLOSED)
PIERCE RAMP C
TBR TO REMAIN
SOUTHBOUND MAINLINE I-29
480
485
490
11'
18'
16'
12'
12'
12'