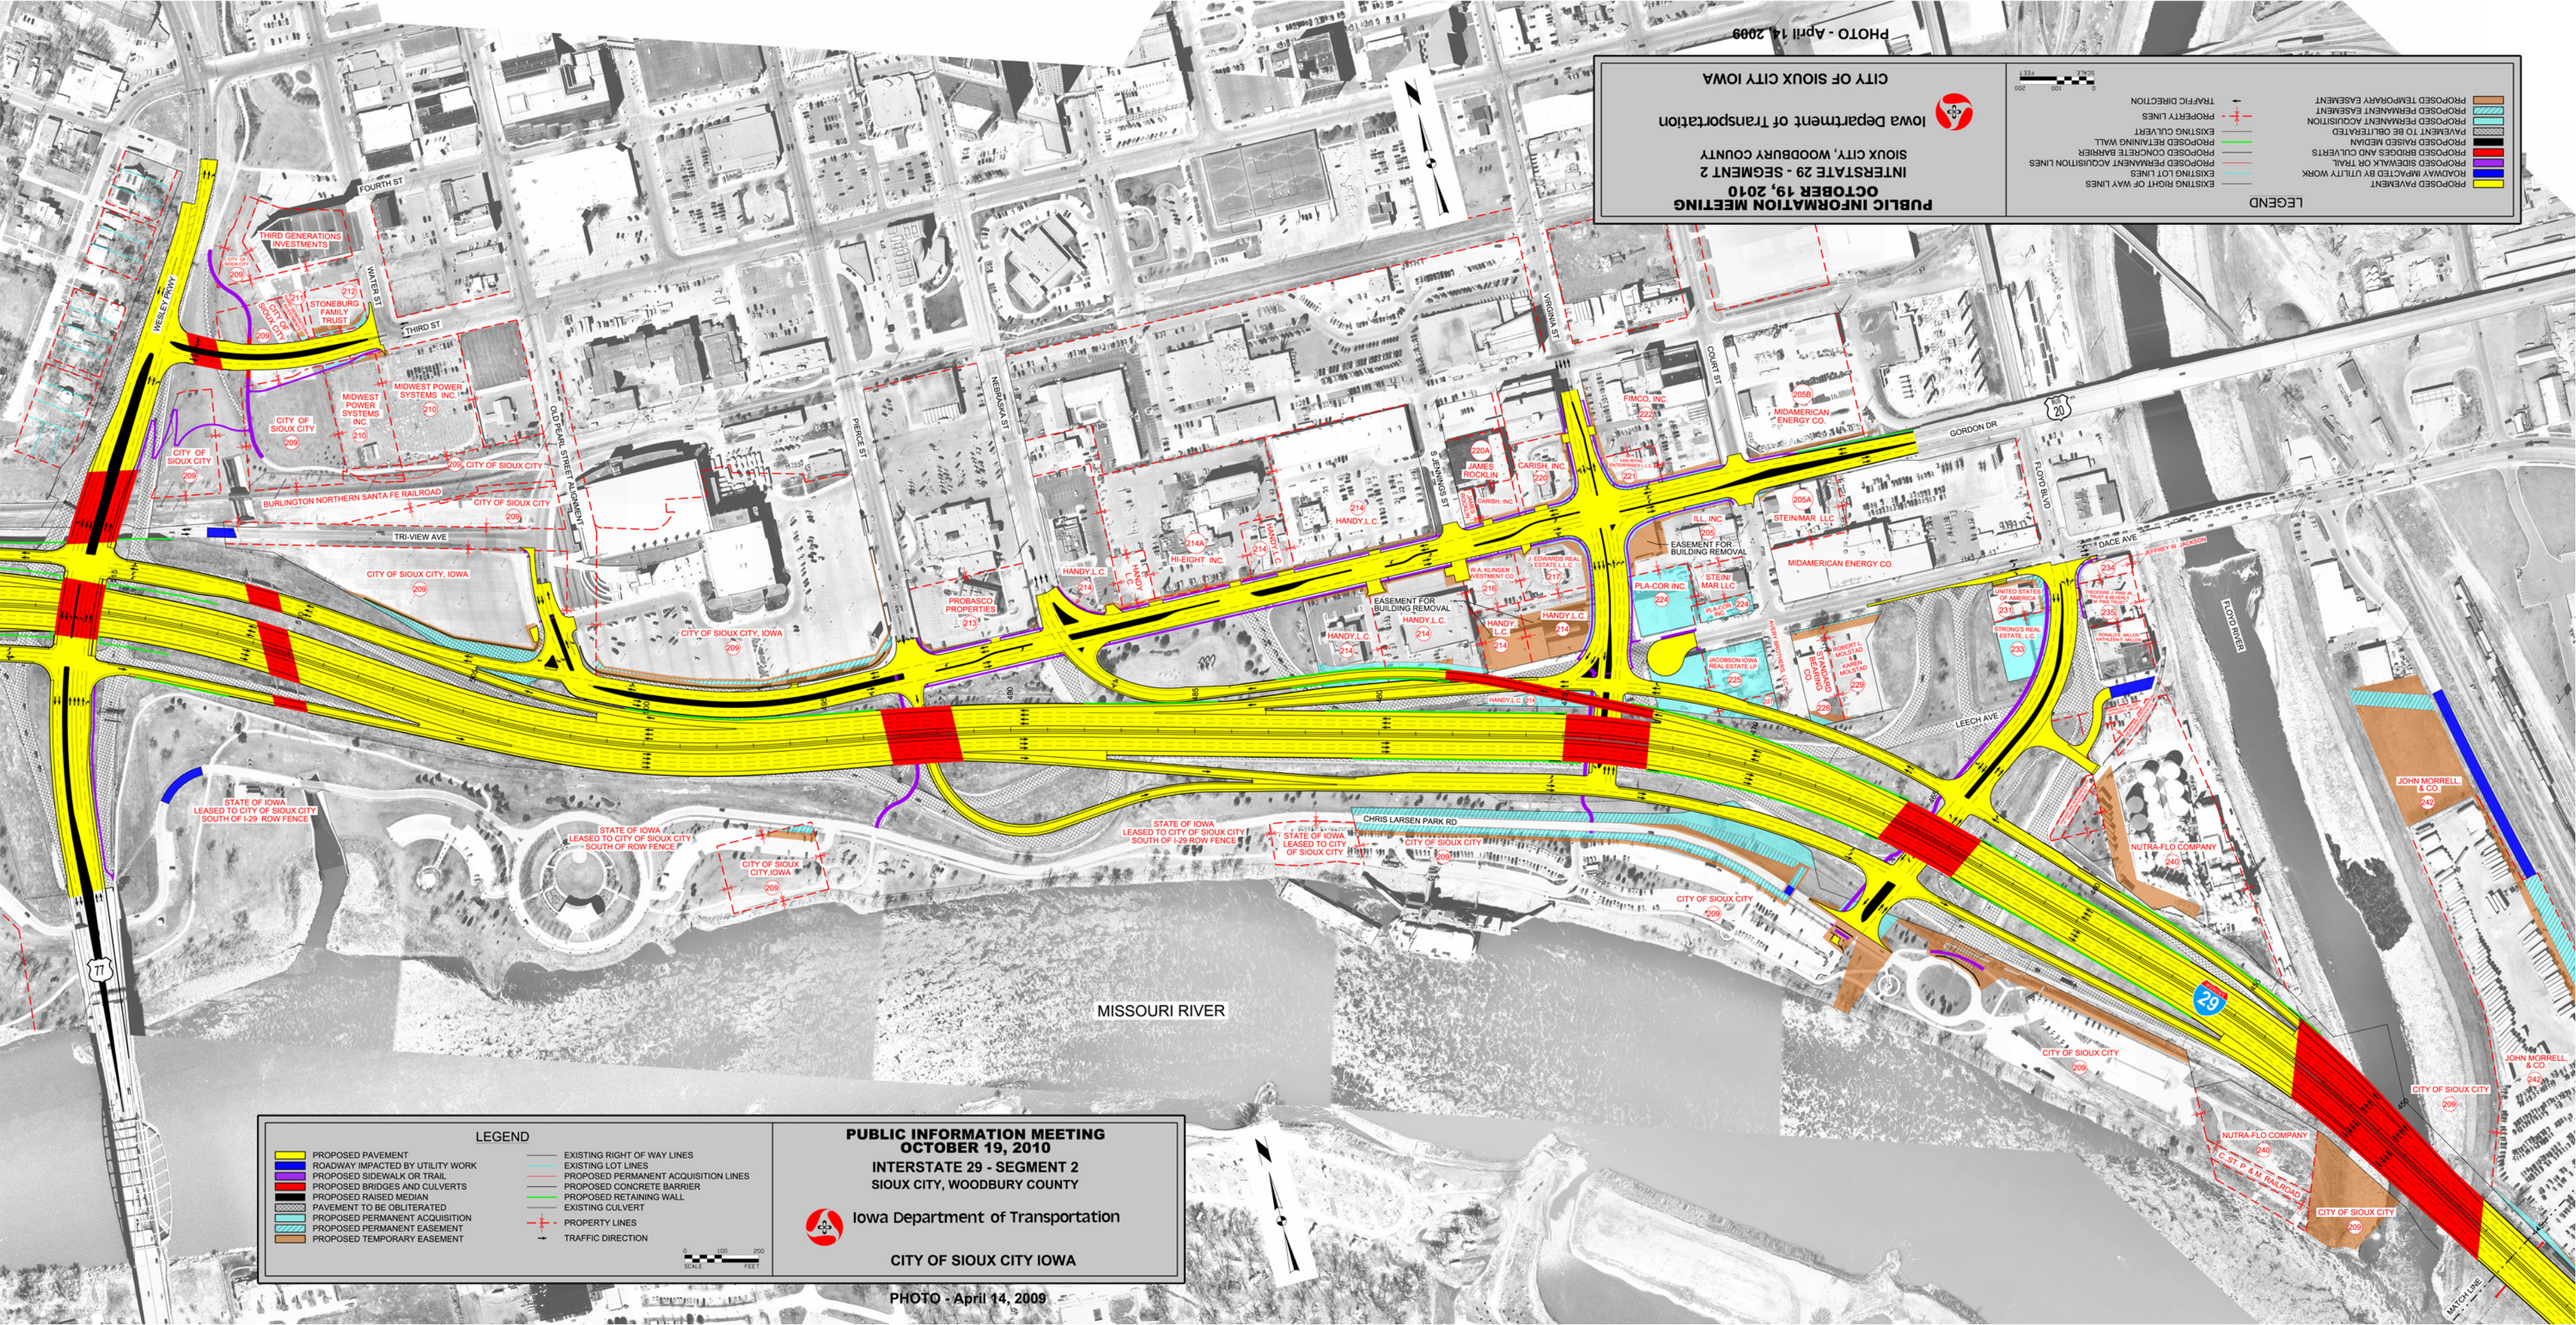
LEGEND
PROPOSED PAVEMENT
ROADWAY IMPACTED BY UTILITY WORK
PROPOSED SIDEWALK OR TRAIL
PROPOSED BRIDGES AND CULVERTS
PROPOSED RAISED MEDIAN
PAVEMENT TO BE OBLITERATED
PROPOSED PERMANENT ACQUISITION
PROPOSED PERMANENT EASEMENT
PROPOSED TEMPORARY EASEMENT
EXISTING RIGHT OF WAY LINES
EXISTING LOT LINES
PROPOSED PERMANENT ACQUISITION LINES
PROPOSED CONCRETE BARRIER
PROPOSED RETAINING WALL
EXISTING CULVERT
PROPERTY LINES
TRAFFIC DIRECTION
SCALE 0 100 200 FEET
PUBLIC INFORMATION MEETING
OCTOBER 19, 2010
INTERSTATE 29 - SEGMENT 2
SIOUX CITY, WOODBURY COUNTY
Iowa Department of Transportation
CITY OF SIOUX CITY IOWA
PHOTO - April 14, 2009
MISSOURI RIVER
FOURTH ST
THIRD ST
WATER ST
WESLEY PKWY
OLD PEARL STREET ALIGNMENT
PIERCE ST
NEBRASKA ST
VIRGINIA ST
COURT ST
GORDON DR
FLOYD BLVD
TRI-VIEW AVE
LEECH AVE
CHRIS LARSEN PARK RD
LLOYD RIVER
BURLINGTON NORTHERN SANTA FE RAILROAD
C.C.ST.P.&M. RAILROAD
THIRD GENERATIONS INVESTMENTS
STONEBURG FAMILY TRUST
MIDWEST POWER SYSTEMS INC.
CITY OF SIOUX CITY
STATE OF IOWA LEASED TO CITY OF SIOUX CITY SOUTH OF I-29 ROW FENCE
JAMES BOCKLIN
CARISH, INC.
FIMCO, INC.
MIDAMERICAN ENERGY CO.
ILL INC.
EASEMENT FOR BUILDING REMOVAL
STEIN/MAR LLC
PLA-COR INC.
W.A. KLINGER INVESTMENT CO.
J. EDWARDS REAL ESTATE L.L.C.
HANDY L.C.
HI-EIGHT INC.
PROBASCO PROPERTIES
JACOBSON IOWA REAL ESTATE LP
NORRELL MOLSTAD FAMILY LIMITED PARTNERSHIP
KAREN MOLSTAD
STRONG'S REAL ESTATE L.C.
UNITED STATES OF AMERICA
JEFFREY W. JACKSON
RONALD L. MILLER LIVING TRUST
JOHN MORRELL & CO.
NUTRA-FLO COMPANY
29
20
77