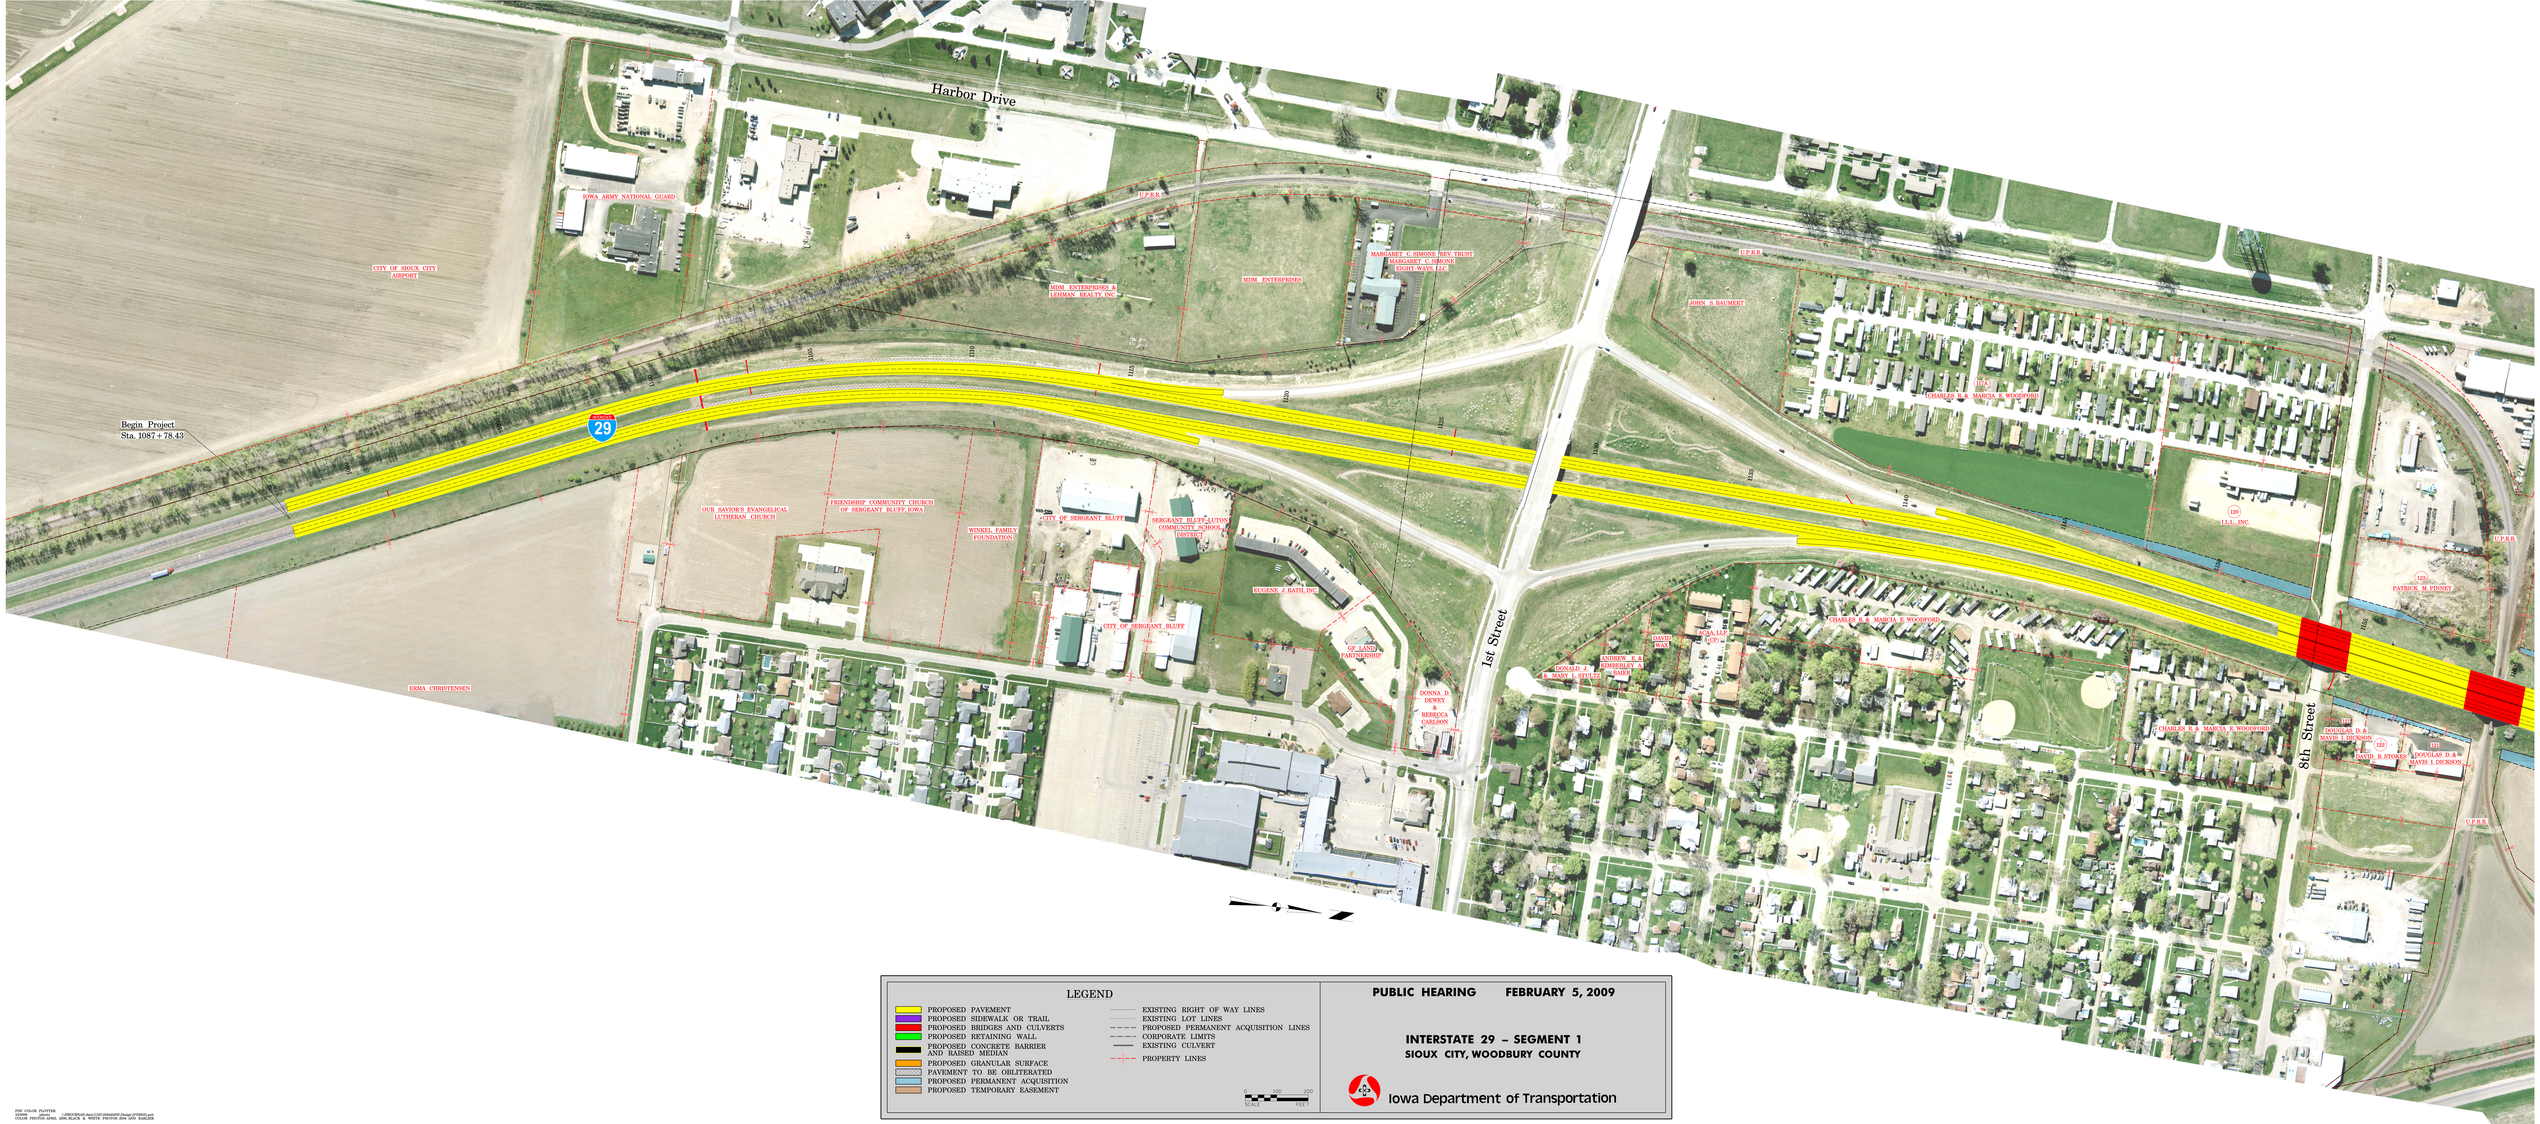

LEGEND

- PROPOSED PAVEMENT
- PROPOSED SIDEWALK OR TRAIL
- PROPOSED BRIDGES AND CULVERTS
- PROPOSED RETAINING WALL
- PROPOSED CONCRETE BARRIER AND RAISED MEDIAN
- PROPOSED GRANULAR SURFACE
- PAVEMENT TO BE OBLITERATED
- PROPOSED PERMANENT ACQUISITION
- PROPOSED TEMPORARY EASEMENT
- EXISTING RIGHT OF WAY LINES
- EXISTING LOT LINES
- PROPOSED PERMANENT ACQUISITION LINES
- CORPORATE LIMITS
- EXISTING CULVERT
- PROPERTY LINES

0 100 200
SCALE FEET

PUBLIC HEARING FEBRUARY 5, 2009

INTERSTATE 29 – SEGMENT 1
SIOUX CITY, WOODBURY COUNTY

Iowa Department of Transportation

PDF COLOR PLOTTER
FILE NAME = L:\800\29\Sht\Hwy\Civil\Hwkit\800_Design.DGN
COLOR PRINTER MODEL = HP DESIGNJET 500 PLUS