Communication
Electric
Storm Sewer
Water
Sanitary Sewer
Gas
Project Study Area

Figure 5-5b
EXISTING UTILITIES (EAST)

Collins Road NE/Highway 100 Corridor
Environmental Assessment
Cedar Rapids, Iowa

N
W E
S

0 250 500
Feet

Howard R. Green Company

Monday, March 12, 2007 12:38:04 PM
O:\PROJ\181990J01\GIS\EA Figures 12222006\Figure 5-5b Existing Utilities (East).mxd

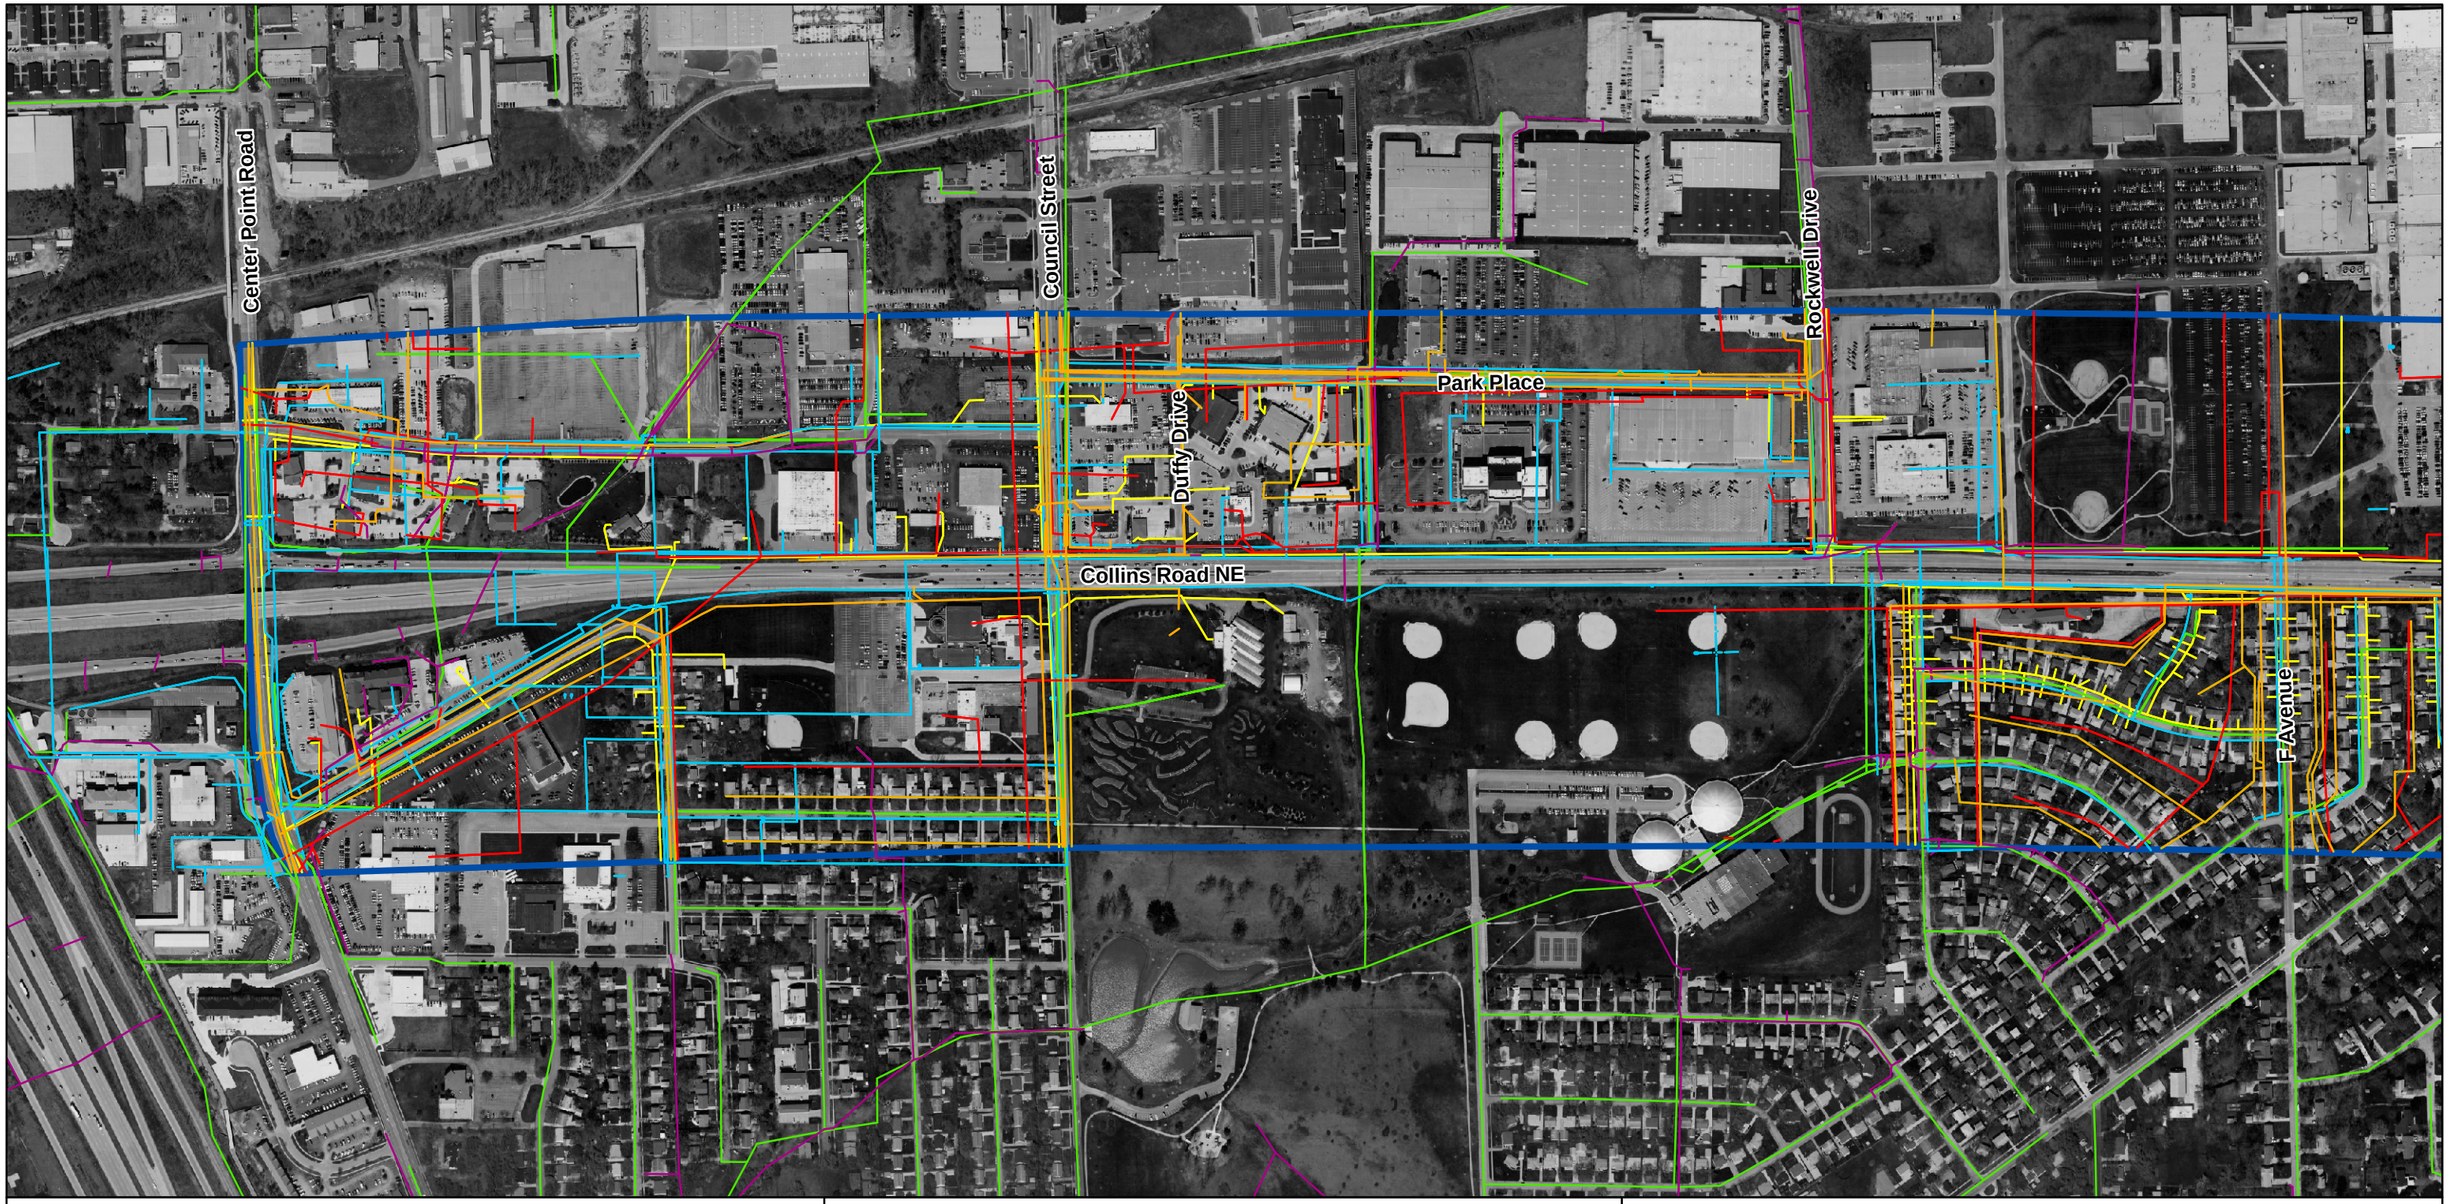

Communication
Electric
Storm Sewer
Water
Sanitary Sewer
Gas
Project Study Area

Figure 5-5a
EXISTING UTILITIES (WEST)

Collins Road NE/Highway 100 Corridor
Environmental Assessment
Cedar Rapids, Iowa

N
W E
S

0 250 500
Feet

Howard R. Green Company

Monday, March 12, 2007 12:38:04 PM
O:\PROJ\181990J01\GIS\EA Figures 12222006\Figure 5-5a Utilities (West).mxd