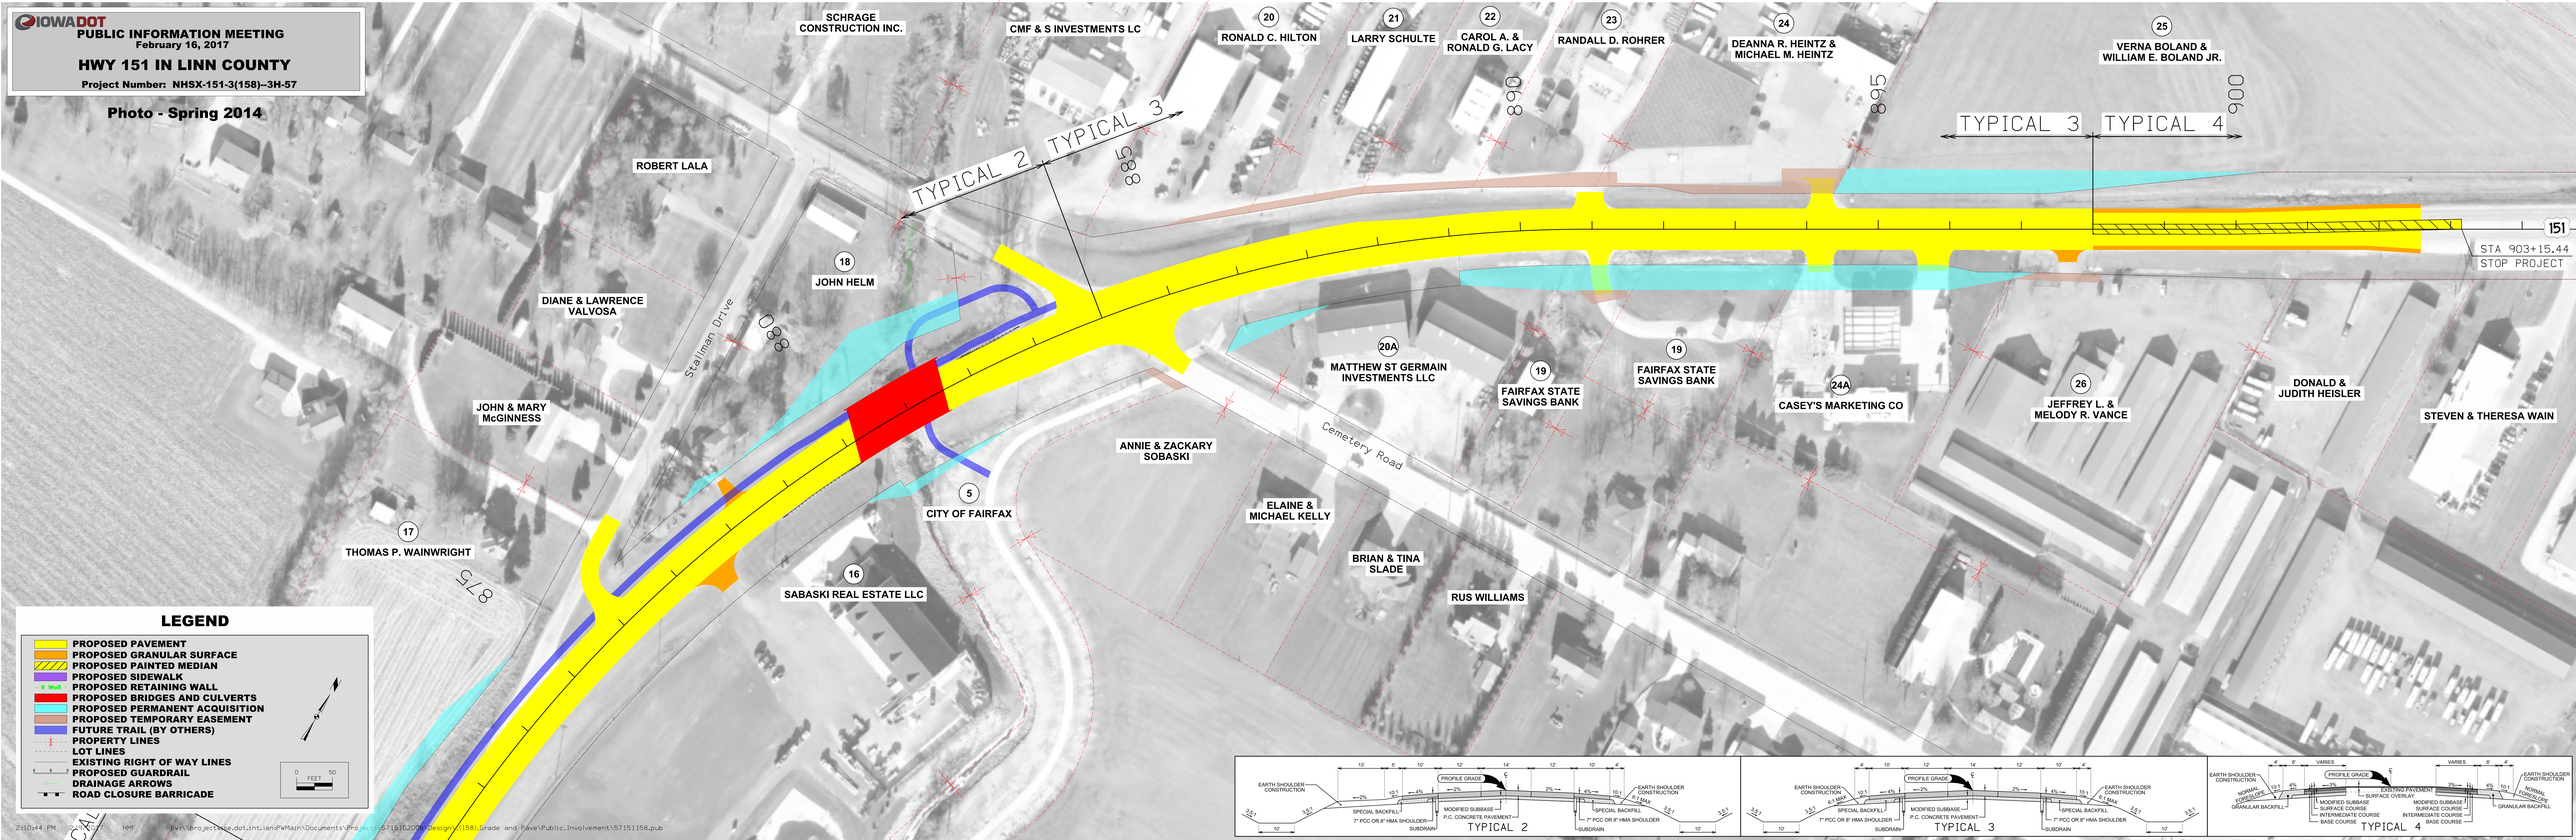
IOWADOT
PUBLIC INFORMATION MEETING
February 16, 2017
HWY 151 IN LINN COUNTY
Project Number: NHSX-151-3(158)--3H-57
Photo - Spring 2014
SCHRAGE CONSTRUCTION INC.
CMF & S INVESTMENTS LLC
20 RONALD C. HILTON
21 LARRY SCHULTE
22 CAROL A. & RONALD G. LACY
23 RANDALL D. ROHRER
24 DEANNA R. HEINTZ & MICHAEL M. HEINTZ
25 VERNA BOLAND & WILLIAM E. BOLAND JR.
TYPICAL 2
TYPICAL 3
TYPICAL 3
TYPICAL 4
ROBERT LALA
18 JOHN HELM
DIANE & LAWRENCE VALVOSA
Stallman Drive
JOHN & MARY McGINNESS
17 THOMAS P. WAINWRIGHT
16 SABASKI REAL ESTATE LLC
5 CITY OF FAIRFAX
ANNIE & ZACKARY SOBASKI
ELAINE & MICHAEL KELLY
BRIAN & TINA SLADE
RUS WILLIAMS
20A MATTHEW ST GERMAIN INVESTMENTS LLC
19 FAIRFAX STATE SAVINGS BANK
19 FAIRFAX STATE SAVINGS BANK
24A CASEY'S MARKETING CO
26 JEFFREY L. & MELODY R. VANCE
DONALD & JUDITH HEISLER
STEVEN & THERESA WAIN
Cemetery Road
151
STA 903+15.44
STOP PROJECT
LEGEND
PROPOSED PAVEMENT
PROPOSED GRANULAR SURFACE
PROPOSED PAINTED MEDIAN
PROPOSED SIDEWALK
PROPOSED RETAINING WALL
PROPOSED BRIDGES AND CULVERTS
PROPOSED PERMANENT ACQUISITION
PROPOSED TEMPORARY EASEMENT
FUTURE TRAIL (BY OTHERS)
PROPERTY LINES
LOT LINES
EXISTING RIGHT OF WAY LINES
PROPOSED GUARDRAIL
DRAINAGE ARROWS
ROAD CLOSURE BARRICADE
0 90 FEET
TYPICAL 2
TYPICAL 3
TYPICAL 4