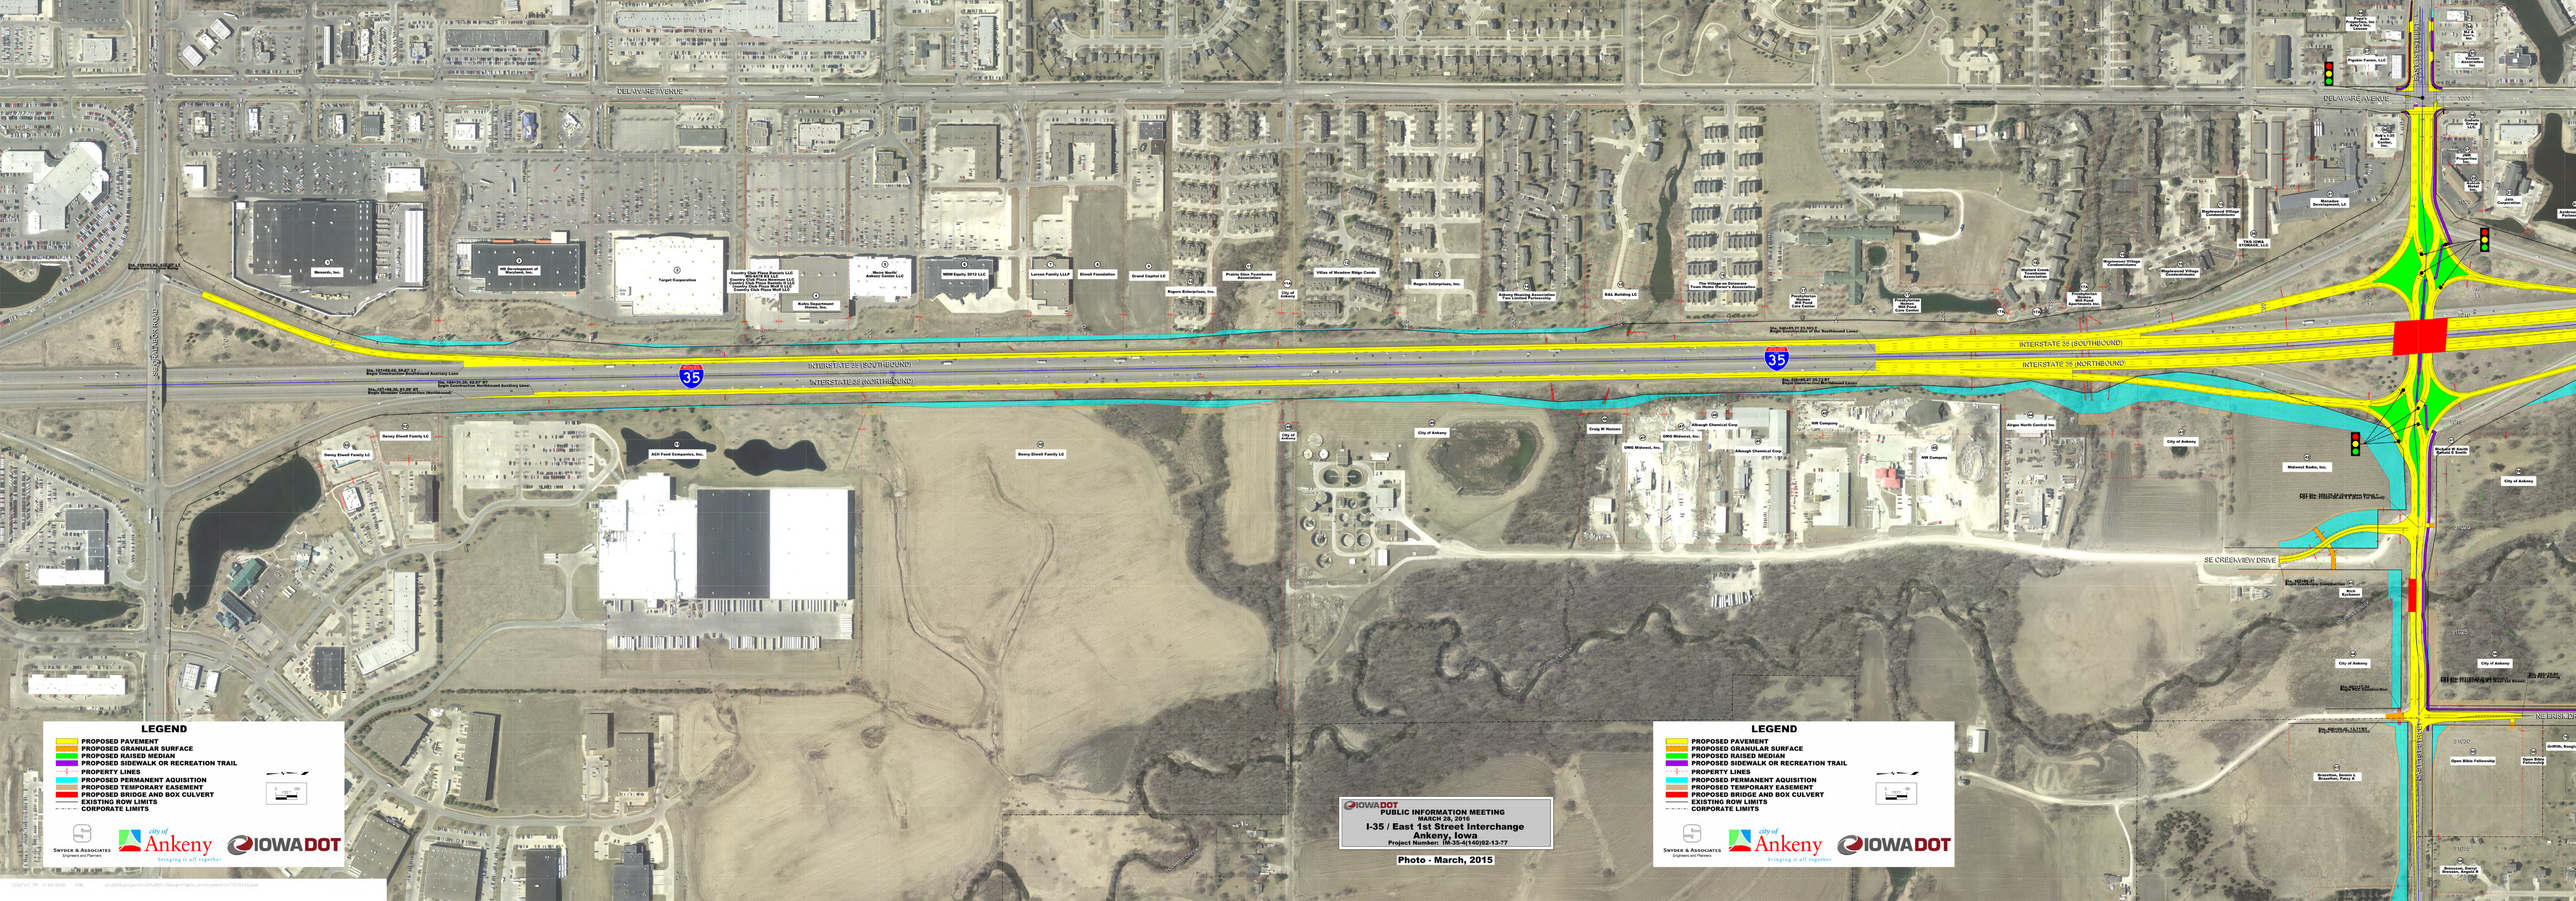
DELAWARE AVENUE
INTERSTATE 35 (SOUTHBOUND)
INTERSTATE 35 (NORTHBOUND)
SE CREEKVIEW DRIVE
NEBRASKA AVENUE
Wawa, Inc.
Wawa, Inc.
Wawa, Inc.