IOWADOT

1/5

PUBLIC INFORMATION MEETING

August 11, 2016

U.S. 52 from Holy Cross to Rickardsville

Project Numbers: STP-052-2(120)--2C-31

Photo - 2014

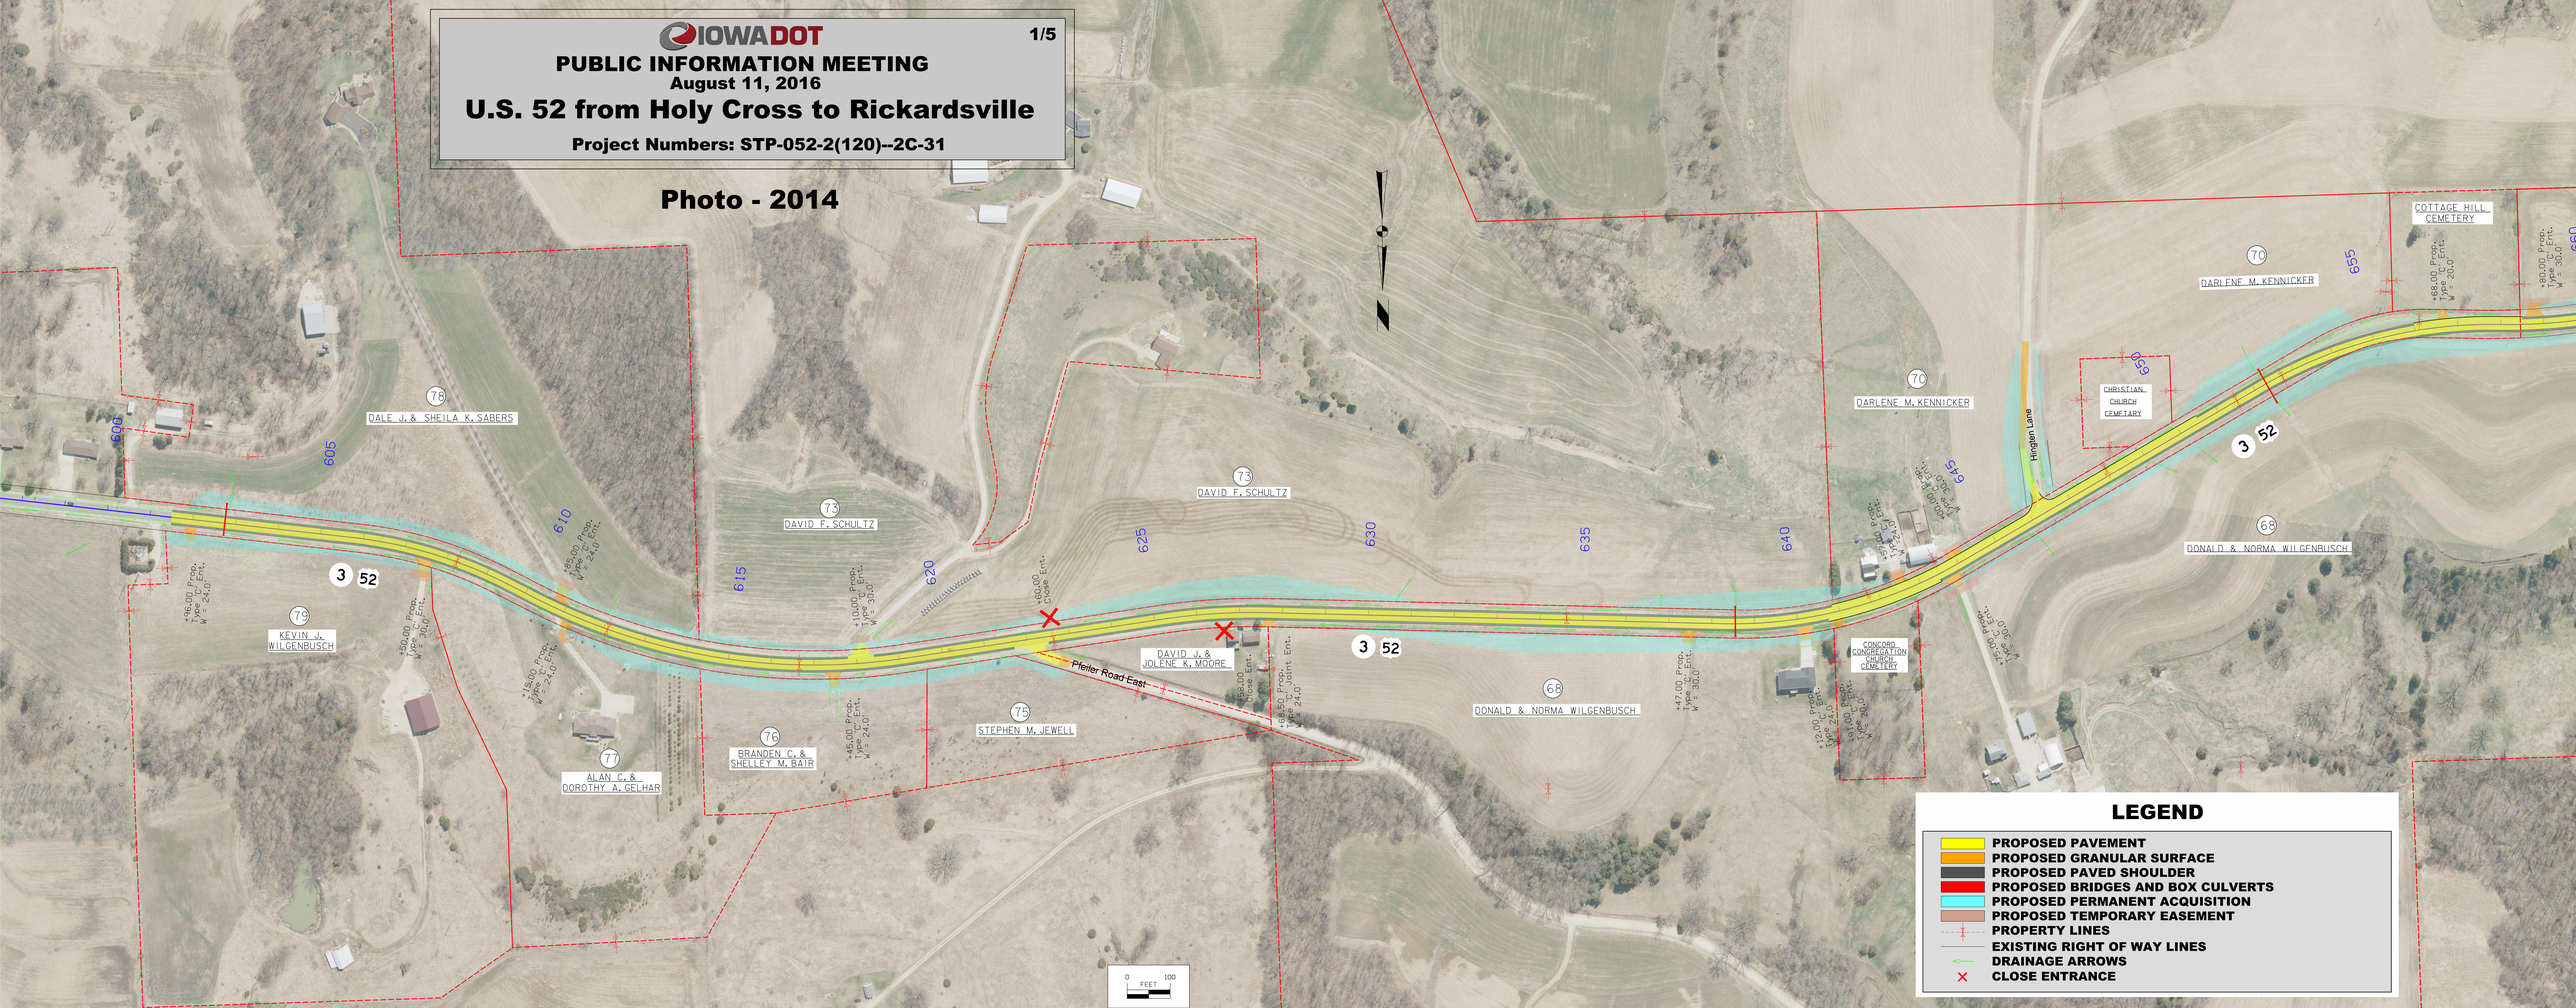

LEGEND

- PROPOSED PAVEMENT
- PROPOSED GRANULAR SURFACE
- PROPOSED PAVED SHOULDER
- PROPOSED BRIDGES AND BOX CULVERTS
- PROPOSED PERMANENT ACQUISITION
- PROPOSED TEMPORARY EASEMENT
- PROPERTY LINES
- EXISTING RIGHT OF WAY LINES
- DRAINAGE ARROWS
- CLOSE ENTRANCE