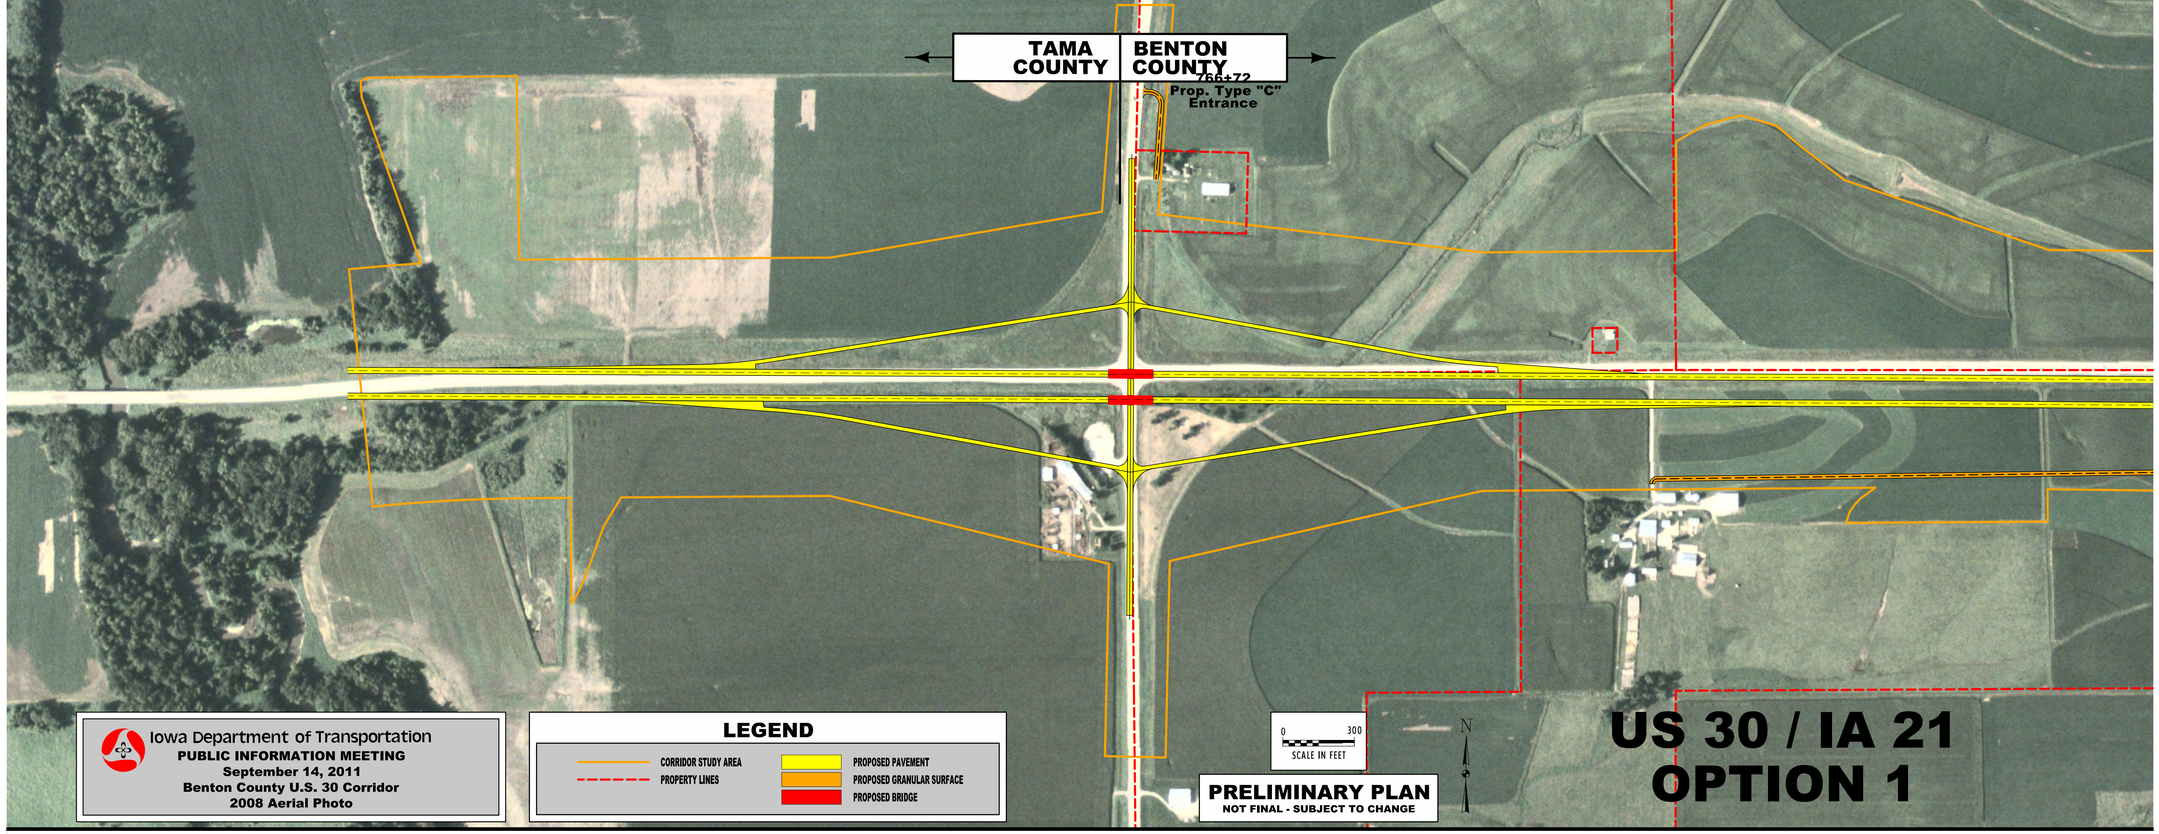
TAMA COUNTY
BENTON COUNTY
766+72
Prop. Type "C" Entrance
Iowa Department of Transportation
PUBLIC INFORMATION MEETING
September 14, 2011
Benton County U.S. 30 Corridor
2008 Aerial Photo
LEGEND
CORRIDOR STUDY AREA
PROPERTY LINES
PROPOSED PAVEMENT
PROPOSED GRANULAR SURFACE
PROPOSED BRIDGE
0 300
SCALE IN FEET
N
PRELIMINARY PLAN
NOT FINAL - SUBJECT TO CHANGE
US 30 / IA 21
OPTION 1

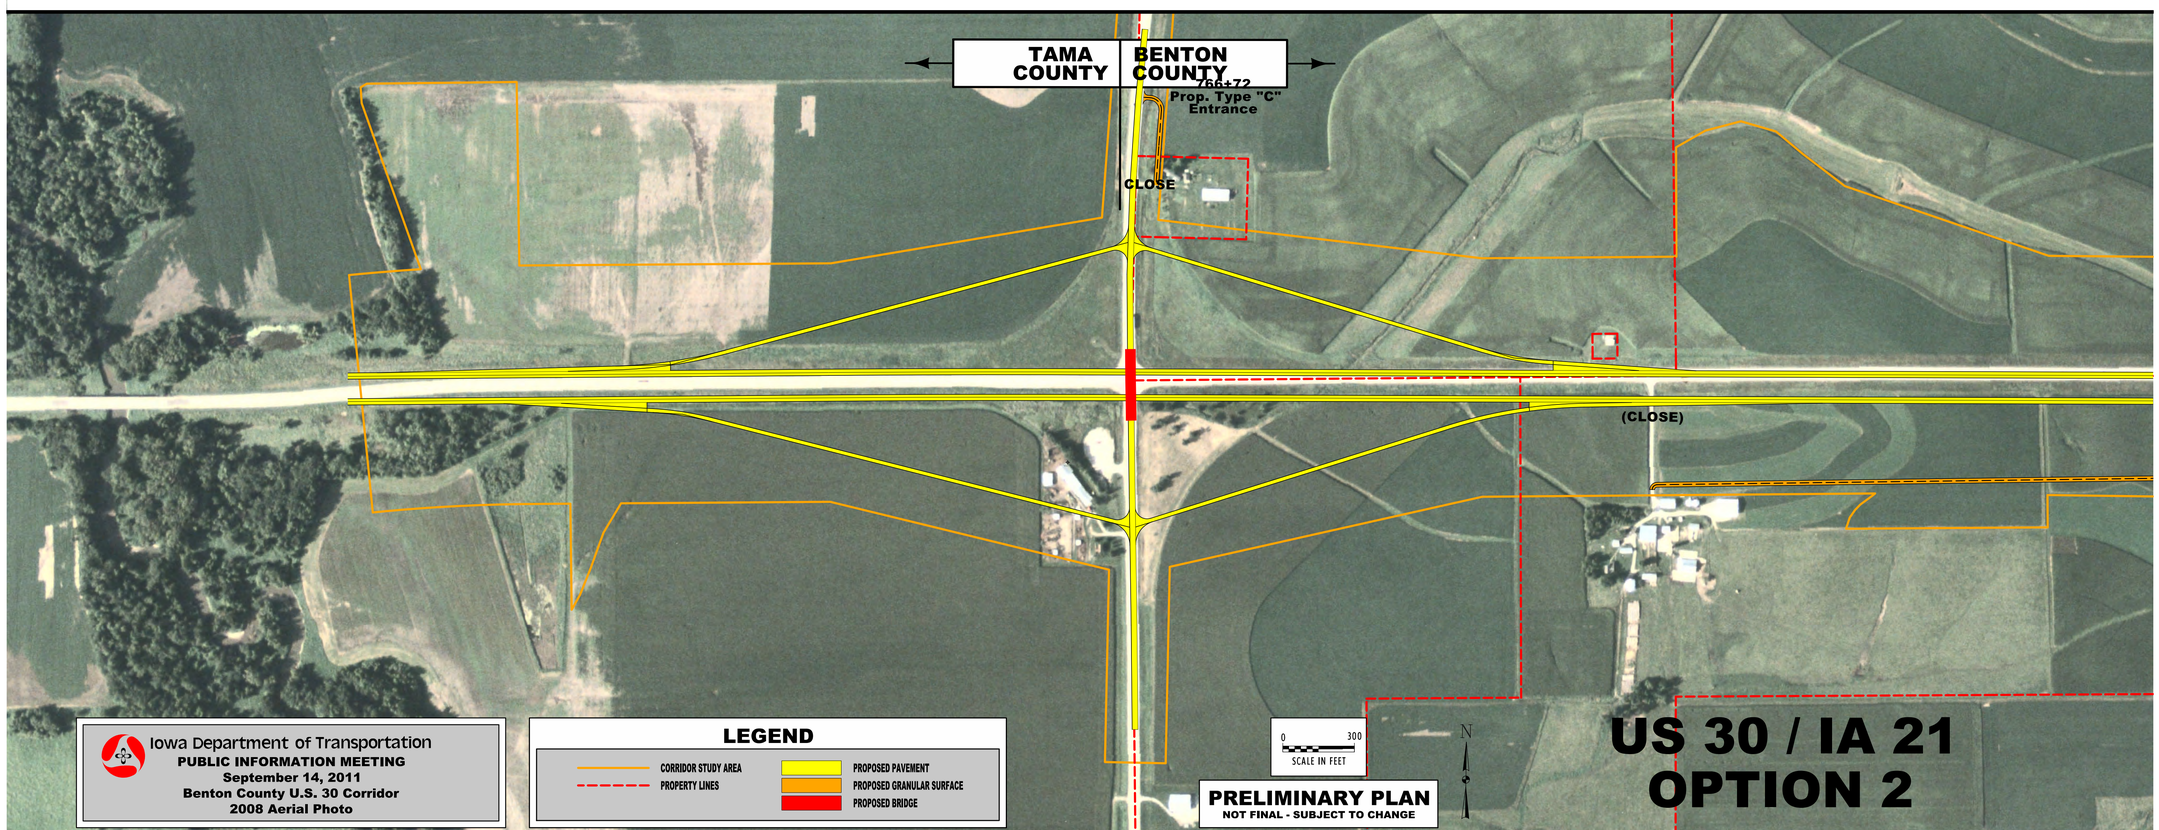
TAMA COUNTY
BENTON COUNTY
766+72
Prop. Type "C" Entrance
CLOSE
(CLOSE)
Iowa Department of Transportation
PUBLIC INFORMATION MEETING
September 14, 2011
Benton County U.S. 30 Corridor
2008 Aerial Photo
LEGEND
CORRIDOR STUDY AREA
PROPERTY LINES
PROPOSED PAVEMENT
PROPOSED GRANULAR SURFACE
PROPOSED BRIDGE
0 300
SCALE IN FEET
N
PRELIMINARY PLAN
NOT FINAL - SUBJECT TO CHANGE
US 30 / IA 21
OPTION 2