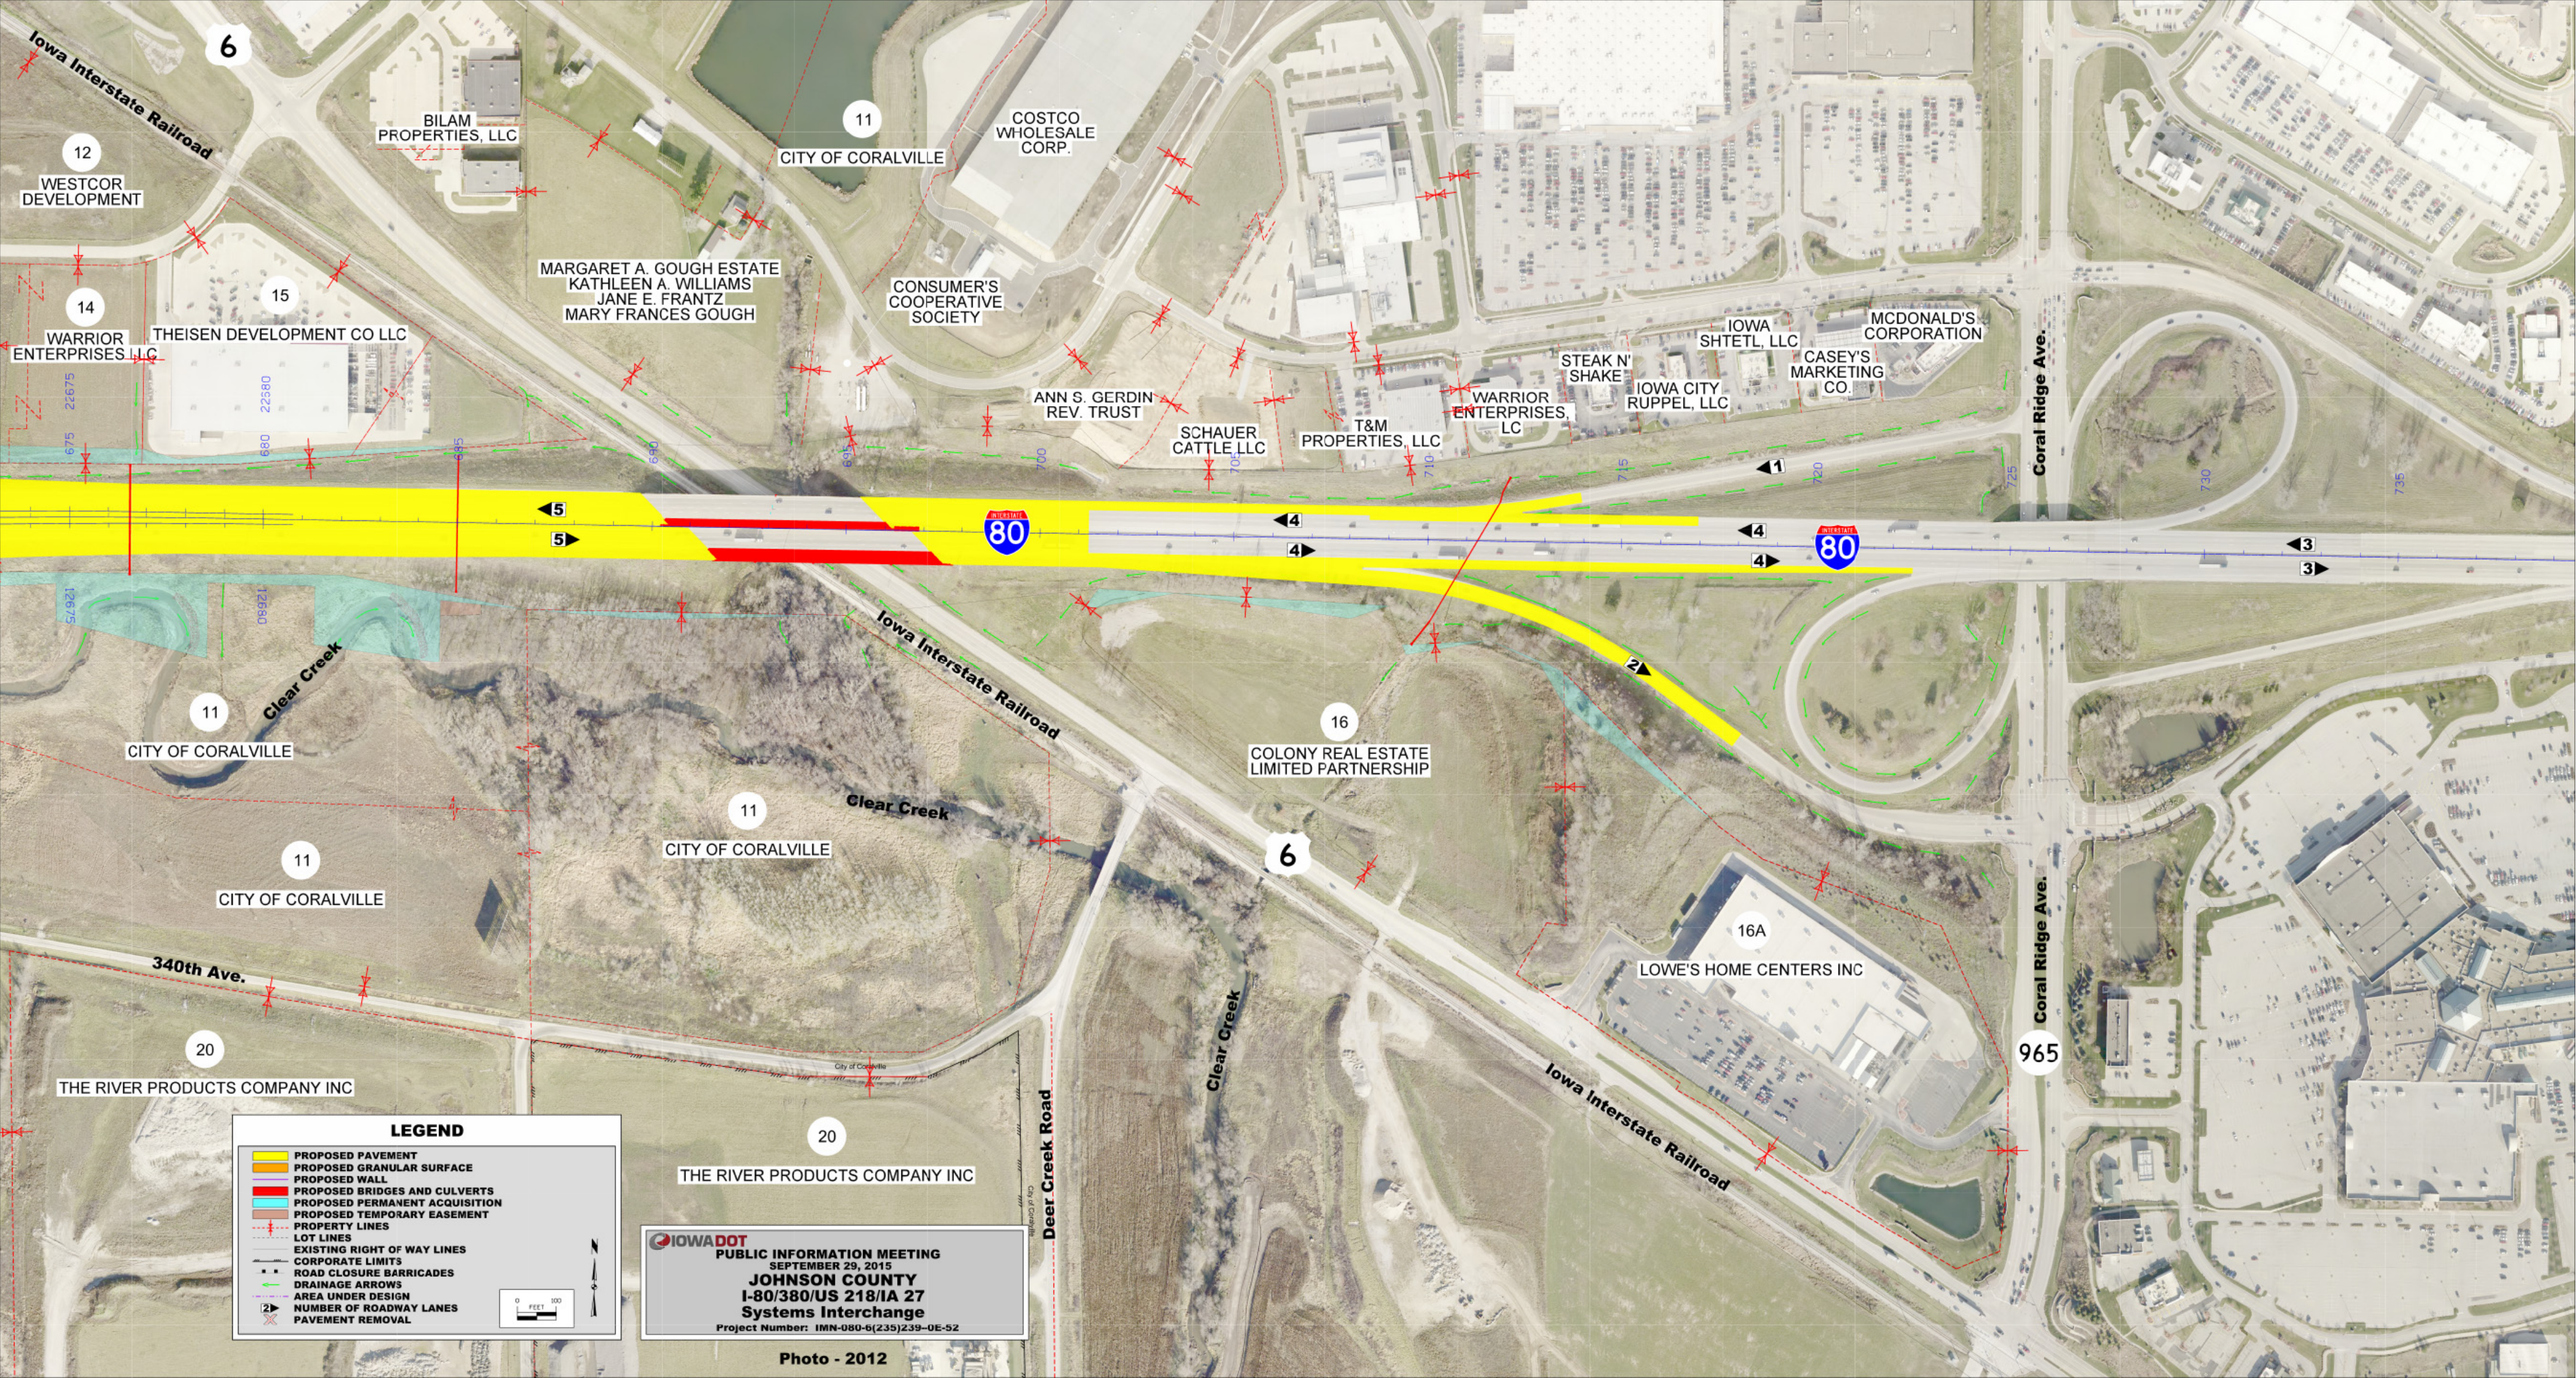
Iowa Interstate Railroad
6
12
WESTCOR DEVELOPMENT
BILAM PROPERTIES, LLC
11
CITY OF CORALVILLE
COSTCO WHOLESALE CORP.
MARGARET A. GOUGH ESTATE
KATHLEEN A. WILLIAMS
JANE E. FRANTZ
MARY FRANCES GOUGH
CONSUMER'S COOPERATIVE SOCIETY
14
WARRIOR ENTERPRISES, LLC
15
THEISEN DEVELOPMENT CO LLC
ANN S. GERDIN REV. TRUST
SCHAUER CATTLE LLC
T&M PROPERTIES, LLC
WARRIOR ENTERPRISES, LC
STEAK N' SHAKE
IOWA CITY RUPPEL, LLC
IOWA SHTETL, LLC
CASEY'S MARKETING CO.
MCDONALD'S CORPORATION
Coral Ridge Ave.
80
Clear Creek
16
COLONY REAL ESTATE LIMITED PARTNERSHIP
16A
LOWE'S HOME CENTERS INC
340th Ave.
20
THE RIVER PRODUCTS COMPANY INC
Deer Creek Road
965
LEGEND
PROPOSED PAVEMENT
PROPOSED GRANULAR SURFACE
PROPOSED WALL
PROPOSED BRIDGES AND CULVERTS
PROPOSED PERMANENT ACQUISITION
PROPOSED TEMPORARY EASEMENT
PROPERTY LINES
LOT LINES
EXISTING RIGHT OF WAY LINES
CORPORATE LIMITS
ROAD CLOSURE BARRICADES
DRAINAGE ARROWS
AREA UNDER DESIGN
NUMBER OF ROADWAY LANES
PAVEMENT REMOVAL
IOWA DOT
PUBLIC INFORMATION MEETING
SEPTEMBER 29, 2015
JOHNSON COUNTY
I-80/380/US 218/IA 27
Systems Interchange
Project Number: IMN-080-6(235)239--0E-52
Photo - 2012