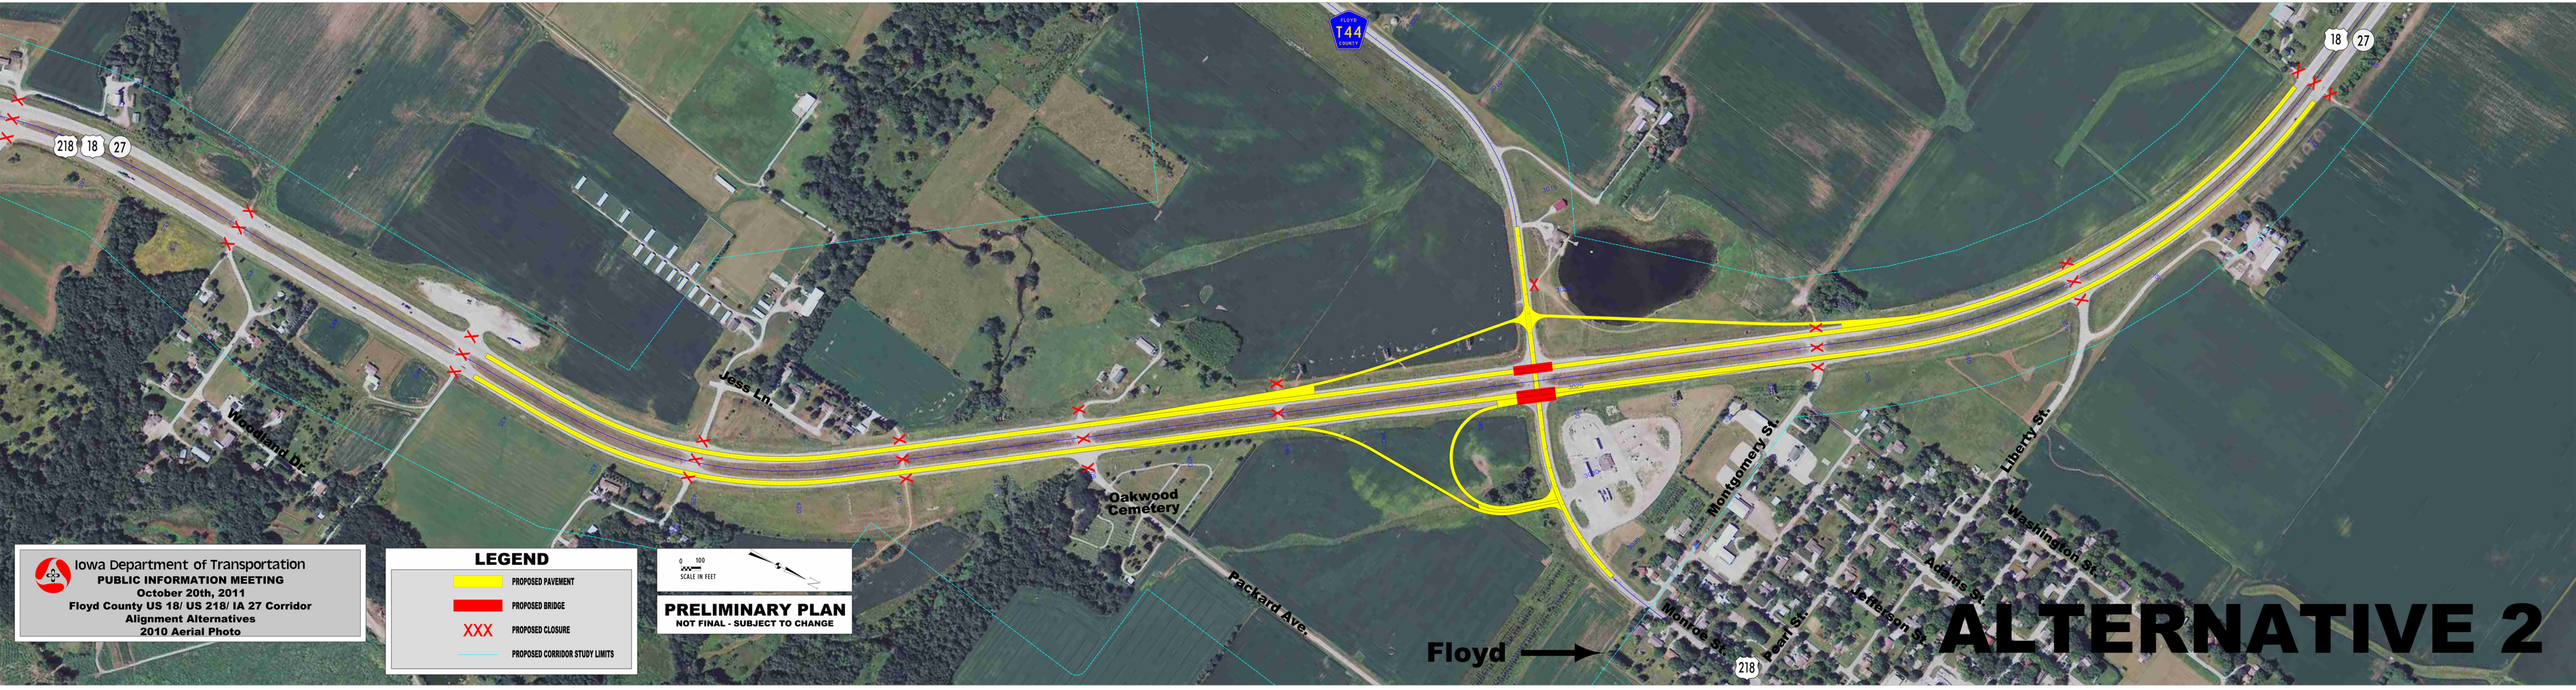
218
18
27
T44
FLOYD COUNTY
Jess Ln
Woodland Dr.
Oakwood Cemetery
Packard Ave.
Floyd
Montgomery St.
Liberty St.
Washington St.
Adams St.
Jefferson St.
Pearl St.
Monroe St.
218
18
27
ALTERNATIVE 2
Iowa Department of Transportation
PUBLIC INFORMATION MEETING
October 20th, 2011
Floyd County US 18/ US 218/ IA 27 Corridor
Alignment Alternatives
2010 Aerial Photo
LEGEND
PROPOSED PAVEMENT
PROPOSED BRIDGE
XXX
PROPOSED CLOSURE
PROPOSED CORRIDOR STUDY LIMITS
0 100
SCALE IN FEET
PRELIMINARY PLAN
NOT FINAL - SUBJECT TO CHANGE