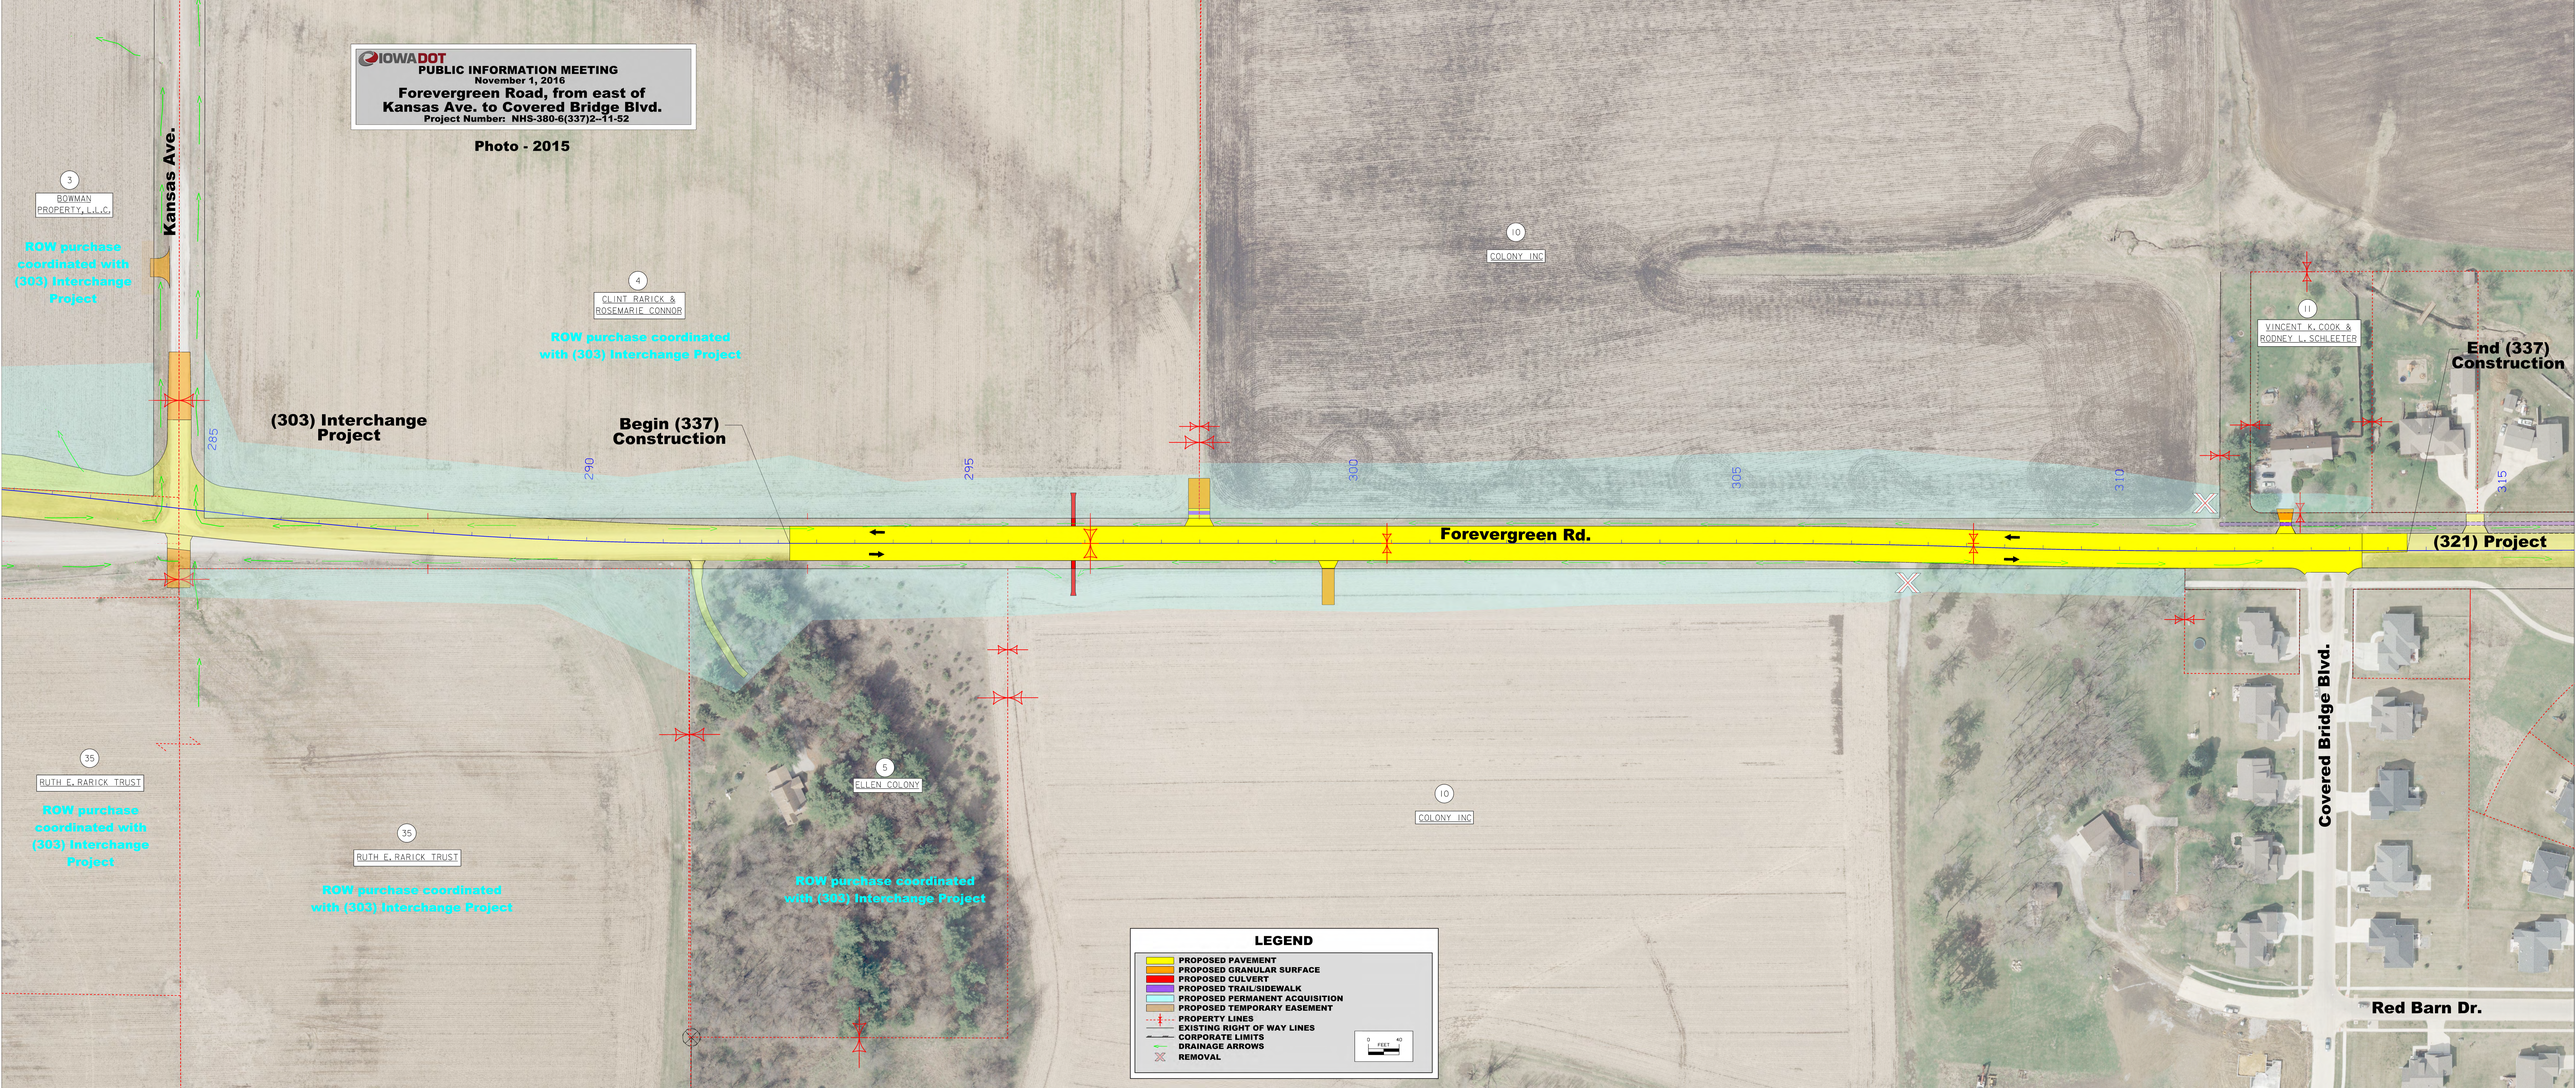
IOWADOT
PUBLIC INFORMATION MEETING
November 1, 2016
Forevergreen Road, from east of Kansas Ave. to Covered Bridge Blvd.
Project Number: NHS-380-6(337)2--11-52
Photo - 2015
Kansas Ave.
3
ROWMAN PROPERTY, L.L.C.
ROW purchase coordinated with (303) Interchange Project
4
CLINT RARICK & ROSEMARIE CONNOR
ROW purchase coordinated with (303) Interchange Project
10
COLONY INC
11
VINCENT K. COOK & RODNEY L. SCHLEETER
End (337) Construction
(303) Interchange Project
Begin (337) Construction
285
290
295
300
305
310
315
Forevergreen Rd.
(321) Project
35
RUTH E. RARICK TRUST
ROW purchase coordinated with (303) Interchange Project
5
ELLEN COLONY
10
COLONY INC
35
RUTH E. RARICK TRUST
ROW purchase coordinated with (303) Interchange Project
ROW purchase coordinated with (303) Interchange Project
Covered Bridge Blvd.
Red Barn Dr.
LEGEND
PROPOSED PAVEMENT
PROPOSED GRANULAR SURFACE
PROPOSED CULVERT
PROPOSED TRAIL/SIDEWALK
PROPOSED PERMANENT ACQUISITION
PROPOSED TEMPORARY EASEMENT
PROPERTY LINES
EXISTING RIGHT OF WAY LINES
CORPORATE LIMITS
DRAINAGE ARROWS
REMOVAL
0
40
FEET