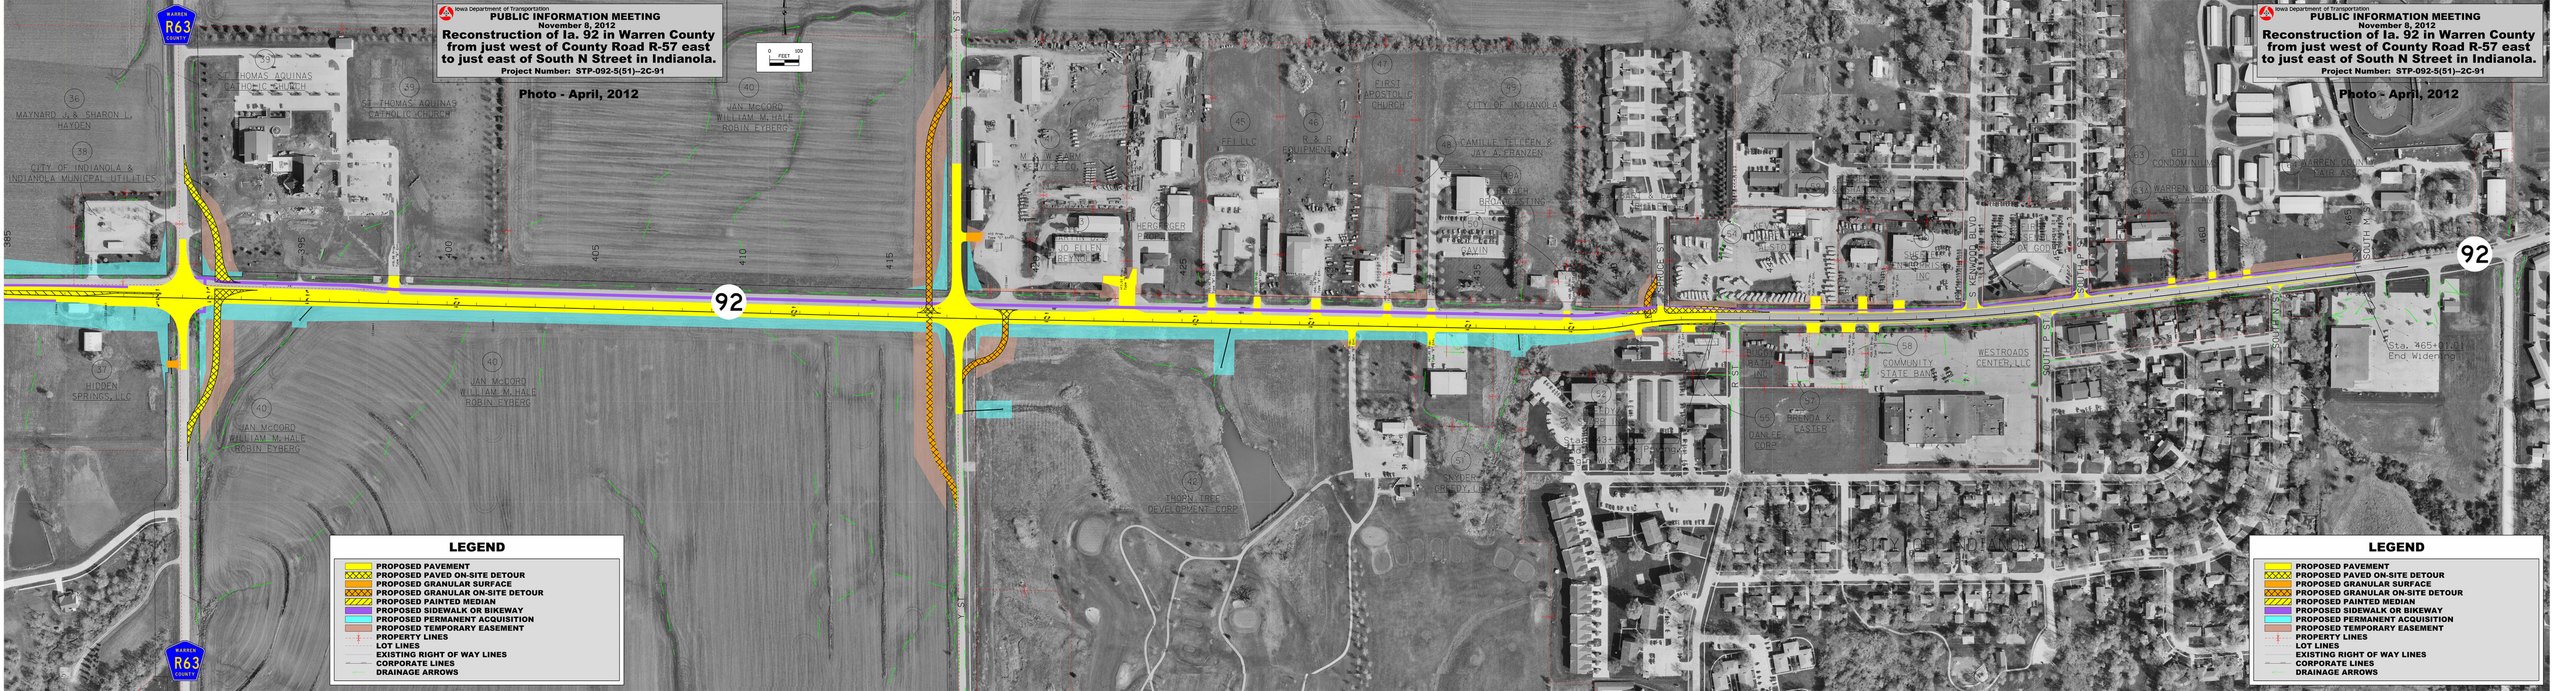
Iowa Department of Transportation
PUBLIC INFORMATION MEETING
November 8, 2012
Reconstruction of Ia. 92 in Warren County from just west of County Road R-57 east to just east of South N Street in Indianola.
Project Number: STP-092-5(51)--2C-91
Photo - April, 2012
0 FEET 300
92
R63
WARREN COUNTY
ST THOMAS AQUINAS CATHOLIC CHURCH
MAYNARD JR & SHARON L HAYDEN
CITY OF INDIANOLA & INDIANOLA MUNICIPAL UTILITIES
HIDDEN SPRINGS, LLC
VAN McCORD WILLIAM M. HALE ROBIN EYBERG
FIRST APOSTOLIC CHURCH
CITY OF INDIANOLA
R & R EQUIPMENT
CAMILLE TELLEEN & JAY A. PFANZER
HERSHBERGER PROPERTIES
BROADWAY BUILDINGS
CENTRAL IOWA CONDOMINIUMS
WARREN COUNTY FAIR ASSOCIATION
COMMUNITY STATE BANK
WESTROADS CENTER, LLC
DANCER CORP
THORN TREE DEVELOPMENT CORP
Sta. 465+01.61 End Widening
S 1ST
S 2ND
S 3RD
S 4TH
S 5TH
S 6TH
S 7TH
S 8TH
S VENDOR BLVD
SOUTH ST
LEGEND
PROPOSED PAVEMENT
PROPOSED PAVED ON-SITE DETOUR
PROPOSED GRANULAR SURFACE
PROPOSED GRANULAR ON-SITE DETOUR
PROPOSED PAINTED MEDIAN
PROPOSED SIDEWALK OR BIKEWAY
PROPOSED PERMANENT ACQUISITION
PROPOSED TEMPORARY EASEMENT
PROPERTY LINES
LOT LINES
EXISTING RIGHT OF WAY LINES
CORPORATE LINES
DRAINAGE ARROWS