IOWA DOT
PUBLIC INFORMATION MEETING
December 10, 2014
Benton County U.S. 30/U.S. 218
Proposed U.S. 218 Interchange
Project Number: NHS-030-5(87)--19-06

Photo - April, 2011

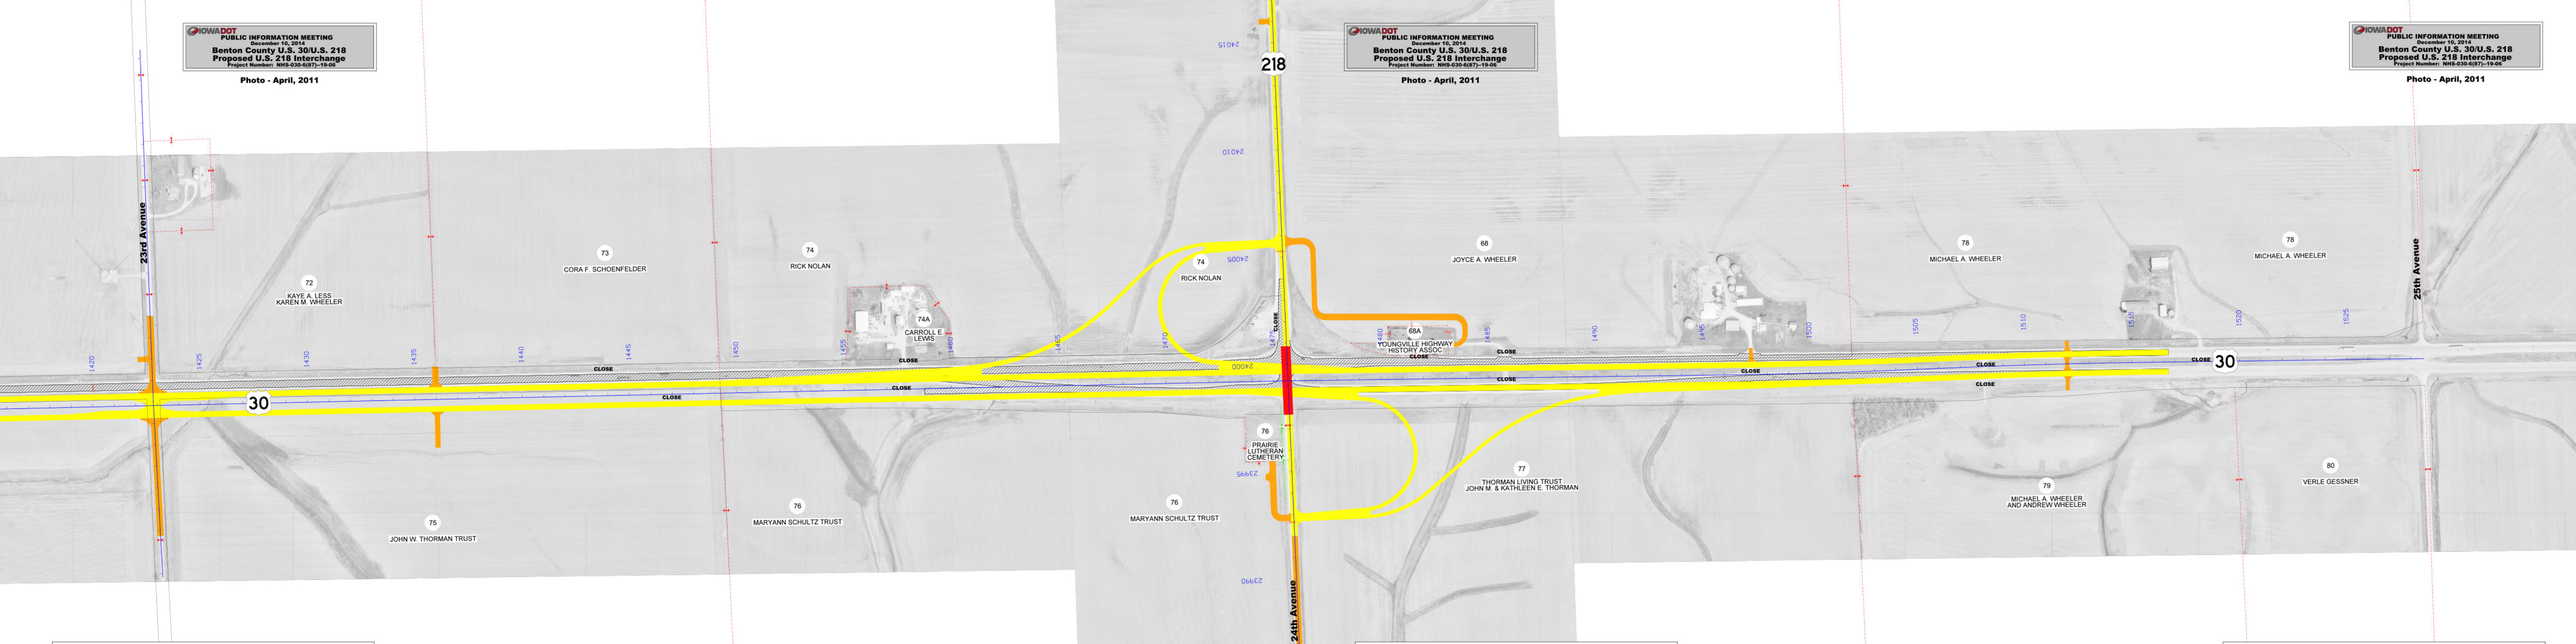

LEGEND

- PROPOSED PAVEMENT
- PROPOSED GRANULAR SURFACE
- PROPOSED BRIDGES AND BOX CULVERTS
- PROPOSED PAVEMENT REMOVAL
- PROPERTY LINES
- EXISTING RIGHT OF WAY LINES
- Wall PROPOSED RETAINING WALL

OPTION A: PARCLO INTERCHANGE