IOWA DOT
PUBLIC INFORMATION MEETING
December 15, 2014
Benton County U.S. 30/U.S. 218
Proposed U.S. 218 J-Turn
Project Number: NHS-030-6(87)--19-06

Photo - April, 2011

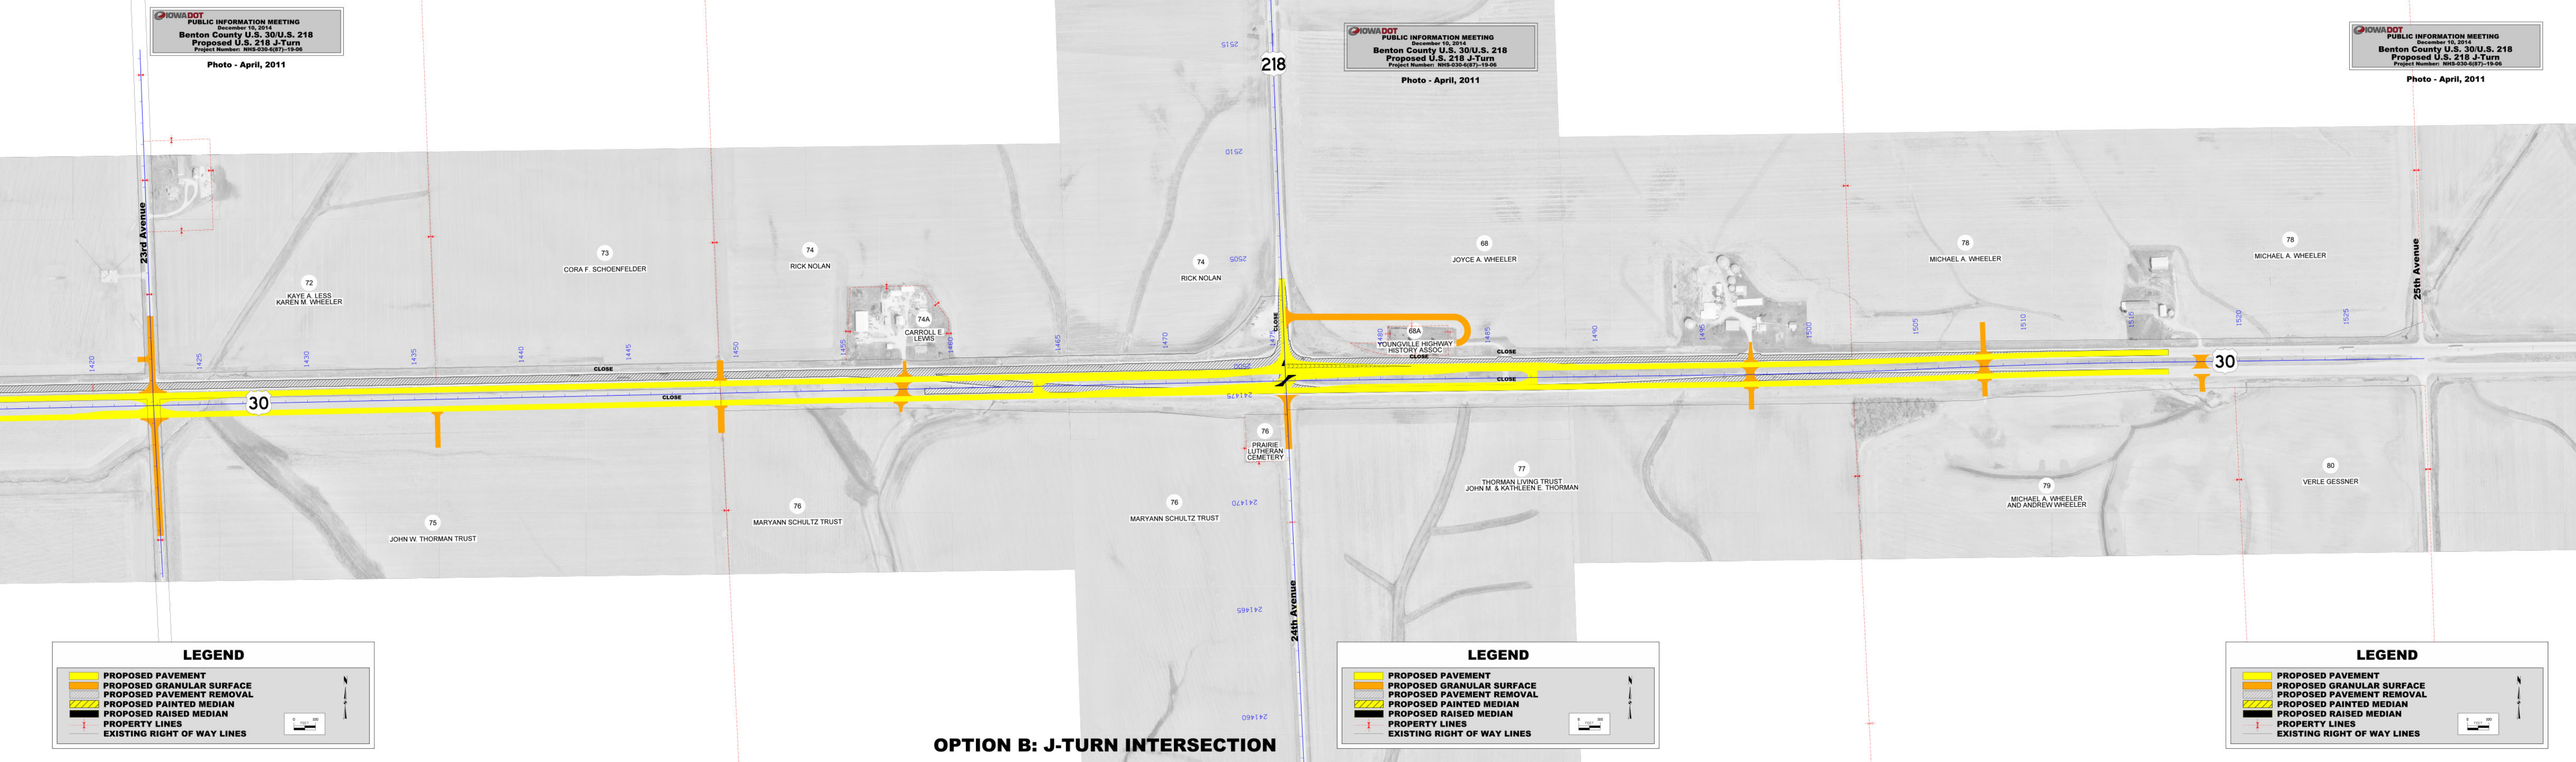

LEGEND

- PROPOSED PAVEMENT
- PROPOSED GRANULAR SURFACE
- PROPOSED PAVEMENT REMOVAL
- PROPOSED PAINTED MEDIAN
- PROPOSED RAISED MEDIAN
- PROPERTY LINES
- EXISTING RIGHT OF WAY LINES

OPTION B: J-TURN INTERSECTION