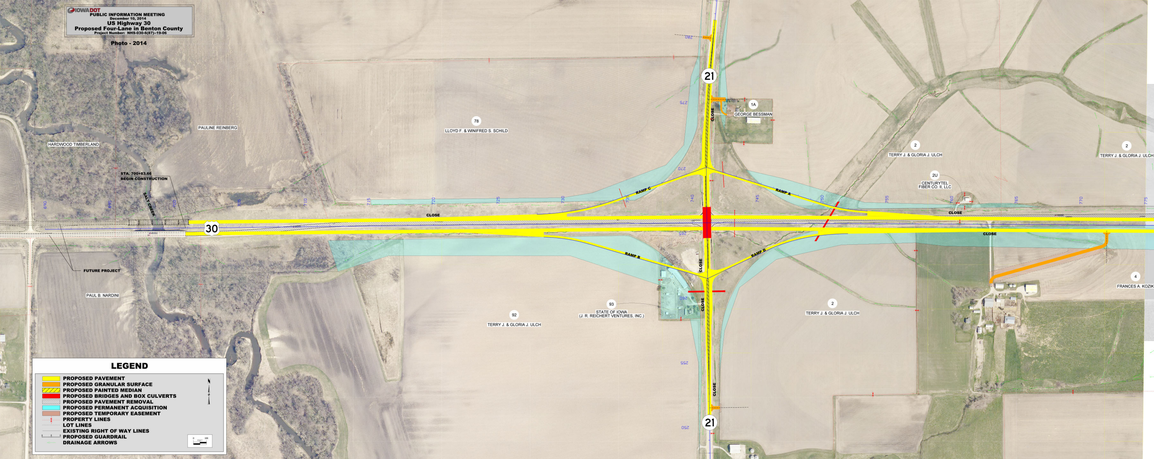
IOWADOT
PUBLIC INFORMATION MEETING
US Highway 30
Proposed Four-Lane in Benton County
Project Number: NHSN-030-5(197)--7H-06
Photo - 2014
30
21
CLOSE
SHIFT
PAULINE REINBERG
HARDWOOD TIMBERLAND
STA. 7004+00
FUTURE PROJECT
PAUL E. NARONE
LLOYD F. & WINIFRED S. SCHILD
TERRY J. & GLORIA J. ULCH
STATE OF IOWA
J. R. RICHEY VENTURES, INC.
GEORGE BESSMAN
CENTURYTEL
FIBER FOX, LTC
FRANCES A. KOCH
LEGEND
PROPOSED PAVEMENT
PROPOSED GRANULAR SURFACE
PROPOSED PAINTED MEDIAN
PROPOSED BRIDGES AND BOX CULVERTS
PROPOSED PAVEMENT REMOVAL
PROPOSED PERMANENT ACQUISITION
PROPOSED TEMPORARY EASEMENT
PROPERTY LINES
LOT LINES
EXISTING RIGHT OF WAY LINES
PROPOSED GUARDRAIL
DRAINAGE ARROWS

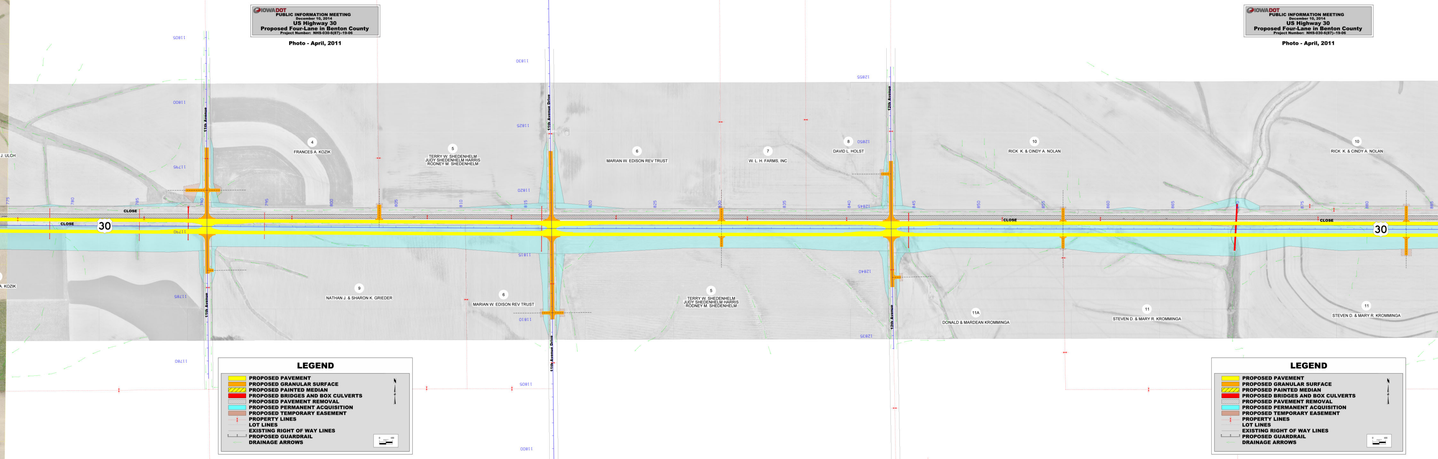
IOWADOT
PUBLIC INFORMATION MEETING
US Highway 30
Proposed Four-Lane in Benton County
Project Number: NHSN-030-5(197)--7H-06
Photo - April, 2011
30
CLOSE
110th Avenue
FRANCES A. KOCH
TERRY W. SHEDENHELM
NATHAN J. & SHARON K. GREDER
MARIAN W. EDSON REV TRUST
W. L. H. FARMS, INC.
DAVID C. HOLST
RICK K. & CINDY A. NOLAN
DONALD & MARDEAN KROMMINGA
STEVEN D. & MARY R. KROMMINGA
LEGEND
PROPOSED PAVEMENT
PROPOSED GRANULAR SURFACE
PROPOSED PAINTED MEDIAN
PROPOSED BRIDGES AND BOX CULVERTS
PROPOSED PAVEMENT REMOVAL
PROPOSED PERMANENT ACQUISITION
PROPOSED TEMPORARY EASEMENT
PROPERTY LINES
LOT LINES
EXISTING RIGHT OF WAY LINES
PROPOSED GUARDRAIL
DRAINAGE ARROWS