IOWA DOT

PUBLIC INFORMATION MEETING

December 10, 2014

US Highway 30

Proposed Four-Lane in Benton County

Project Number: NHS-030-6(87)--19-06

Photo - April, 2011

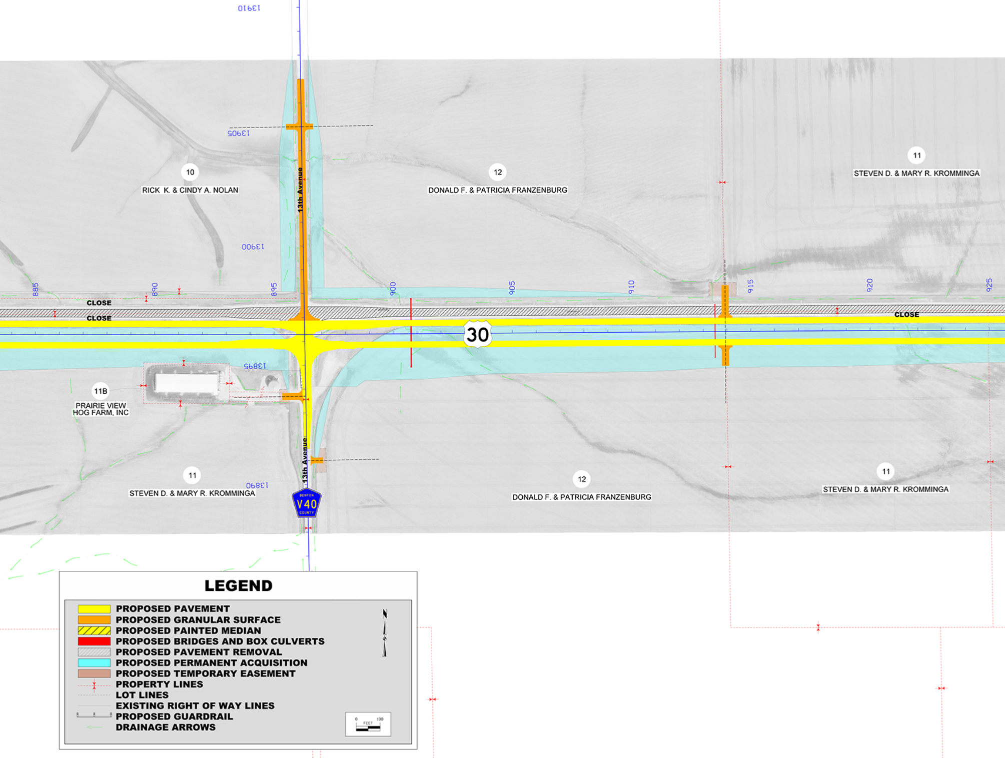
13910
13905
13900
13895
13890
10
RICK K. & CINDY A. NOLAN
12
DONALD F. & PATRICIA FRANZENBURG
11
STEVEN D. & MARY R. KROMMINGA
13th Avenue
885
890
895
900
905
910
915
920
925
CLOSE
CLOSE
CLOSE
30
11B
PRAIRIE VIEW
HOG FARM, INC
11
STEVEN D. & MARY R. KROMMINGA
12
DONALD F. & PATRICIA FRANZENBURG
11
STEVEN D. & MARY R. KROMMINGA
BENTON
V40
COUNTY
LEGEND
PROPOSED PAVEMENT
PROPOSED GRANULAR SURFACE
PROPOSED PAINTED MEDIAN
PROPOSED BRIDGES AND BOX CULVERTS
PROPOSED PAVEMENT REMOVAL
PROPOSED PERMANENT ACQUISITION
PROPOSED TEMPORARY EASEMENT
PROPERTY LINES
LOT LINES
EXISTING RIGHT OF WAY LINES
PROPOSED GUARDRAIL
DRAINAGE ARROWS
N
0
100
FEET

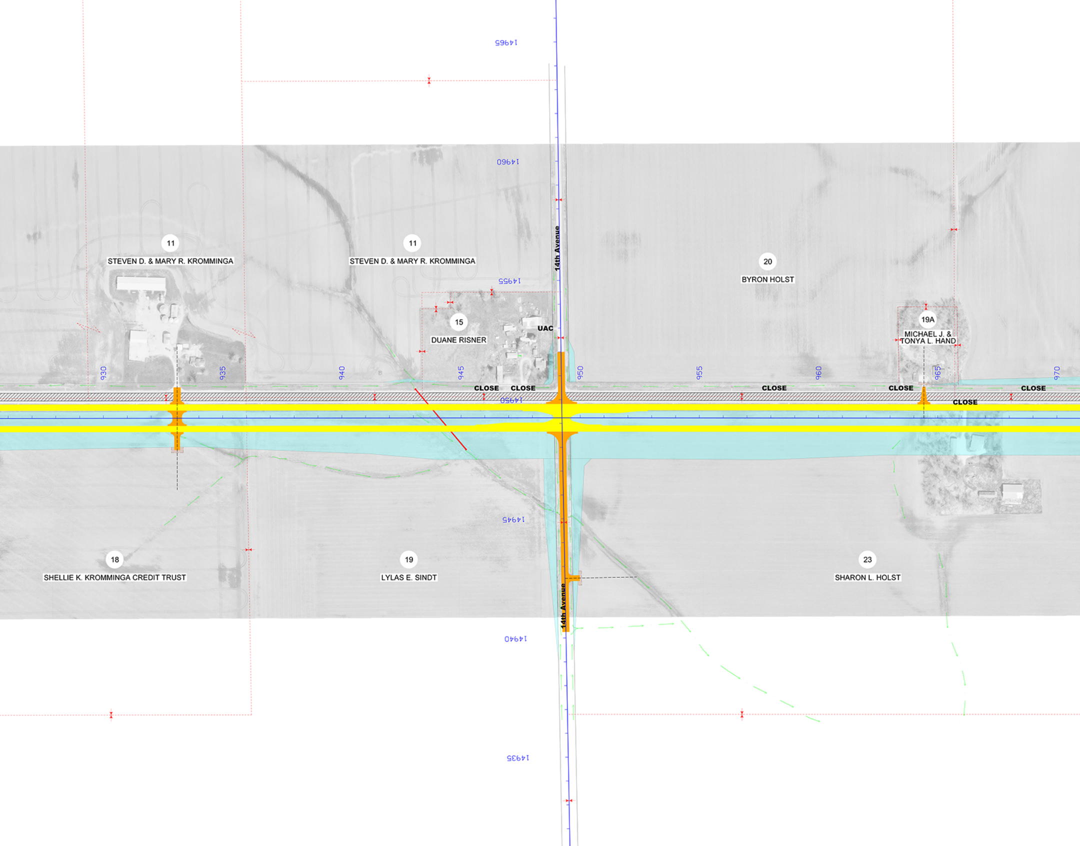
14965
14960
11
STEVEN D. & MARY R. KROMMINGA
11
STEVEN D. & MARY R. KROMMINGA
14th Avenue
20
BYRON HOLST
14955
15
DUANE RISNER
UAC
19A
MICHAEL J. &
TONYA L. HAND
930
935
940
945
950
955
960
965
970
CLOSE
CLOSE
CLOSE
CLOSE
CLOSE
CLOSE
14950
14945
18
SHELLIE K. KROMMINGA CREDIT TRUST
19
LYLAS E. SINDT
23
SHARON L. HOLST
14th Avenue
14940
14935

IOWADOT

PUBLIC INFORMATION MEETING

December 10, 2014

US Highway 30

Proposed Four-Lane in Benton County

Project Number: NHS-030-6(87)--19-06

Photo - April, 2011

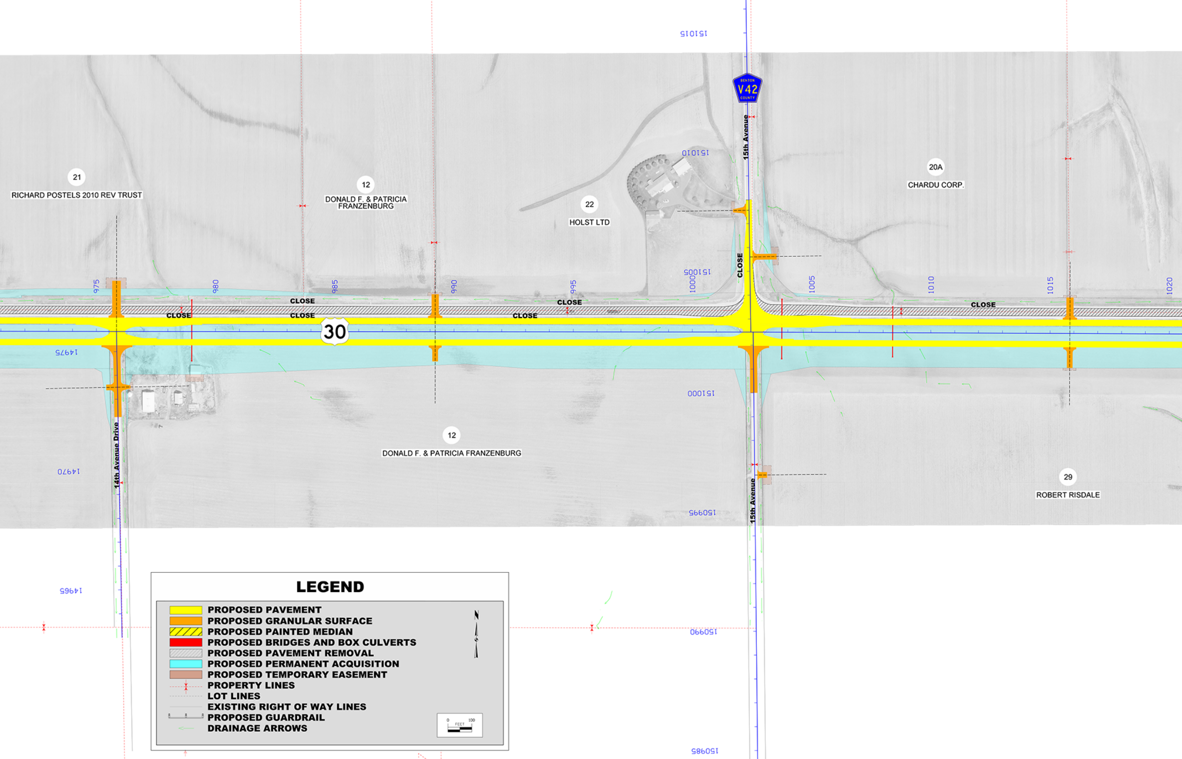

151020
151015
151010
151005
151000
150995
150990
150985
14975
14970
14965
975
980
985
990
995
1000
1005
1010
1015
1020
BENTON
V42
COUNTY
15th Avenue
14th Avenue Drive
30
21
RICHARD POSTELS 2010 REV TRUST
12
DONALD F. & PATRICIA FRANZENBURG
22
HOLST LTD
20A
CHARDU CORP.
12
DONALD F. & PATRICIA FRANZENBURG
29
ROBERT RISDALE
CLOSE
CLOSE
CLOSE
CLOSE
CLOSE
CLOSE
CLOSE
0
100
FEET

LEGEND

- 🟨 PROPOSED PAVEMENT
- 🟧 PROPOSED GRANULAR SURFACE
- ▨ PROPOSED PAINTED MEDIAN
- 🟥 PROPOSED BRIDGES AND BOX CULVERTS
- ▨ PROPOSED PAVEMENT REMOVAL
- 🟦 PROPOSED PERMANENT ACQUISITION
- 🟫 PROPOSED TEMPORARY EASEMENT
- PROPERTY LINES
- LOT LINES
- EXISTING RIGHT OF WAY LINES
- PROPOSED GUARDRAIL
- DRAINAGE ARROWS

IOWADOT

PUBLIC INFORMATION MEETING

December 10, 2014

US Highway 30
Proposed Four-Lane in Benton County

Project Number: NHS-030-6(87)--19-06

Photo - April, 2011

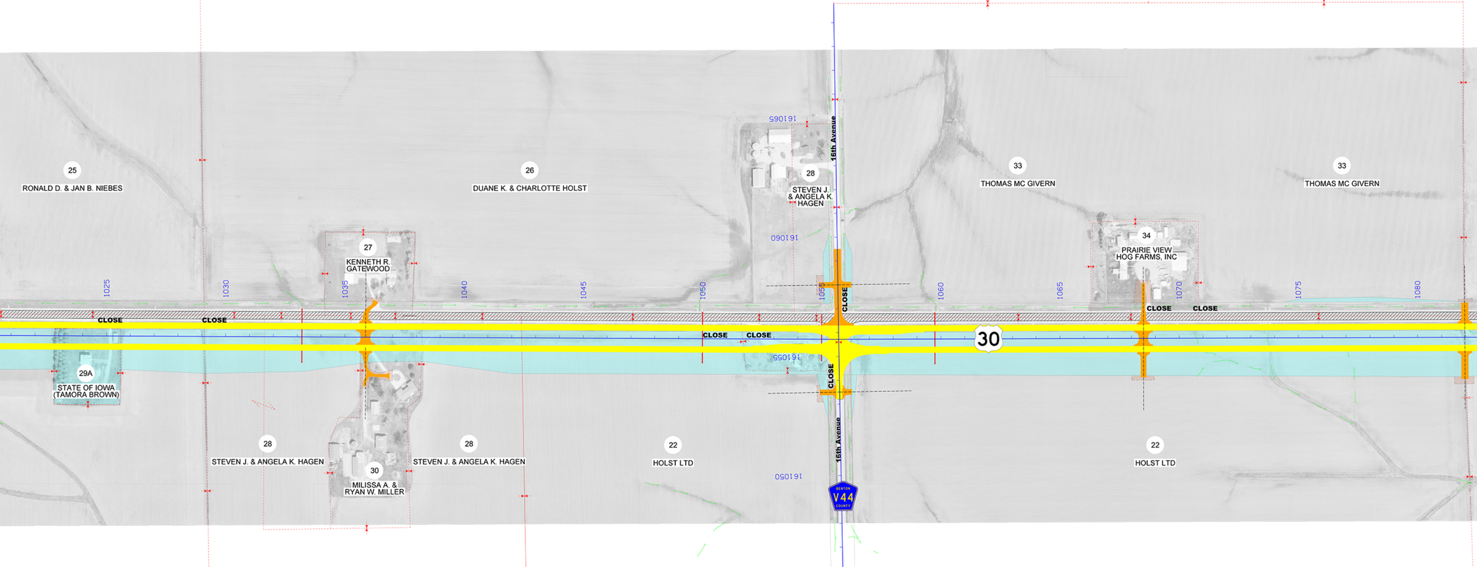

25
RONALD D. & JAN B. NIEBES
26
DUANE K. & CHARLOTTE HOLST
161065
28
STEVEN J. & ANGELA K. HAGEN
16th Avenue
161060
33
THOMAS MC GIVERN
33
THOMAS MC GIVERN
27
KENNETH R. GATEWOOD
34
PRAIRIE VIEW HOG FARMS, INC
1025
1030
1035
1040
1045
1050
1055
1060
1065
1070
1075
1080
CLOSE
CLOSE
CLOSE
CLOSE
CLOSE
CLOSE
CLOSE
CLOSE
CLOSE
30
161055
29A
STATE OF IOWA (TAMORA BROWN)
28
STEVEN J. & ANGELA K. HAGEN
28
STEVEN J. & ANGELA K. HAGEN
30
MILISSA A. & RYAN W. MILLER
22
HOLST LTD
22
HOLST LTD
161050
16th Avenue
BENTON V44 COUNTY
161045
161040

LEGEND

🟨	PROPOSED PAVEMENT
🟧	PROPOSED GRANULAR SURFACE
▨	PROPOSED PAINTED MEDIAN
🟥	PROPOSED BRIDGES AND BOX CULVERTS
▨	PROPOSED PAVEMENT REMOVAL
🟦	PROPOSED PERMANENT ACQUISITION
🟫	PROPOSED TEMPORARY EASEMENT
┄	PROPERTY LINES
┄	LOT LINES
─	EXISTING RIGHT OF WAY LINES
─	PROPOSED GUARDRAIL
←	DRAINAGE ARROWS

N

0 FEET 100