IOWA DOT
PUBLIC INFORMATION MEETING
Project No. 30-1(0)
US Highway 30
Proposed Four-Lane in Benton County
Project Number: BRF-030-6(97)--1H-06

Photo - April, 2011

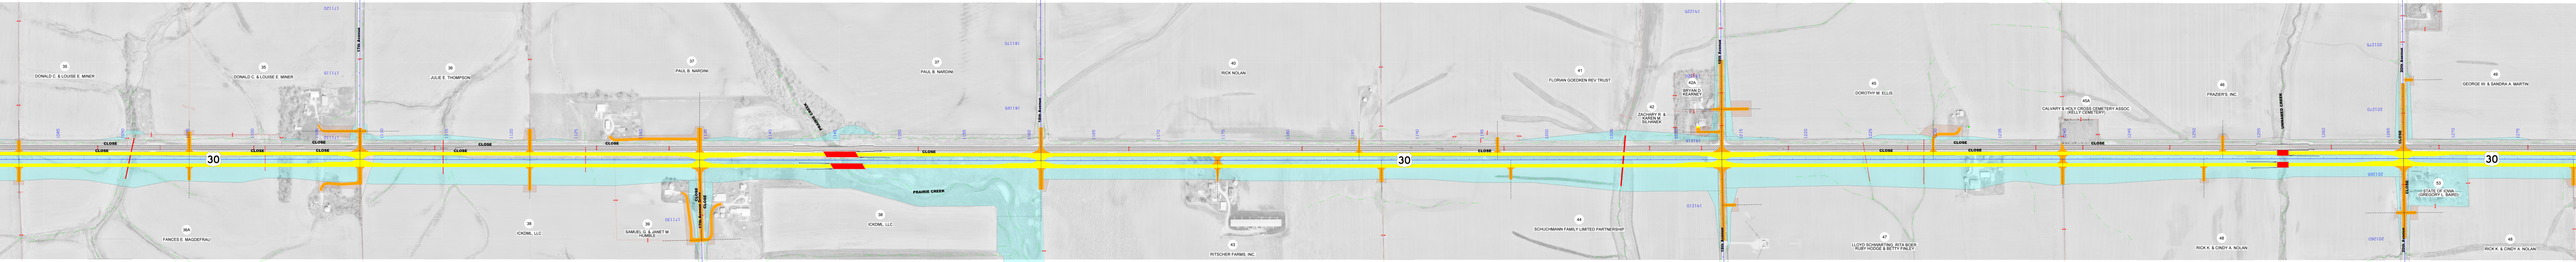

LEGEND

- PROPOSED PAVEMENT
- PROPOSED GRANULAR SURFACE
- PROPOSED PAINTED MEDIAN
- PROPOSED BRIDGES AND BOX CULVERTS
- PROPOSED PAVEMENT REMOVAL
- PROPOSED PERMANENT ACQUISITION
- PROPOSED TEMPORARY EASEMENT
- PROPERTY LINES
- LOT LINES
- EXISTING RIGHT OF WAY LINES
- PROPOSED GUARDRAIL
- DRAINAGE ARROWS

IOWA DOT
PUBLIC INFORMATION MEETING
Project No. 30-1(0)
US Highway 30
Proposed Four-Lane in Benton County
Project Number: BRF-030-6(97)--1H-06

Photo - April, 2011

LEGEND

PROPOSED PAVEMENT
PROPOSED GRANULAR SURFACE
PROPOSED PAINTED MEDIAN
PROPOSED BRIDGES AND BOX CULVERTS
PROPOSED PAVEMENT REMOVAL
PROPOSED PERMANENT ACQUISITION
PROPOSED TEMPORARY EASEMENT
PROPERTY LINES
LOT LINES
EXISTING RIGHT OF WAY LINES
PROPOSED GUARDRAIL
DRAINAGE ARROWS

IOWA DOT
PUBLIC INFORMATION MEETING
Project No. 30-1(0)
US Highway 30
Proposed Four-Lane in Benton County
Project Number: BRF-030-6(97)--1H-06

Photo - April, 2011

LEGEND

PROPOSED PAVEMENT
PROPOSED GRANULAR SURFACE
PROPOSED PAINTED MEDIAN
PROPOSED BRIDGES AND BOX CULVERTS
PROPOSED PAVEMENT REMOVAL
PROPOSED PERMANENT ACQUISITION
PROPOSED TEMPORARY EASEMENT
PROPERTY LINES
LOT LINES
EXISTING RIGHT OF WAY LINES
PROPOSED GUARDRAIL
DRAINAGE ARROWS