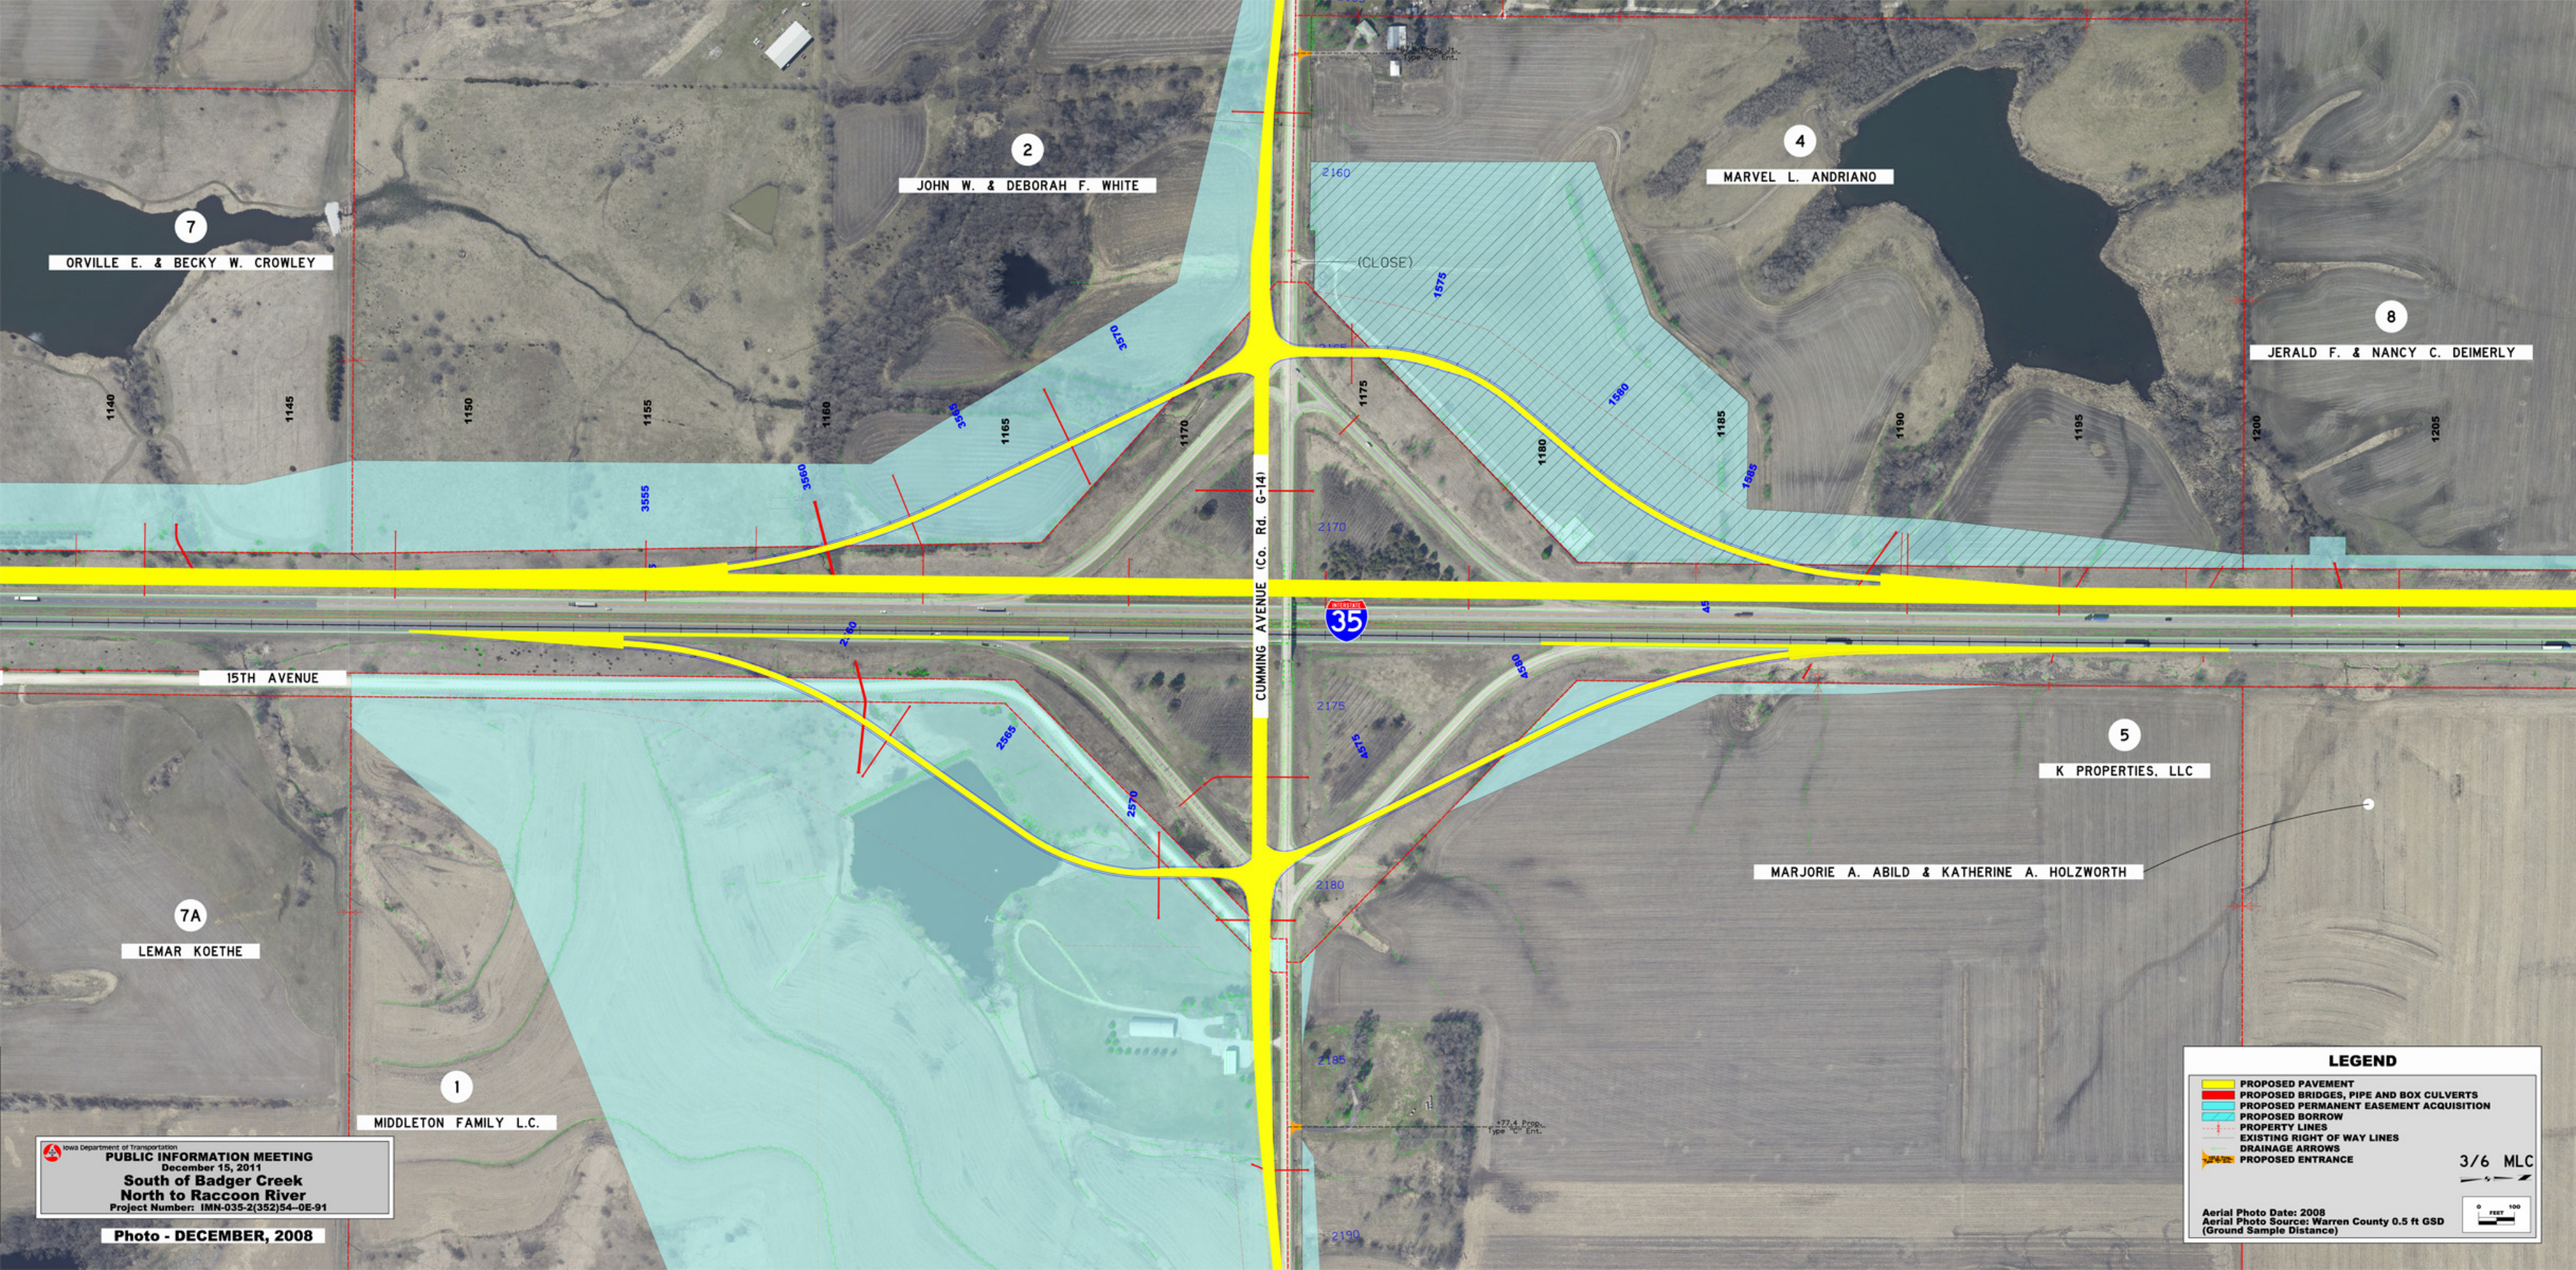
2
JOHN W. & DEBORAH F. WHITE
4
MARVEL L. ANDRIANO
7
ORVILLE E. & BECKY W. CROWLEY
8
JERALD F. & NANCY C. DEIMERLY
(CLOSE)
CUMMING AVENUE (Co. Rd. G-14)
15TH AVENUE
INTERSTATE 35
5
K PROPERTIES, LLC
MARJORIE A. ABILD & KATHERINE A. HOLZWORTH
7A
LEMAR KOETHE
1
MIDDLETON FAMILY L.C.
LEGEND
PROPOSED PAVEMENT
PROPOSED BRIDGES, PIPE AND BOX CULVERTS
PROPOSED PERMANENT EASEMENT ACQUISITION
PROPOSED BORROW
PROPERTY LINES
EXISTING RIGHT OF WAY LINES
DRAINAGE ARROWS
PROPOSED ENTRANCE
3/6 MLC
Aerial Photo Date: 2008
Aerial Photo Source: Warren County 0.5 ft GSD
(Ground Sample Distance)
0 FEET 100
Iowa Department of Transportation
PUBLIC INFORMATION MEETING
December 15, 2011
South of Badger Creek
North to Raccoon River
Project Number: IMN-035-2(352)54--0E-91
Photo - DECEMBER, 2008