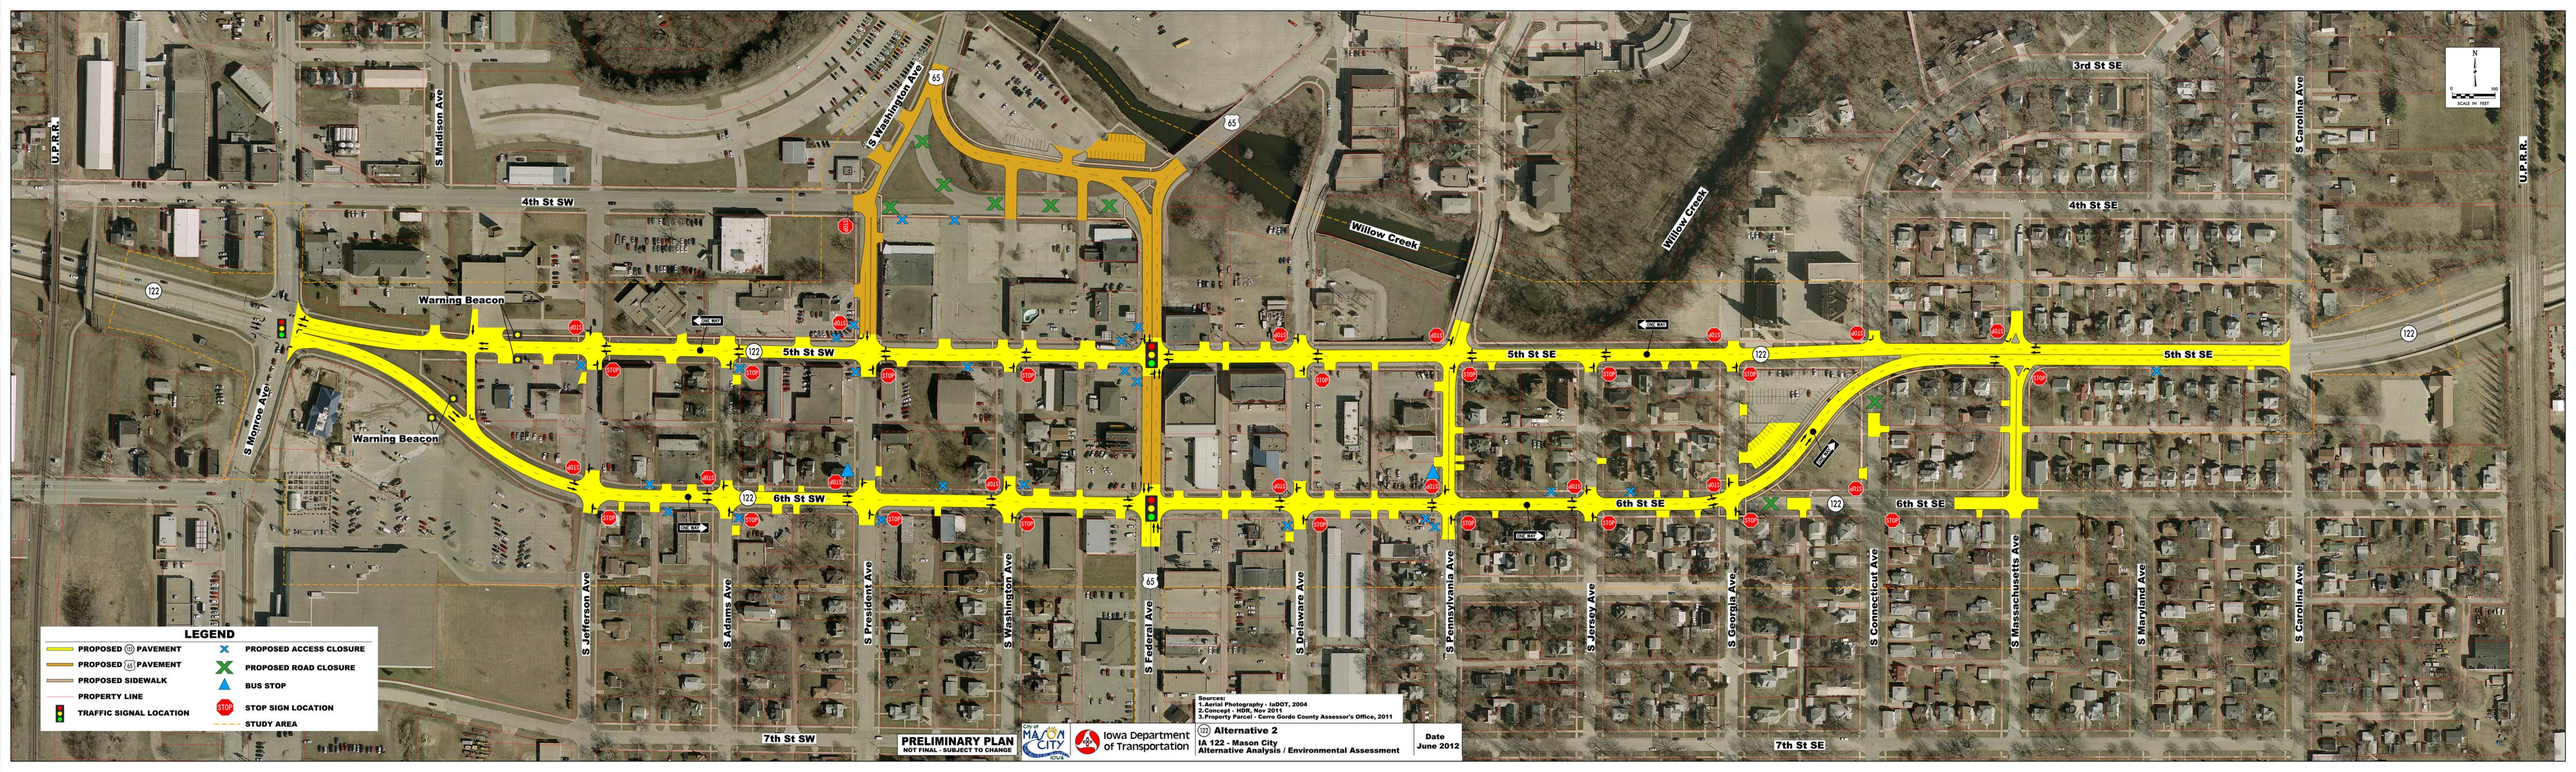
U.P.R.R.
S Madison Ave
S Washington Ave
65
4th St SW
Warning Beacon
122
5th St SW
S Monroe Ave
Warning Beacon
6th St SW
7th St SW
S Jefferson Ave
S Adams Ave
S President Ave
S Washington Ave
S Federal Ave
S Delaware Ave
S Pennsylvania Ave
Willow Creek
Willow Creek
5th St SE
6th St SE
7th St SE
S Jersey Ave
S Georgia Ave
S Connecticut Ave
S Massachusetts Ave
S Maryland Ave
3rd St SE
4th St SE
S Carolina Ave
S Carolina Ave
U.P.R.R.
N
SCALE IN FEET
LEGEND
PROPOSED (122) PAVEMENT
PROPOSED (65) PAVEMENT
PROPOSED SIDEWALK
PROPERTY LINE
TRAFFIC SIGNAL LOCATION
PROPOSED ACCESS CLOSURE
PROPOSED ROAD CLOSURE
BUS STOP
STOP SIGN LOCATION
STUDY AREA
Sources:
1.Aerial Photography - IsDOT, 2004
2.Concept - HDR, Nov 2011
3.Property Parcel - Cerro Gordo County Assessor's Office, 2011
PRELIMINARY PLAN
NOT FINAL - SUBJECT TO CHANGE
City of MASON CITY IOWA
Iowa Department of Transportation
(2) Alternative 2
IA 122 - Mason City
Alternative Analysis / Environmental Assessment
Date
June 2012