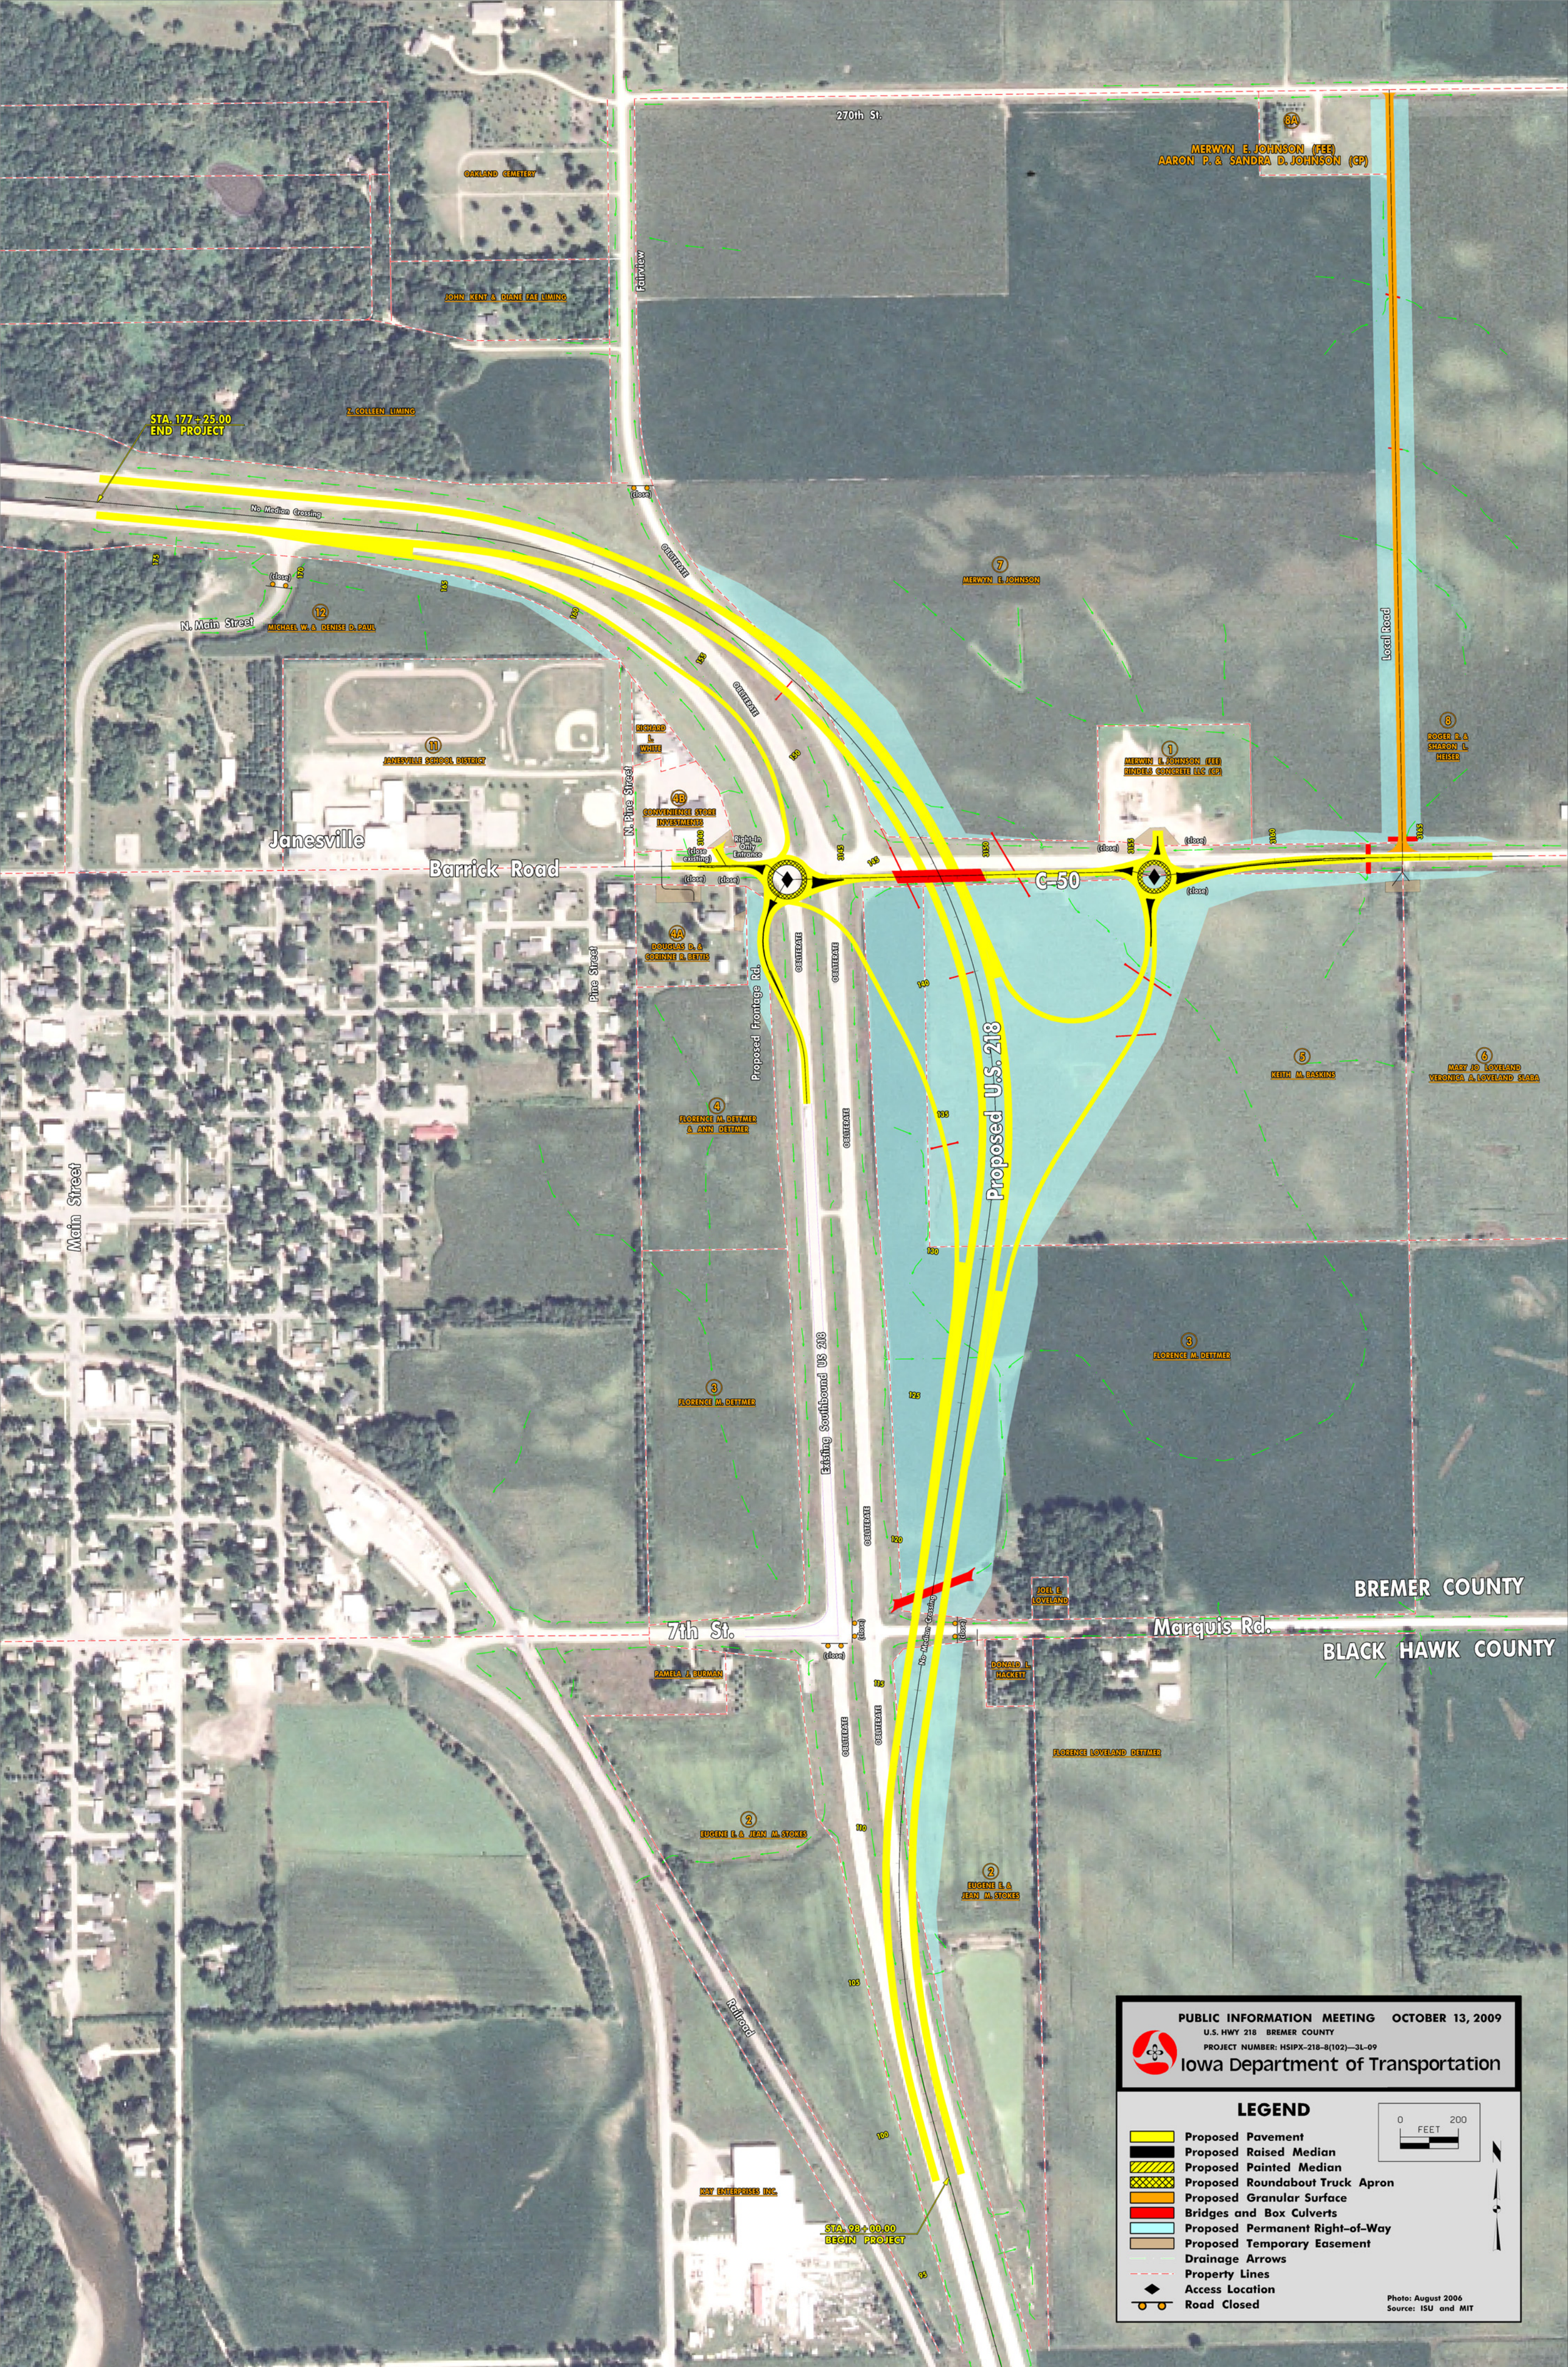

PUBLIC INFORMATION MEETING OCTOBER 13, 2009

U.S. HWY 218 BREMER COUNTY

PROJECT NUMBER: HSIPX-218-8(102)—3L-09

Iowa Department of Transportation

LEGEND

0 200 FEET

- Proposed Pavement
- Proposed Raised Median
- Proposed Painted Median
- Proposed Roundabout Truck Apron
- Proposed Granular Surface
- Bridges and Box Culverts
- Proposed Permanent Right-of-Way
- Proposed Temporary Easement
- Drainage Arrows
- Property Lines
- Access Location
- Road Closed

Photo: August 2006
Source: ISU and MIT