50/50 Mix Building

753 Iowa Hwy 9
Hanlontown, IA 50444

Project: BG-4H24(000)-80-98

INDEX OF DRAWINGS:

SHEET NO.		SHEET NAME
01	SP-1	SITE PLAN
02	A-1	FLOOR PLAN AND SECTION
03	A-2	ELEVATIONS
04	A-3	TYPICAL SECTIONS AND DETAILS

IOWA DOT

OFFICE OF FACILITIES SUPPORT
800 LINCOLN WAY, AMES, IOWA 50010

I hereby certify that the portion of this technical submission described below was prepared by me or under my direct supervision and responsible charge. I am a duly registered architect under the laws of the state of Iowa.

Jerry L. Burnes
Printed or typed name

Signature: 30 JUNE 2016
Registration expires

Date: 28 SEP 2015
Date issued

Pages or sheets covered by this seal: SP-1, A-1, A-2, A-3

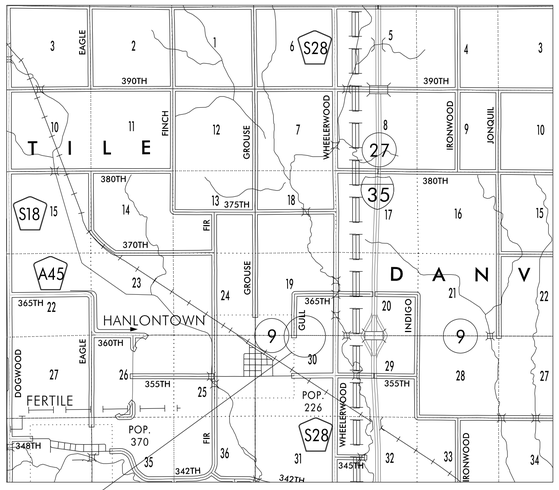

PROJECT LOCATION

SCALE: 1"=1 MILE

NORTH

DGN_LOC SHEET SIZE: 24 x 36

LEGEND

- = GRANULAR
- = P.C.C.
- = 6" H.M.A./ 6" SUBBASE
- = GRASS AREA
- = BUILDING
- = RETENTION POND

SITE PLAN
SCALE: N.T.S.

DISTRICT: 02
COUNTY: WORTH
PROJECT NUMBER: BG-4H24(000)--80-98

HANLONTOWN, IOWA

50 /50 MIX BUILDING

SITE PLAN

IOWA DOT
SMARTER | SIMPLER | CUSTOMER DRIVEN
OFFICE OF SUPPORT SERVICES
800 LINCOLN WAY
AMES, IOWA 50010 (515)239-1299

DATE: 28 SEP 2015
DRAWN BY: DESIGN TEAM
APPROVED: J BURNES
REVISIONS:

01 SHEET OF 4

SP-1

DGN_LOC

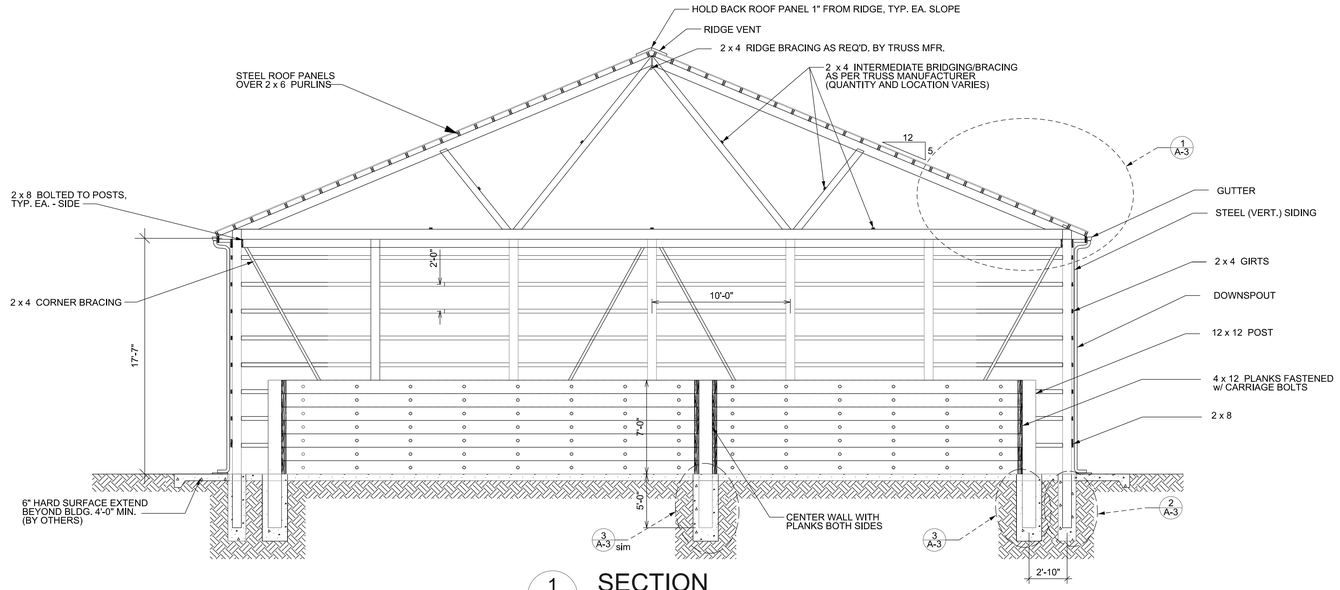

1 A-1 **SECTION**
SCALE: 3/16"=1'-0"

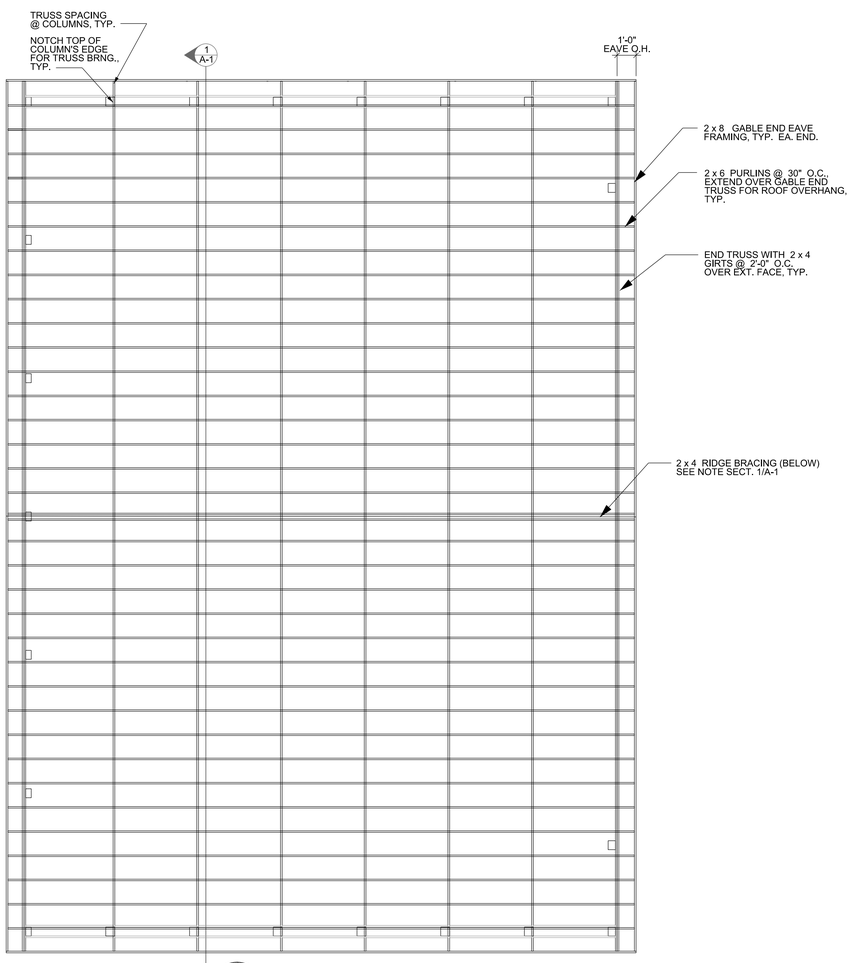

1 A-1 NORTH **ROOF FRAMING PLAN**
SCALE: 3/16"=1'-0"

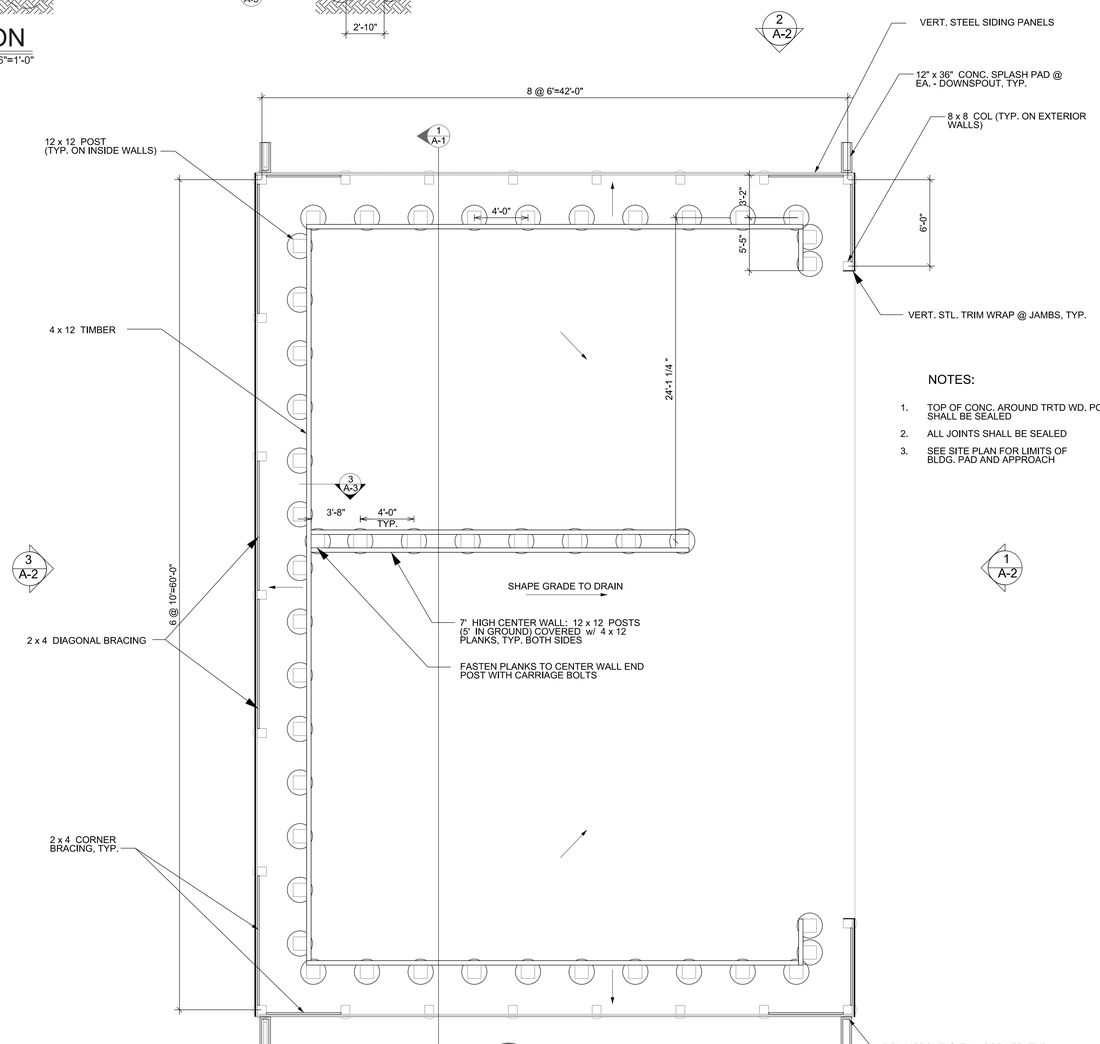

NOTES:

1. TOP OF CONC. AROUND TRTD WD. POSTS SHALL BE SEALED
2. ALL JOINTS SHALL BE SEALED
3. SEE SITE PLAN FOR LIMITS OF BLDG. PAD AND APPROACH

1 A-1 NORTH **FLOOR PLAN**
SCALE: 3/16"=1'-0"

DISTRICT: 02
COUNTY: WORTH
PROJECT NUMBER: BG-4H24(000)-80-98

HANLONTOWN, IOWA

50 / 50 MIX BUILDING

IOWA DOT
SMARTER | SIMPLER | CUSTOMER DRIVEN
OFFICE OF SUPPORT SERVICES
800 LINCOLN WAY
AMES, IOWA 50010 (515)239-1299

DATE: 28 SEP 2015
DRAWN BY: DESIGN TEAM
APPROVED: J BURNES
REVISIONS:

SHEET 02 OF 04
A-1

SHEET SIZE: 24 x 36

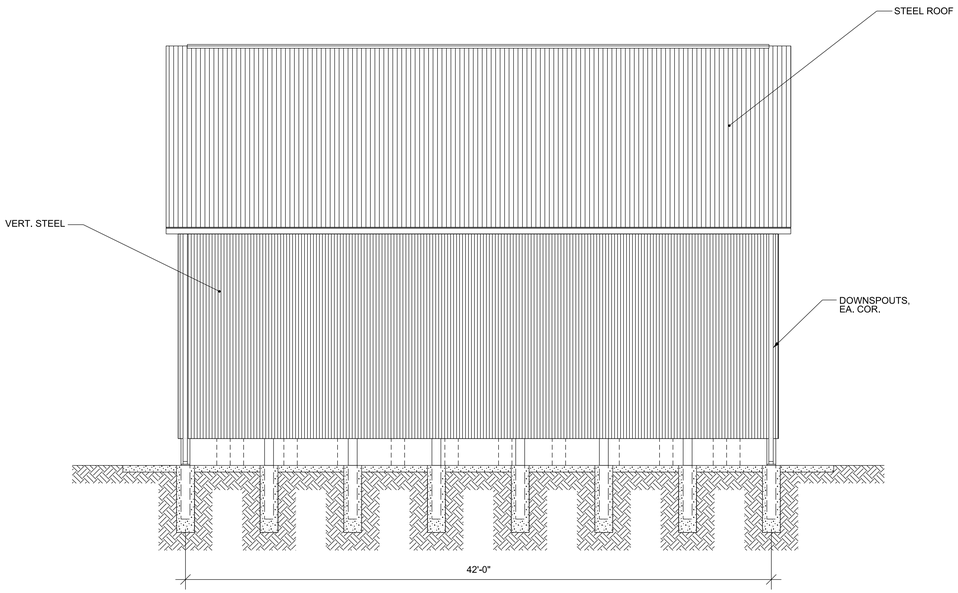

4 A-2 SOUTH ELEVATION
SCALE: 3/16"=1'-0"

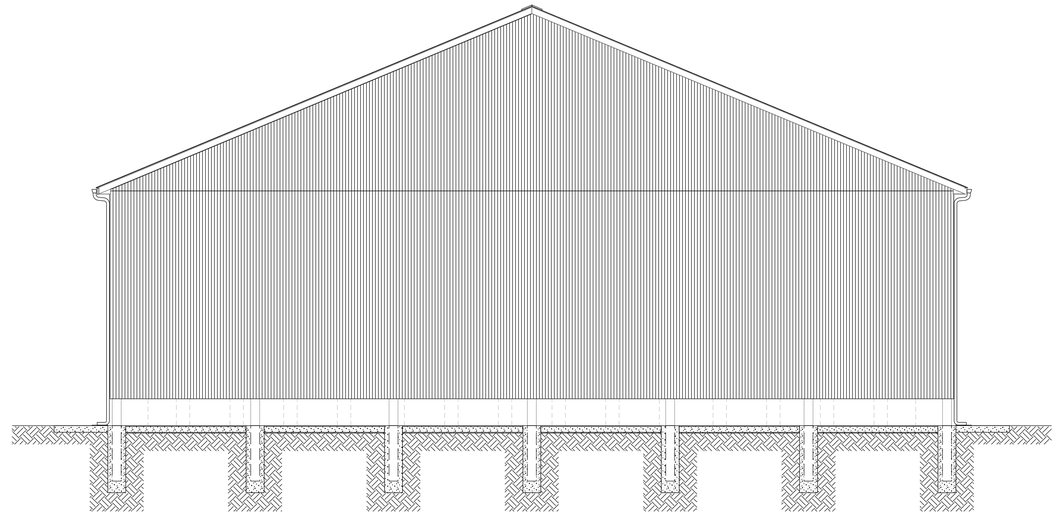

3 A-2 WEST ELEVATION
SCALE: 3/16"=1'-0"

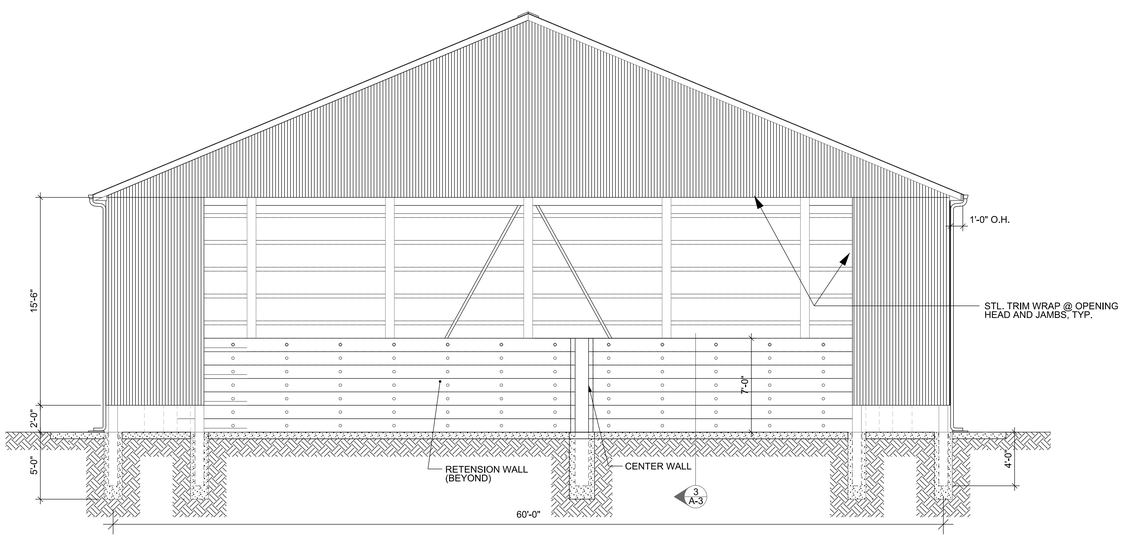

1 A-2 EAST ELEVATION
SCALE: 3/16"=1'-0"

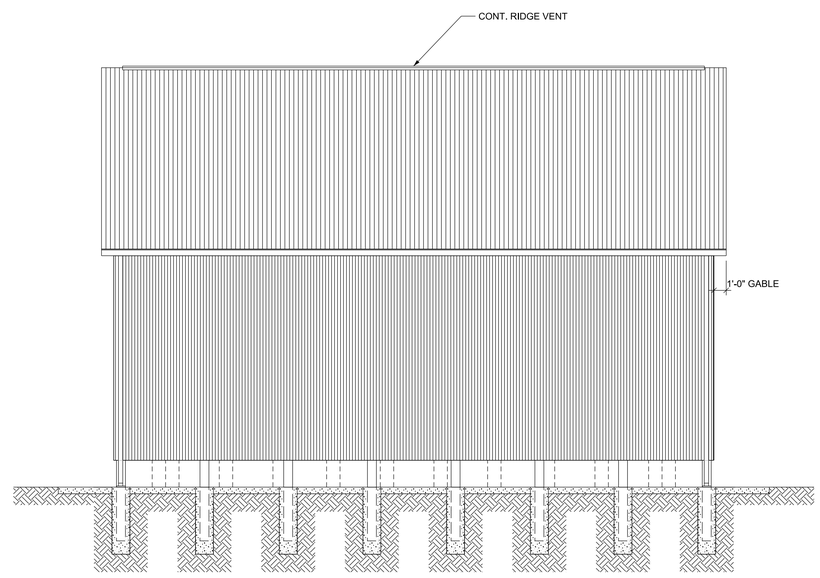

2 A-2 NORTH ELEVATION
SCALE: 3/16"=1'-0"

DISTRICT: 02
COUNTY: WORTH
PROJECT NUMBER: BG-4H24(000)-80-98
HANLONTOWN, IOWA
50 / 50 MIX BUILDING

IOWA DOT
SMARTER SUPPLER CUSTOMER DRIVEN
OFFICE OF SUPPORT SERVICES
800 LINCOLN WAY
AMES, IOWA 50010 (515)239-1299

DATE: 28 SEP 2015
DRAWN BY: DESIGN TEAM
APPROVED: J BURNES
REVISIONS:

SHEET 03 OF 04
A-2

SHEET SIZE: 24 x 36

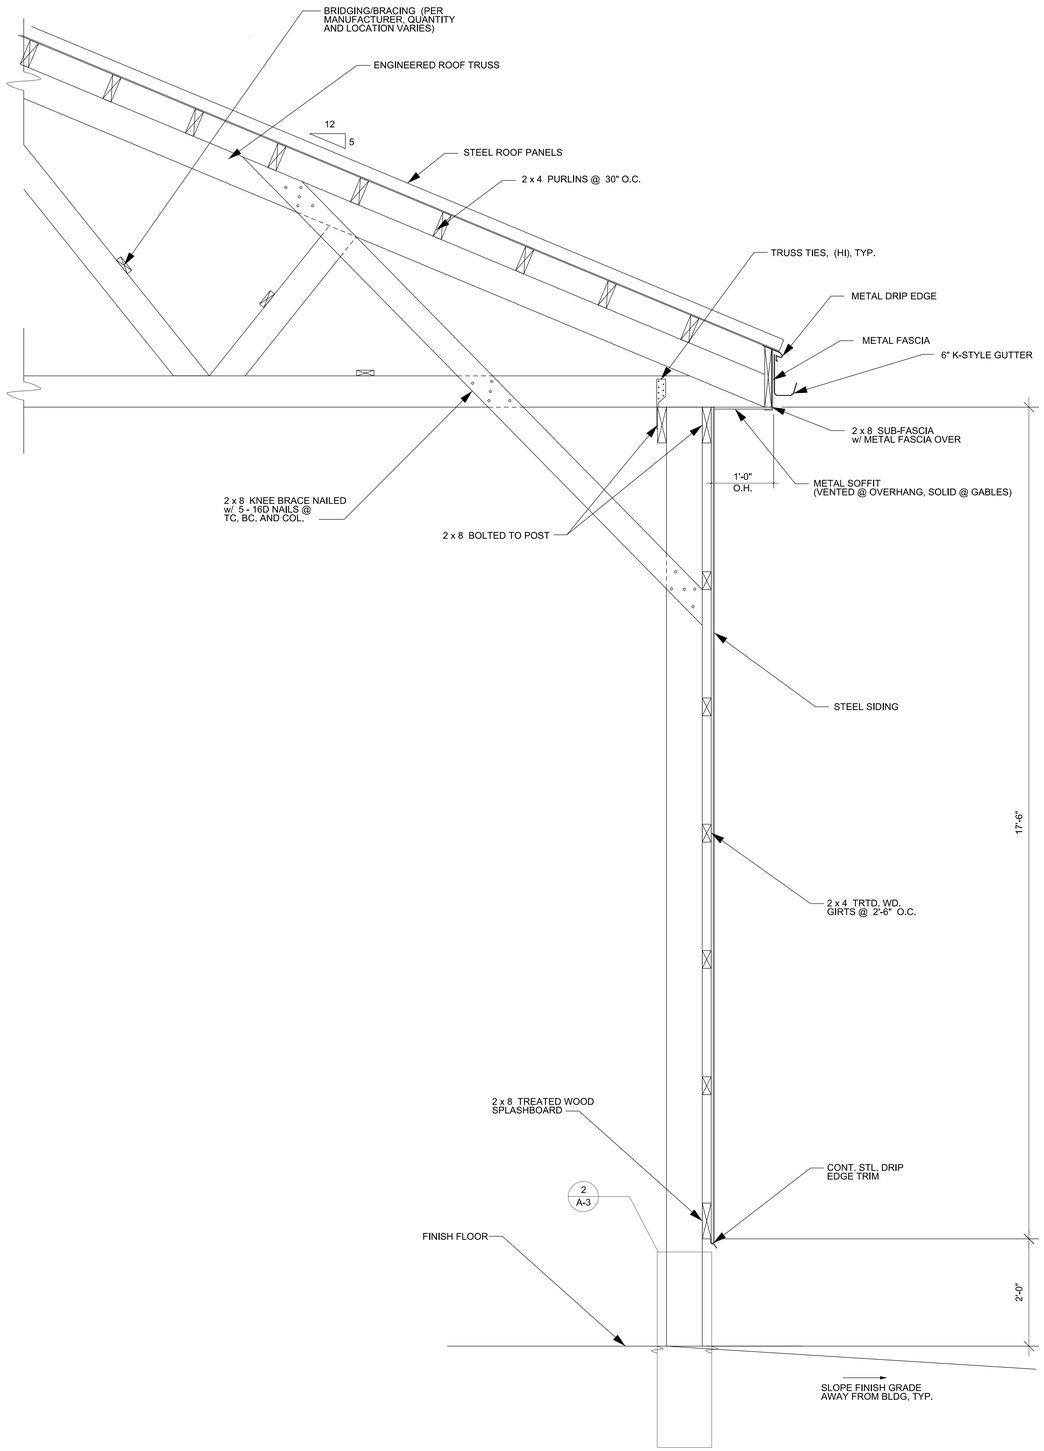

1 / A-3 STRUCTURAL DETAIL

SCALE: NTS

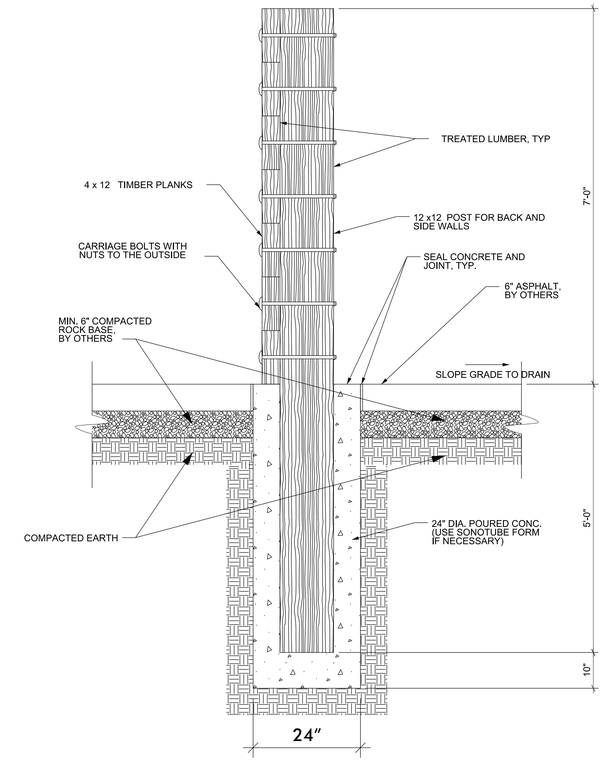

3 / A-3 RETENTION WALL DETAIL

SCALE: NTS

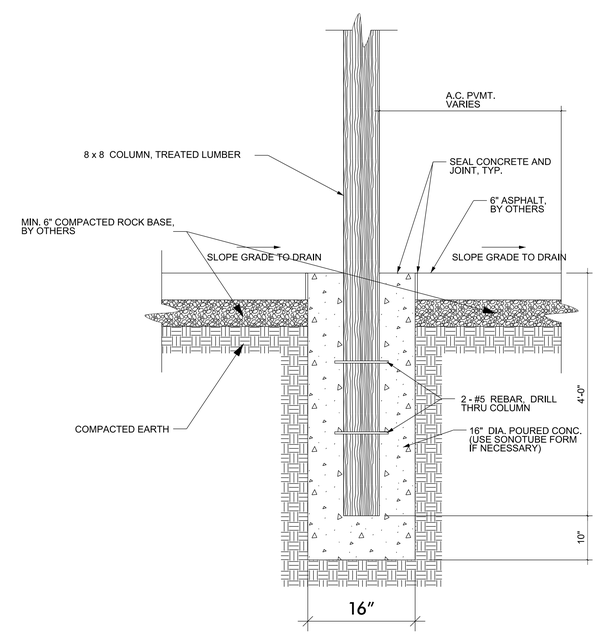

2 / A-3 WALL COLUMN DETAIL

SCALE: NTS

SHEET SIZE: 24 x 36

DISTRICT: 02

COUNTY: WORTH

PROJECT NUMBER: BG-4H24(000)-80-98

HANLONTOWN, IOWA

50 / 50 BRINE BUILDING

SECTION DETAILS

IOWA DOT
SMARTER | SIMPLER | CUSTOMER DRIVEN
OFFICE OF SUPPORT SERVICES
800 LINCOLN WAY
AMES, IOWA 50010 (515)239-1289

DATE: 28 SEP 2015

DRAWN BY: DESIGN TEAM

APPROVED: J BURNES

REVISIONS:

SHEET 04 OF 04

A-3