Minimum Policy Requirements
Urban Section
Non - Freeway Highway

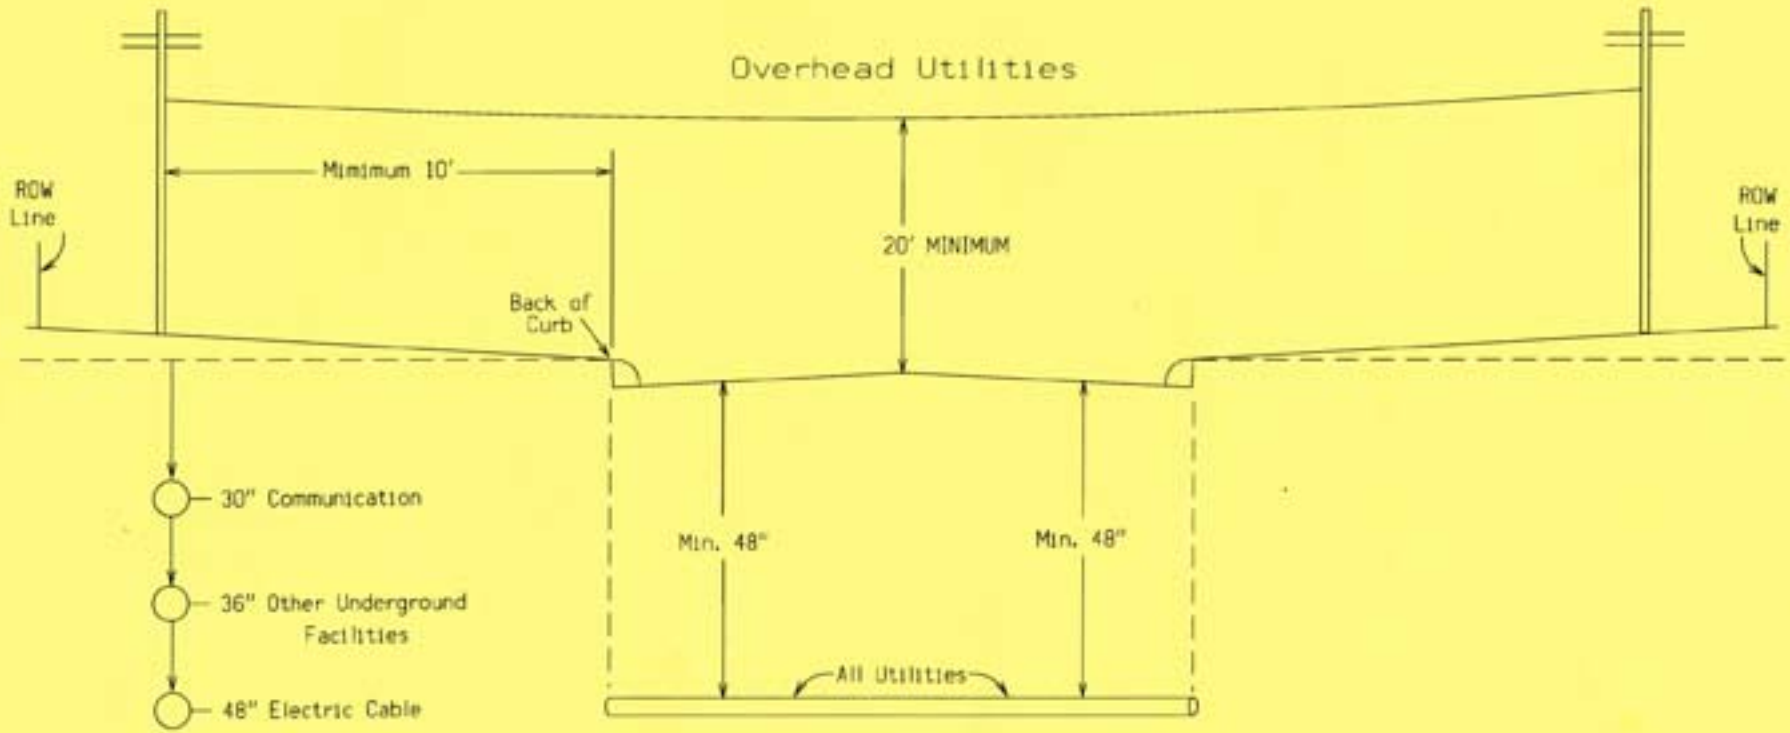

Notes:
Utilities shall be located between back of curb and the highway row.
Utilities should be located as near to the highway row line as practical.
See Utility Policy, Section 115.13 for further details.