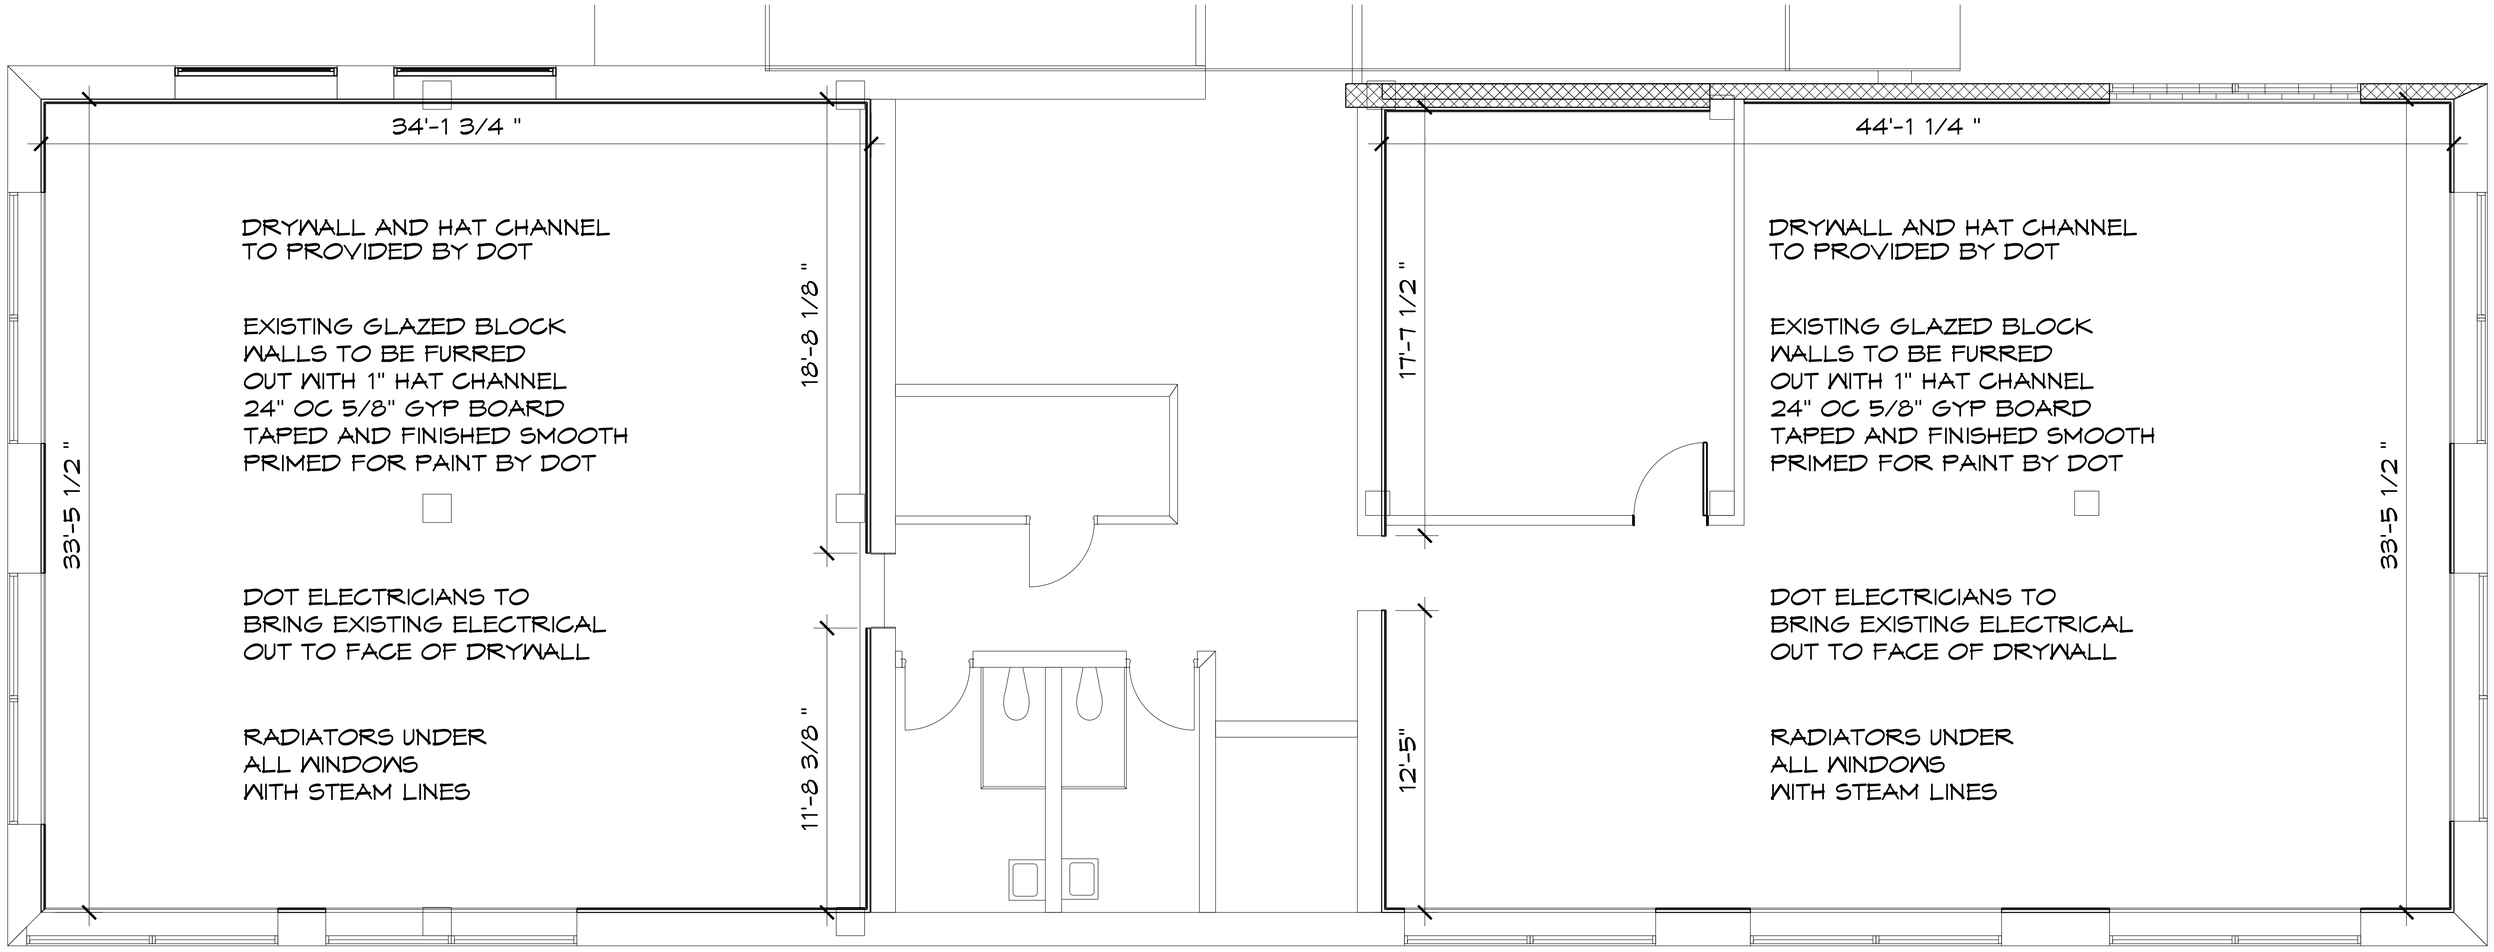

2ND FLOOR (PHASE 2)